

NOTES
THIS DRAWING IS THE SUBJECT OF
COPYRIGHT AND DESIGN RIGHTS
AND SHALL NOT BE REPRODUCED,
LOANED, COPIED OR SUBMITTED
TO ANY OTHER PARTY WITHOUT
CONSENT.

A MB REVISED TO PO REQUEST

NO. DR. INFO
DATE

REVISION

PROJECT
52 WOODFORD CRESCENT,
PINNER,
HA5 3TX


CLIENT

DRAWING TITLE
PROPOSED FLOOR PLANS



SCALE	1:50	1:100
SIZE	A1	A3
JOB NO.	202064	
STAGE	P	
DWG NO.	202064.P.1102	
REVISION	A	
DATE	30 MARCH 2021	
DRAWN	MB	
CHECKED	MB	

ATELIER.⁴¹


ARCHITECTS
1 Manor Drive, London, N20 0DZ
michael@atelier41architects.co.uk
phone: 0 7399 409 190

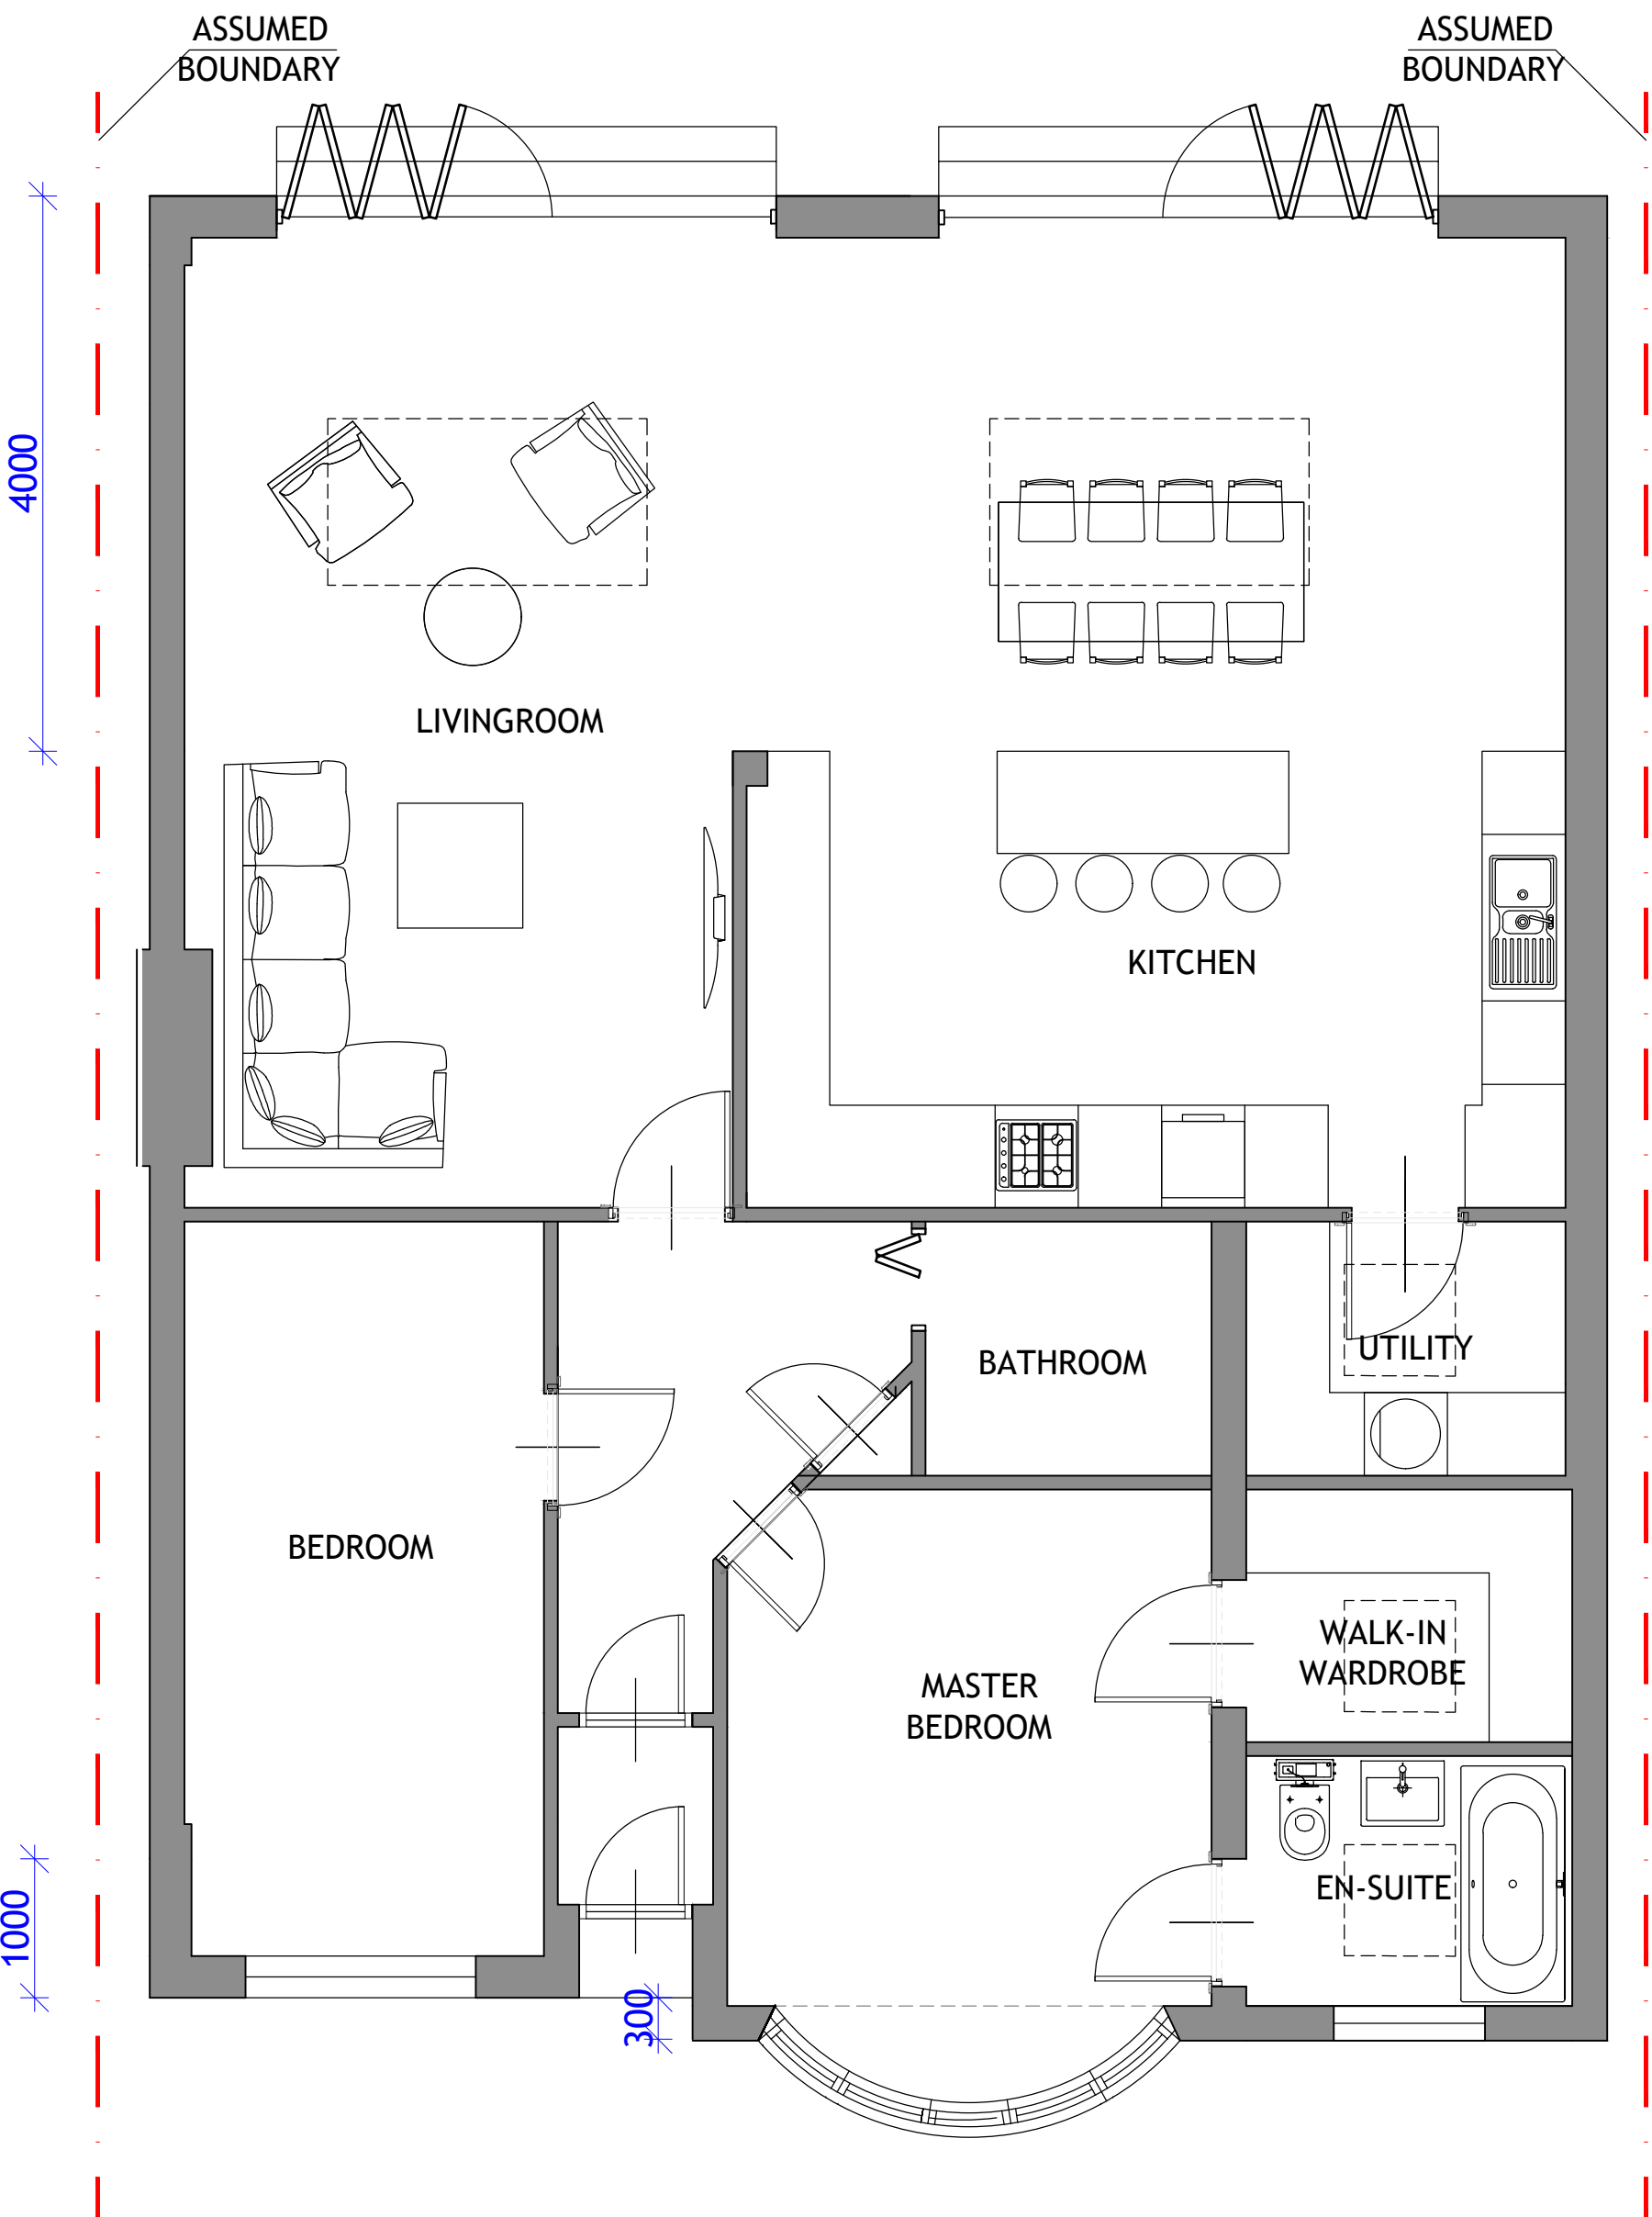

**PROPOSED
GROUND FLOOR PLAN**
SCALE 1:50

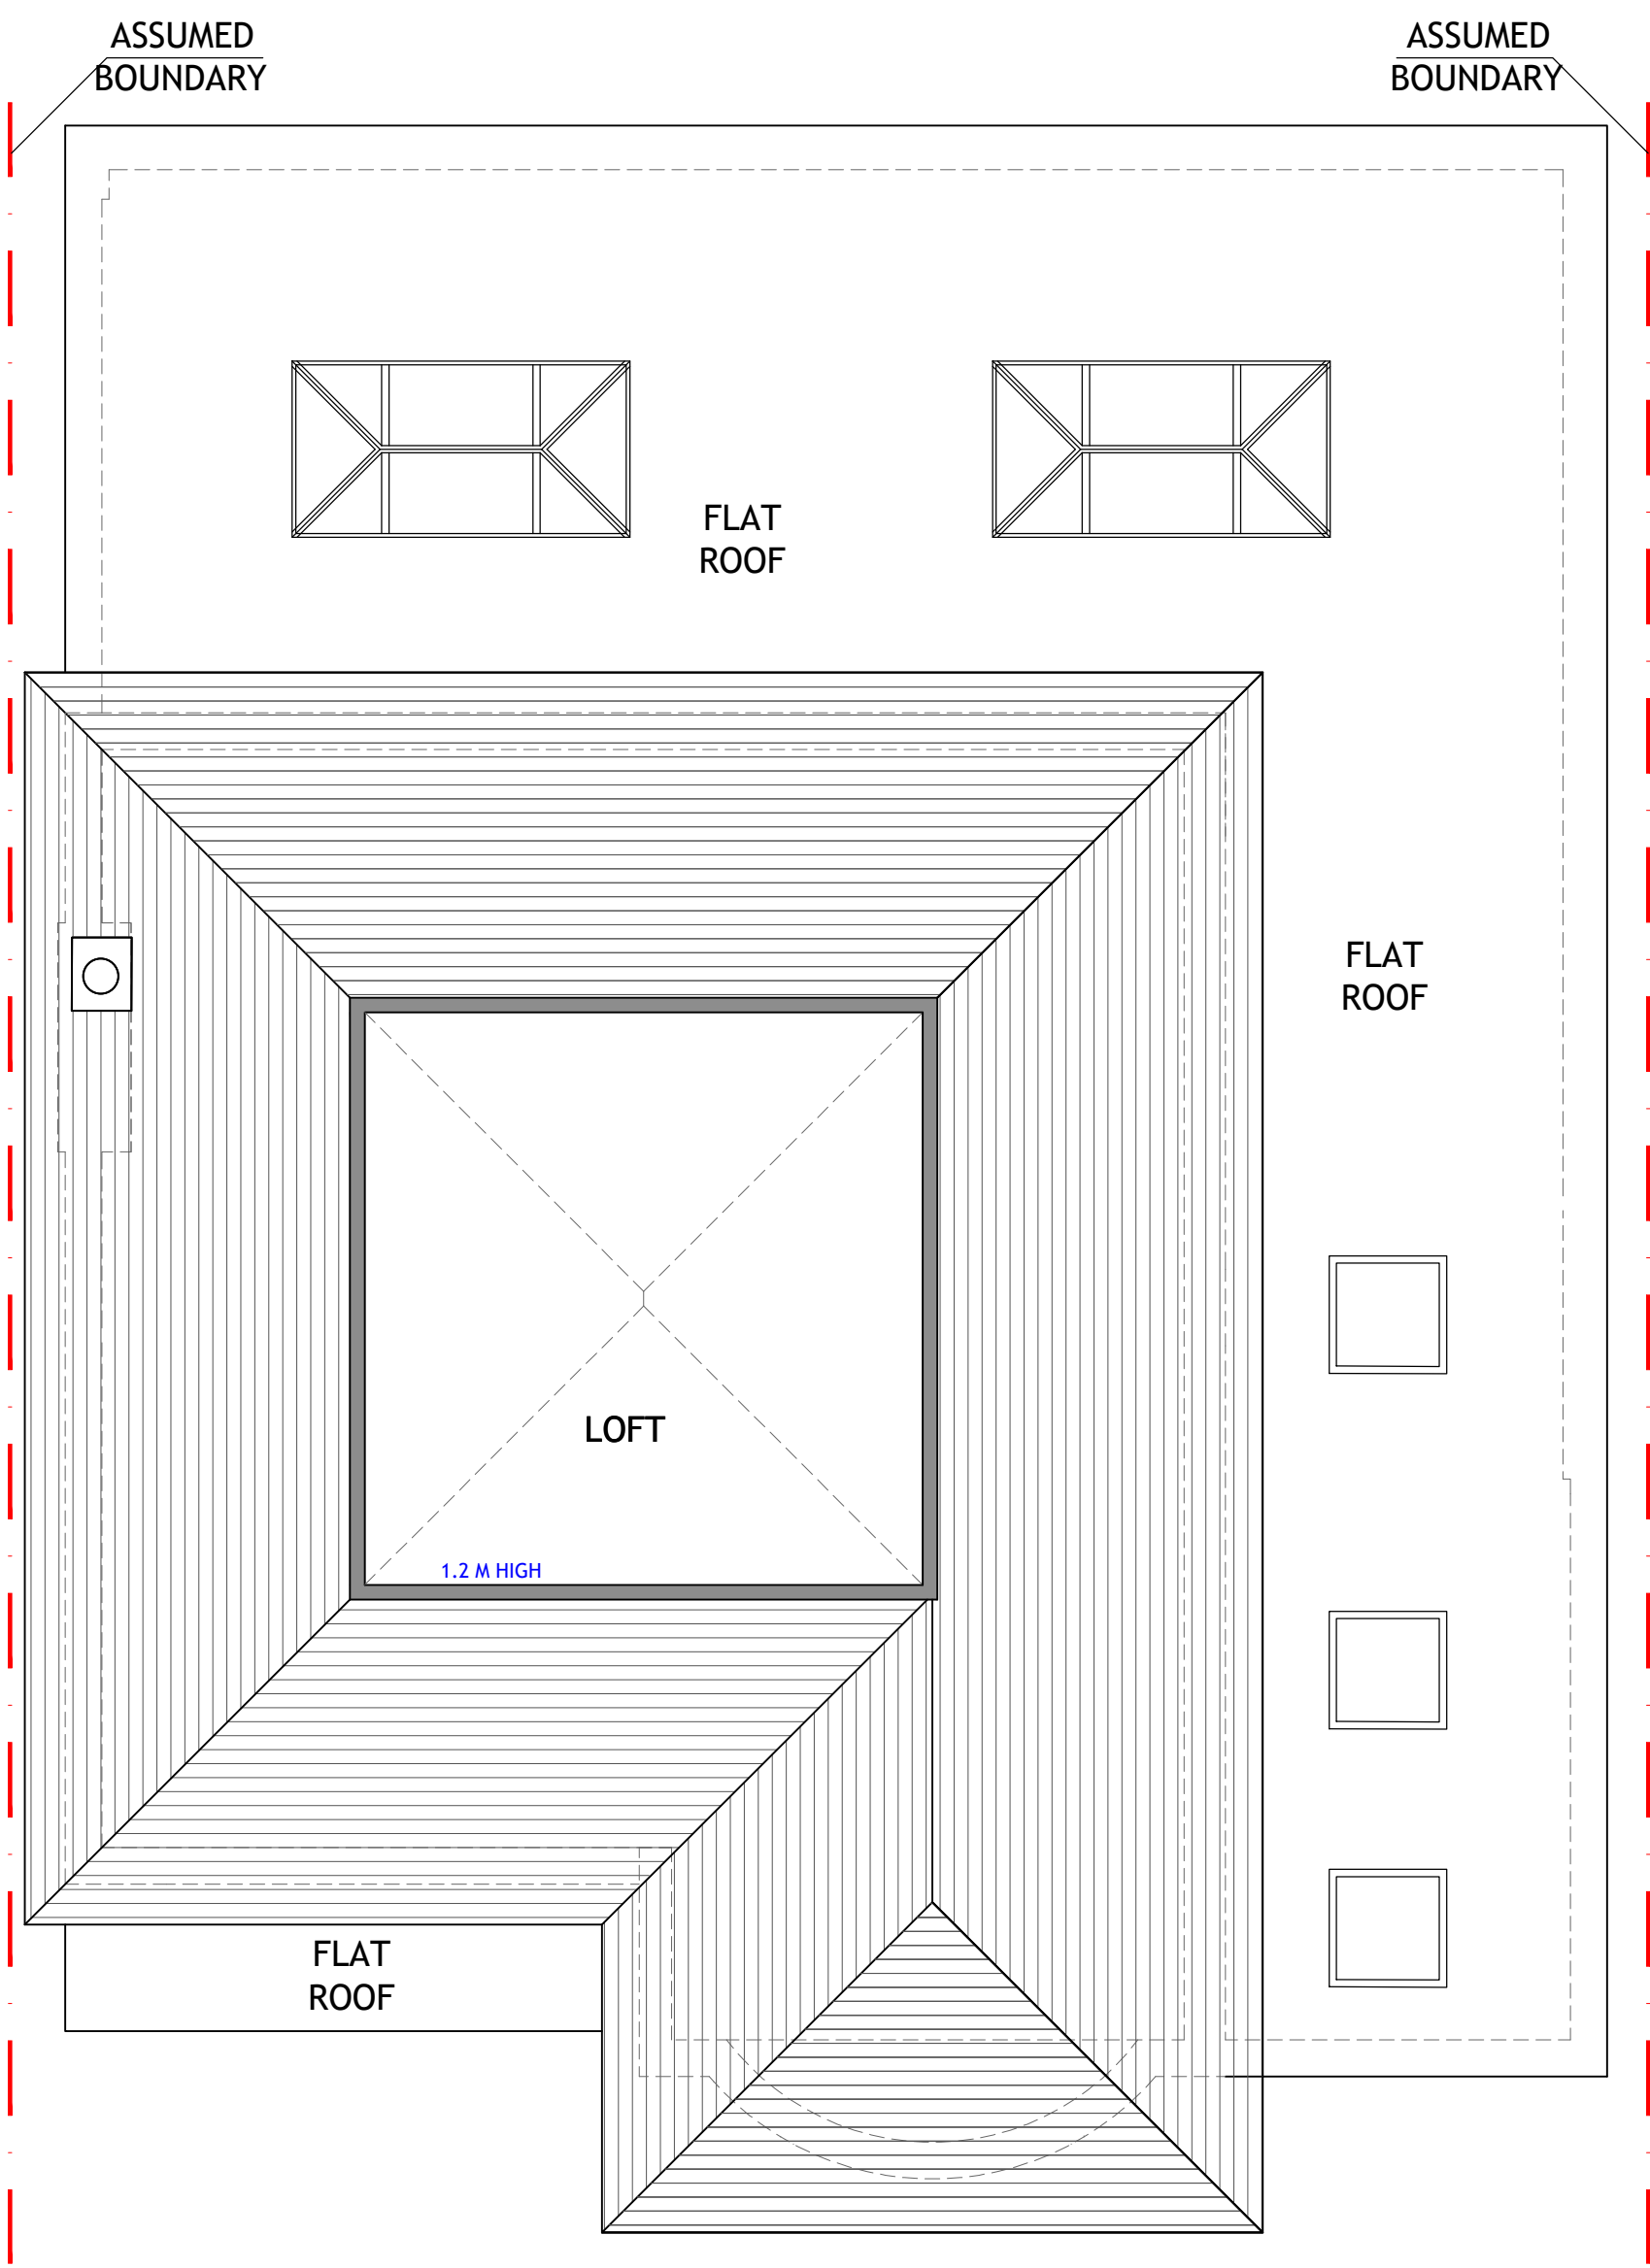 

**PROPOSED
LOFT PLAN**
SCALE 1:50

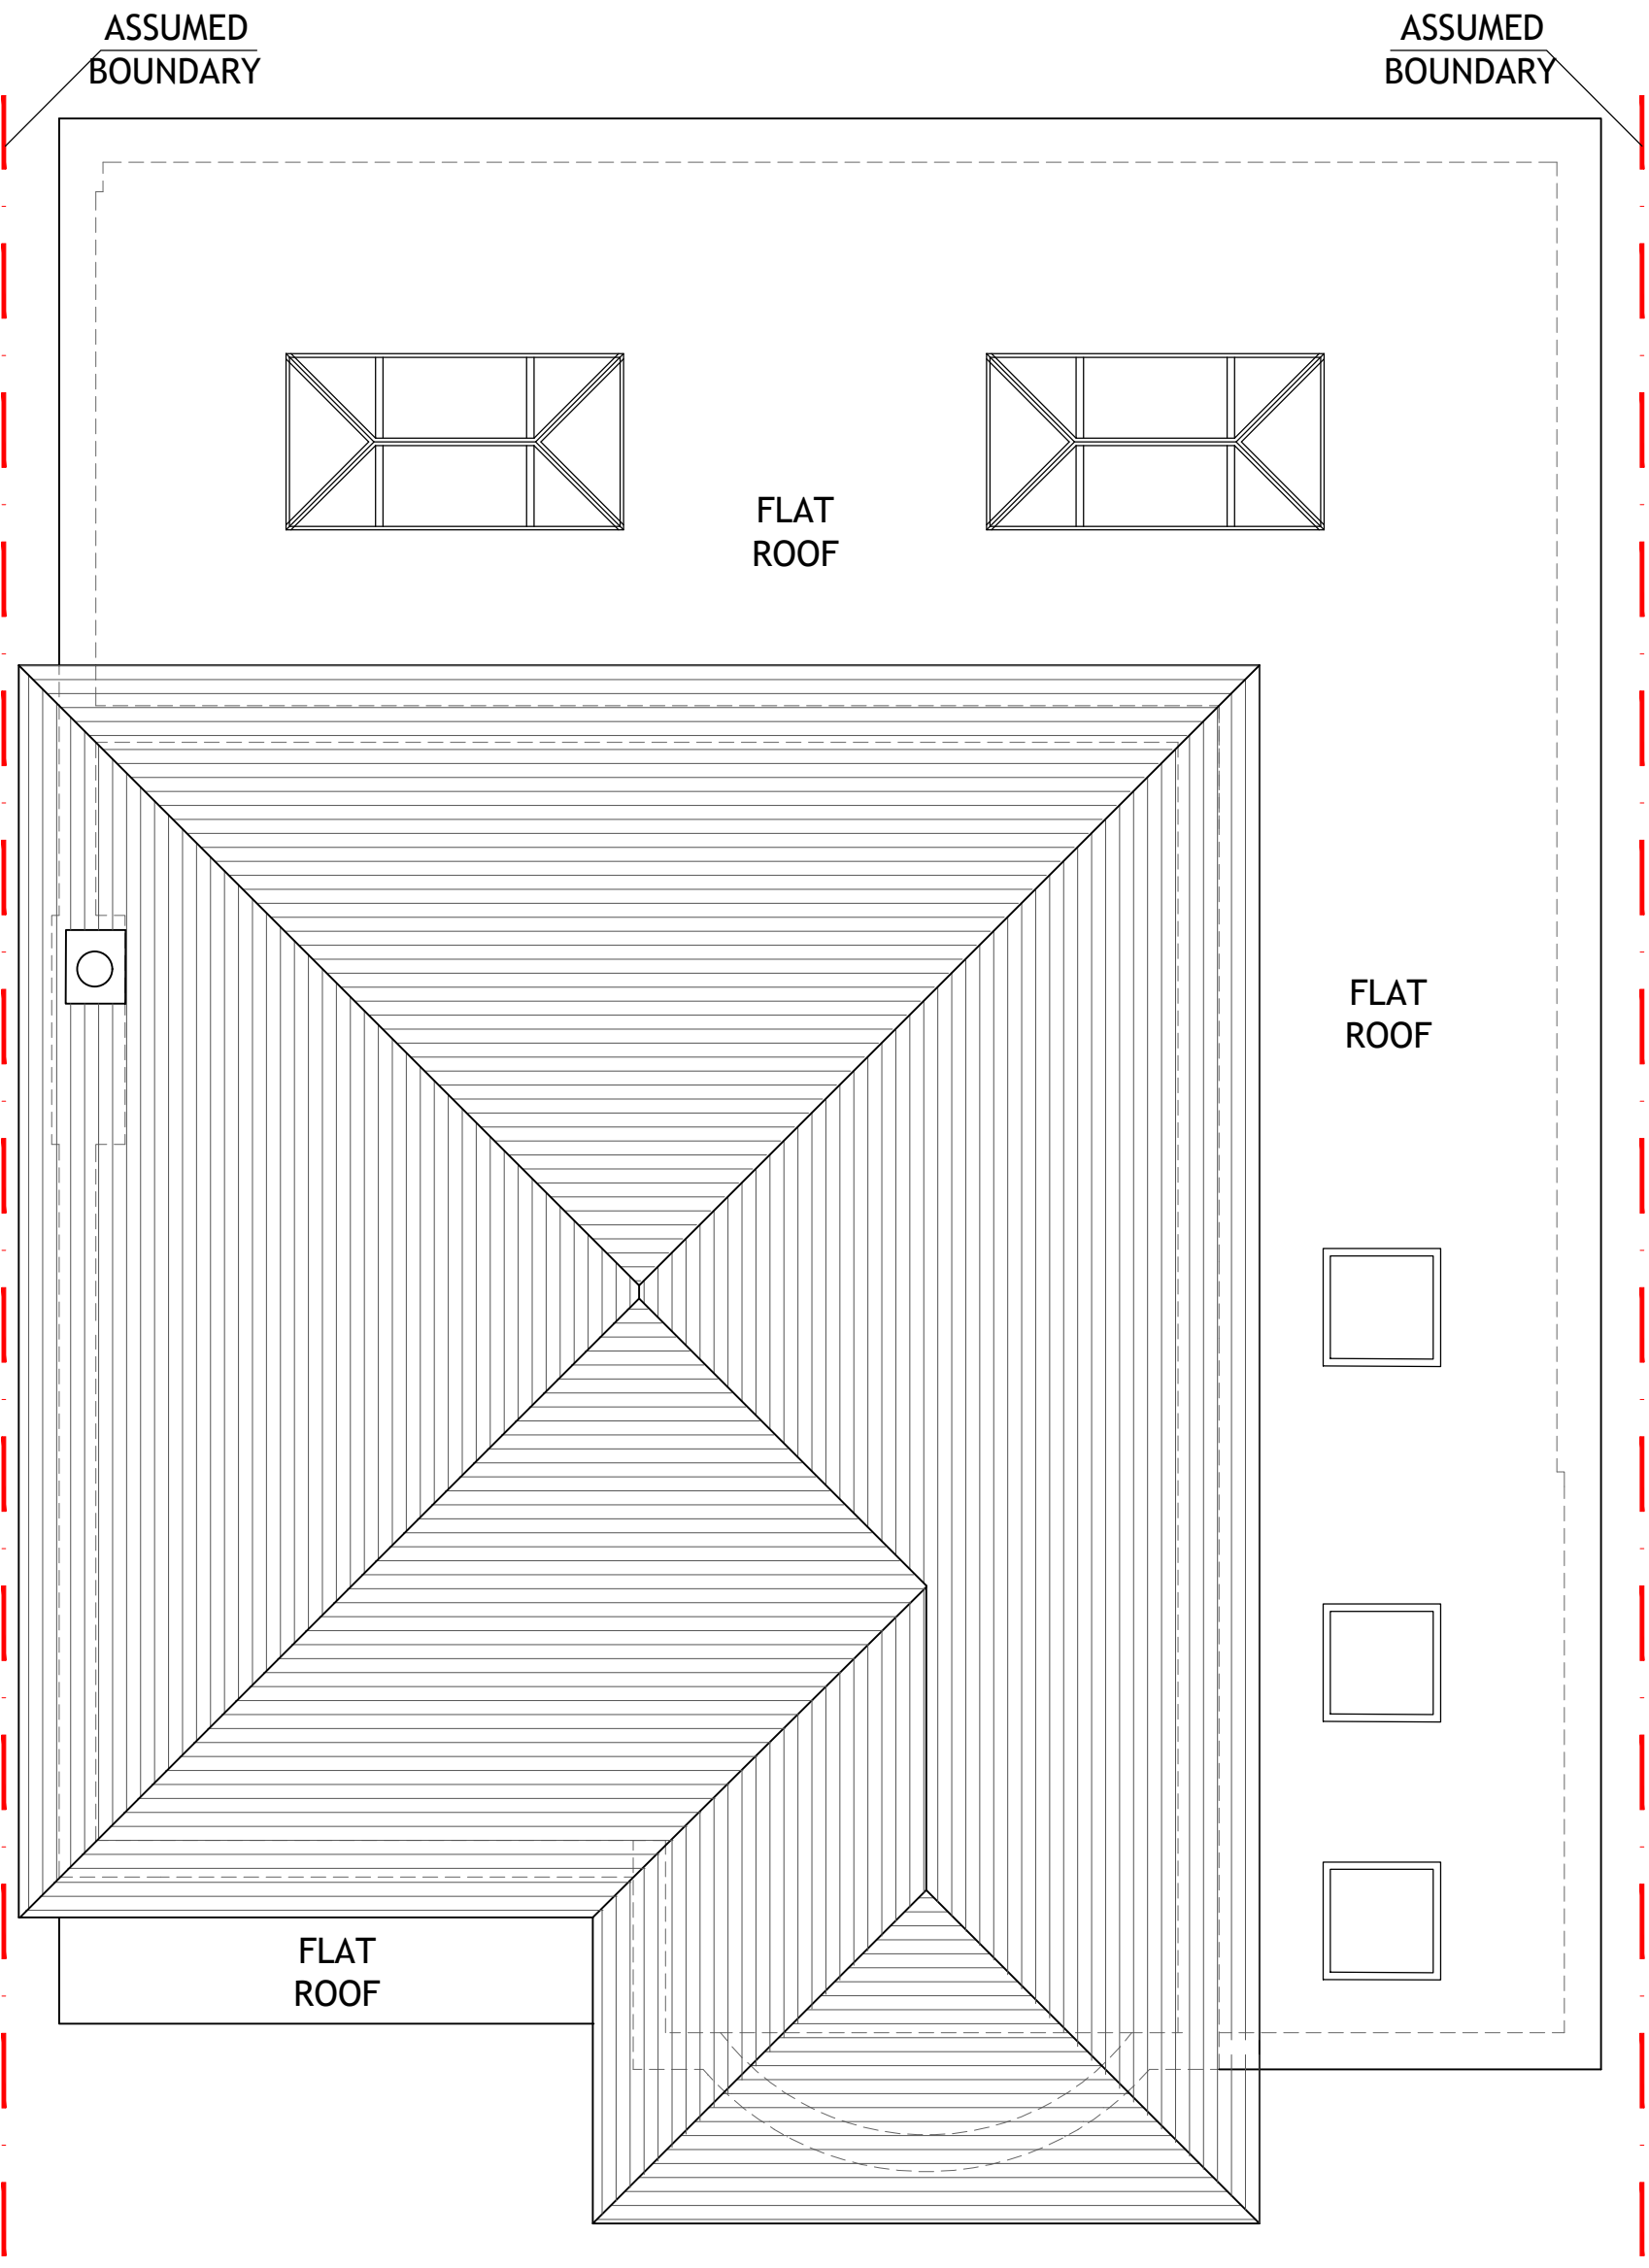

**PROPOSED
ROOF PLAN**
SCALE 1:50

