



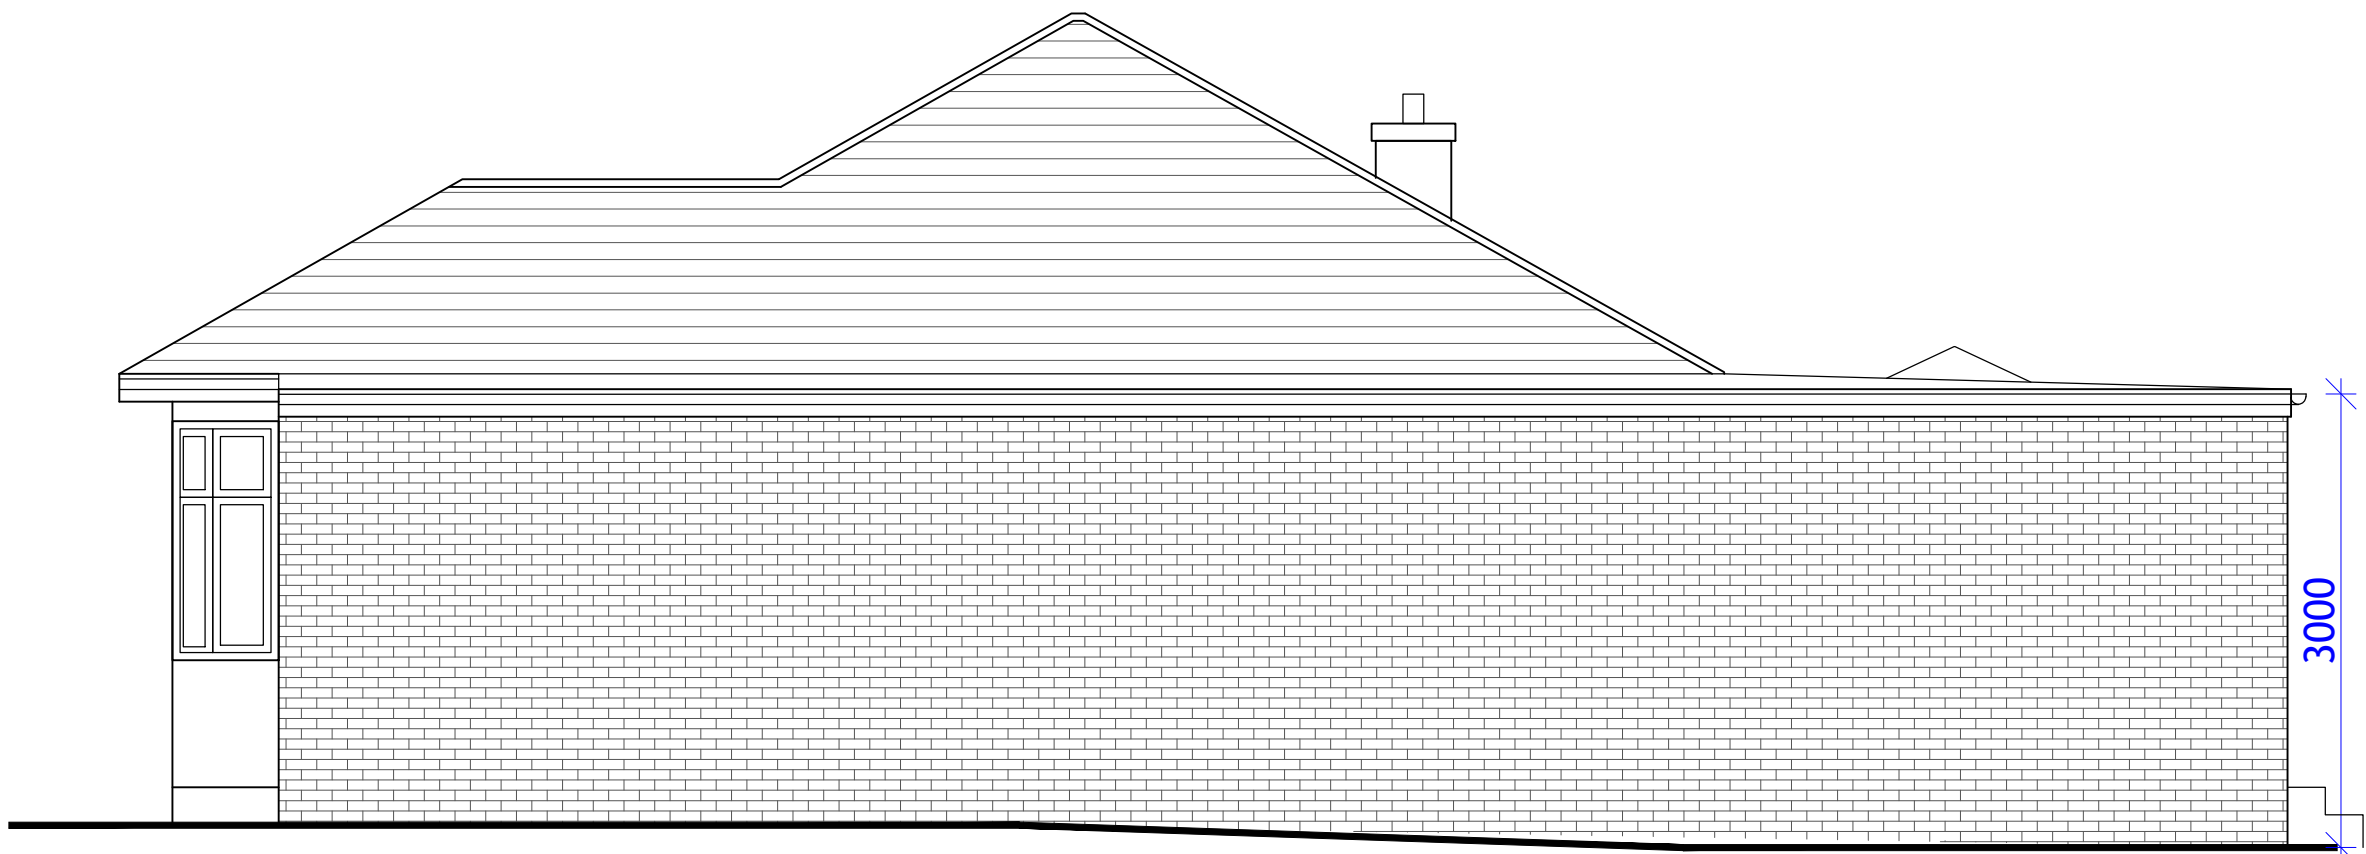


**PROPOSED
FRONT ELEVATION**

SCALE 1:50

 



**PROPOSED
SIDE ELEVATION 1**

SCALE 1:50

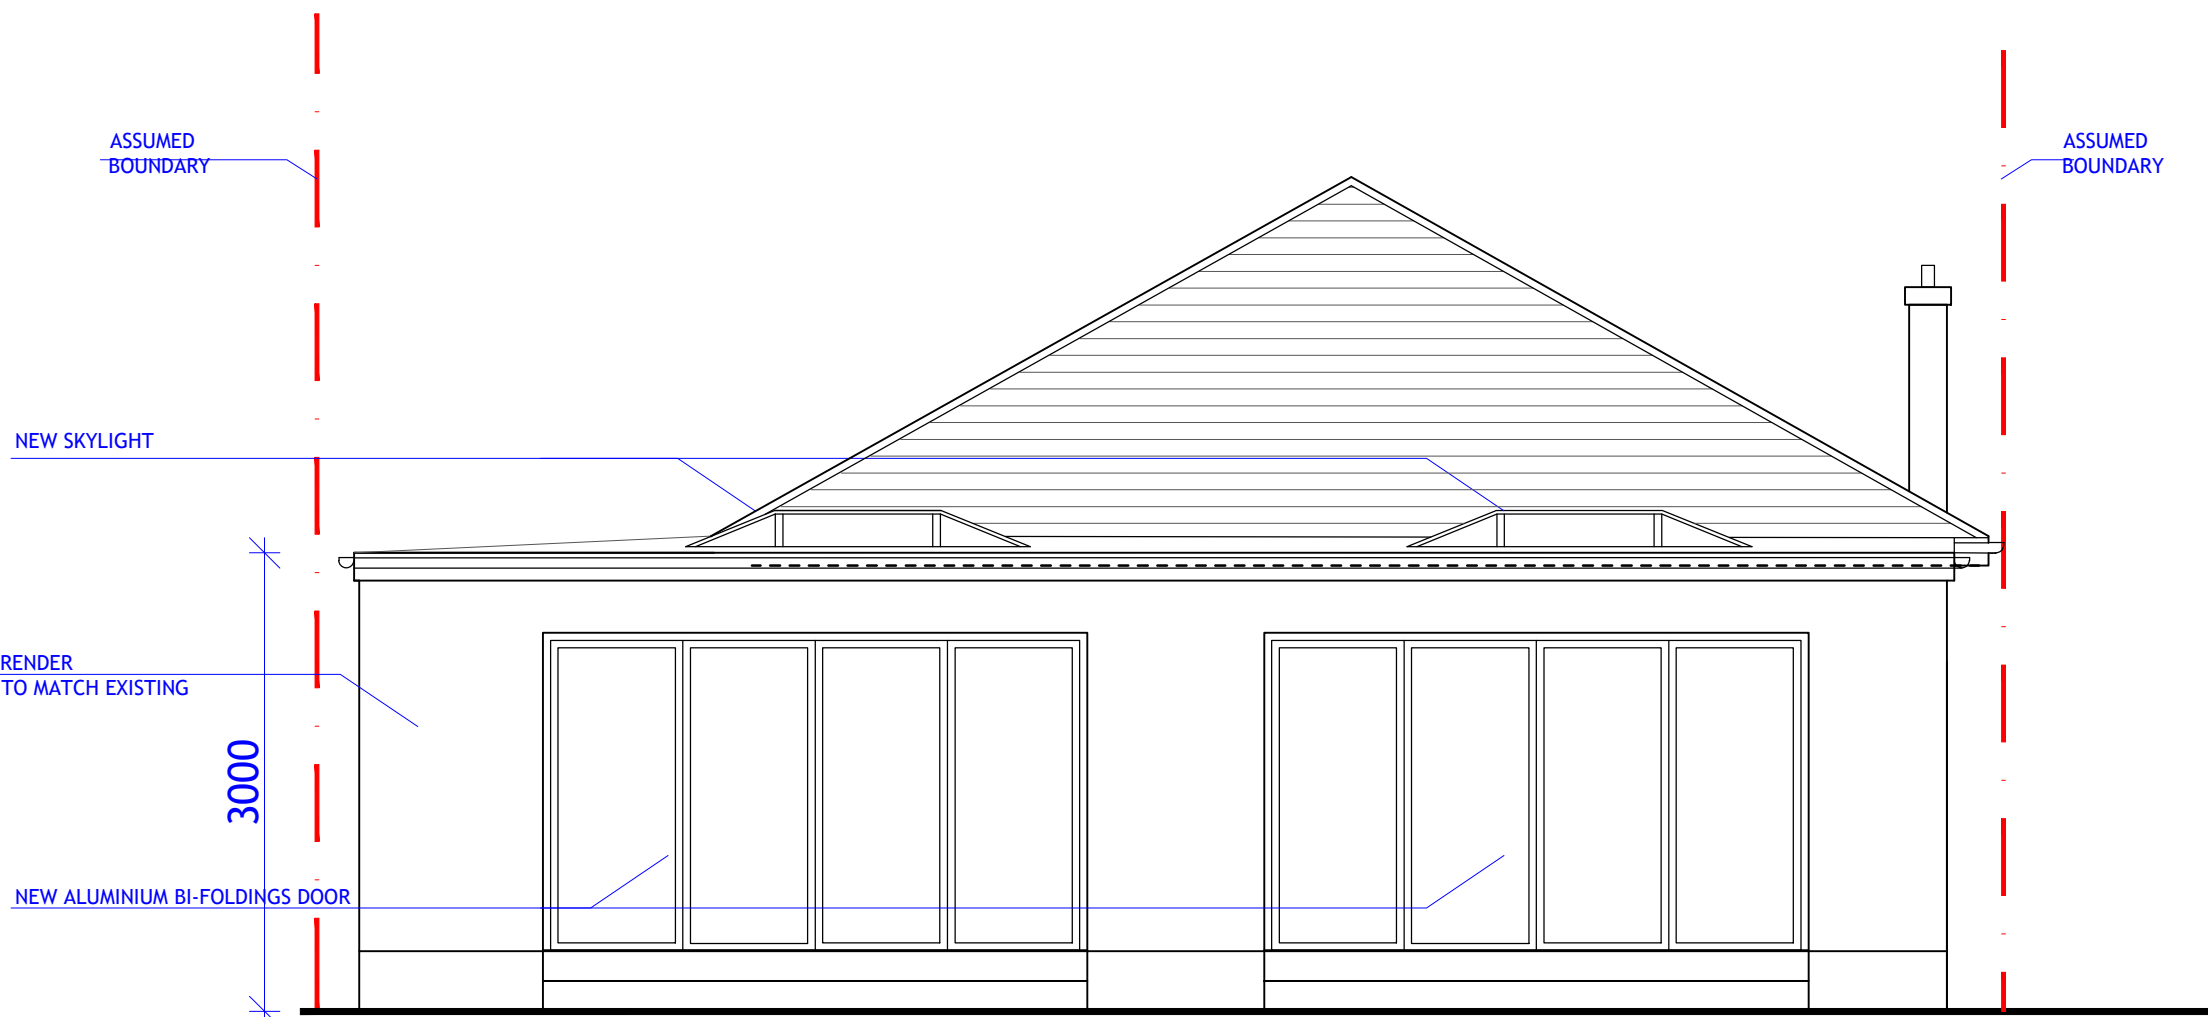

**PROPOSED
REAR ELEVATION**

SCALE 1:25

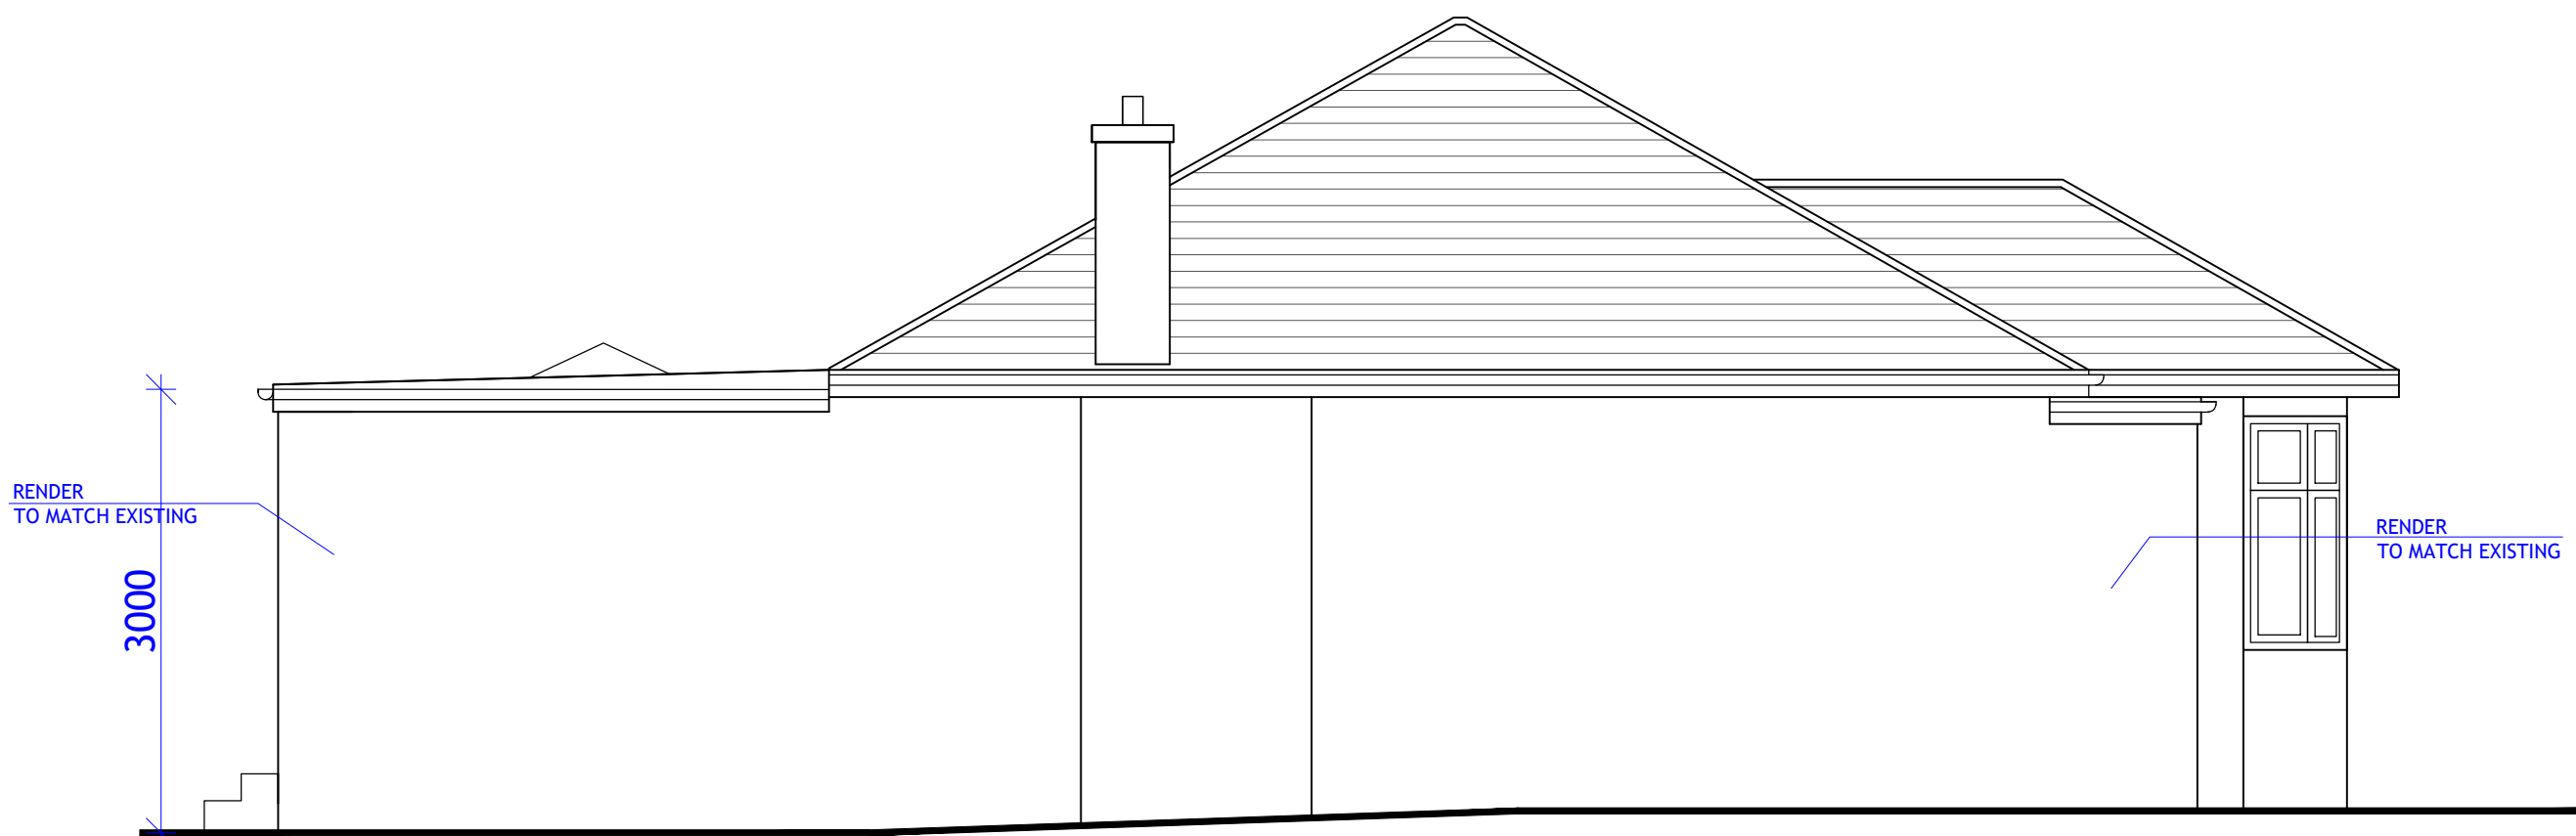 

**PROPOSED
SIDE ELEVATION 2**

SCALE 1:50



NOTES
THIS DRAWING IS THE SUBJECT OF COPYRIGHT AND DESIGN RIGHTS AND SHALL NOT BE REPRODUCED, LOANED, COPIED OR SUBMITTED TO ANY OTHER PARTY WITHOUT CONSENT.

DRAWINGS TO BE APPROVED BY BUILDING CONTROL BEFORE COMMENCEMENT OF CONSTRUCTION WORKS

STATUTORY PLANNING PERMISSION OR CERTIFICATE OF LAWFUL DEVELOPMENT TO BE OBTAINED BEFORE COMMENCING THE WORKS

PARTY WALL NOTICES TO BE SERVED WHERE APPROPRIATE

SERVICE UNDERTAKERS TO BE NOTIFIED
EXISTING CONNECTIONS TO BE CHECKED
BEFORE DEVELOPMENT COMMENCES

DO NOT SCALE DRAWING
ALL DIMENSIONS MUST BE CHECKED ON SITE PRIOR TO MAKING ORDERS AND COMMENCEMENT ON SITE.

DRAWINGS TO BE READ IN CONJUNCTION WITH APPROPRIATE STRUCTURAL ENGINEER/SPECIALIST DRAWING

ALL WORKS TO BE CARRIED OUT IN ACCORDANCE WITH HEALTH AND SAFETY REGULATIONS

ANY INCONSISTENCIES TO BE REPORTED IMMEDIATELY TO ARCHITECT AND STRUCTURAL ENGINEER

A MB REVISED TO PO REQUEST

NO. DR. INFO

DATE

REVISION

PROJECT
52 WOODFORD CRESCENT,
PINNER,
HA5 3TX

CLIENT

DRAWING TITLE
PROPOSED ELEVATIONS

SCALE 1:50 1:100

SIZE A1 A3

JOB NO. 202064

STAGE P

DWG NO. 202064.PL.1302

REVISION A

DATE 30 MARCH 2021

DRAWN MB

CHECKED MB

ATELIER.⁴¹

ARCHITECTS
1 Manor Drive, London, N20 0DZ
michael@atelier41architects.co.uk
phone: 0 7399 409 190