


HAREFIELD HOSPITAL



PARK LANE

N

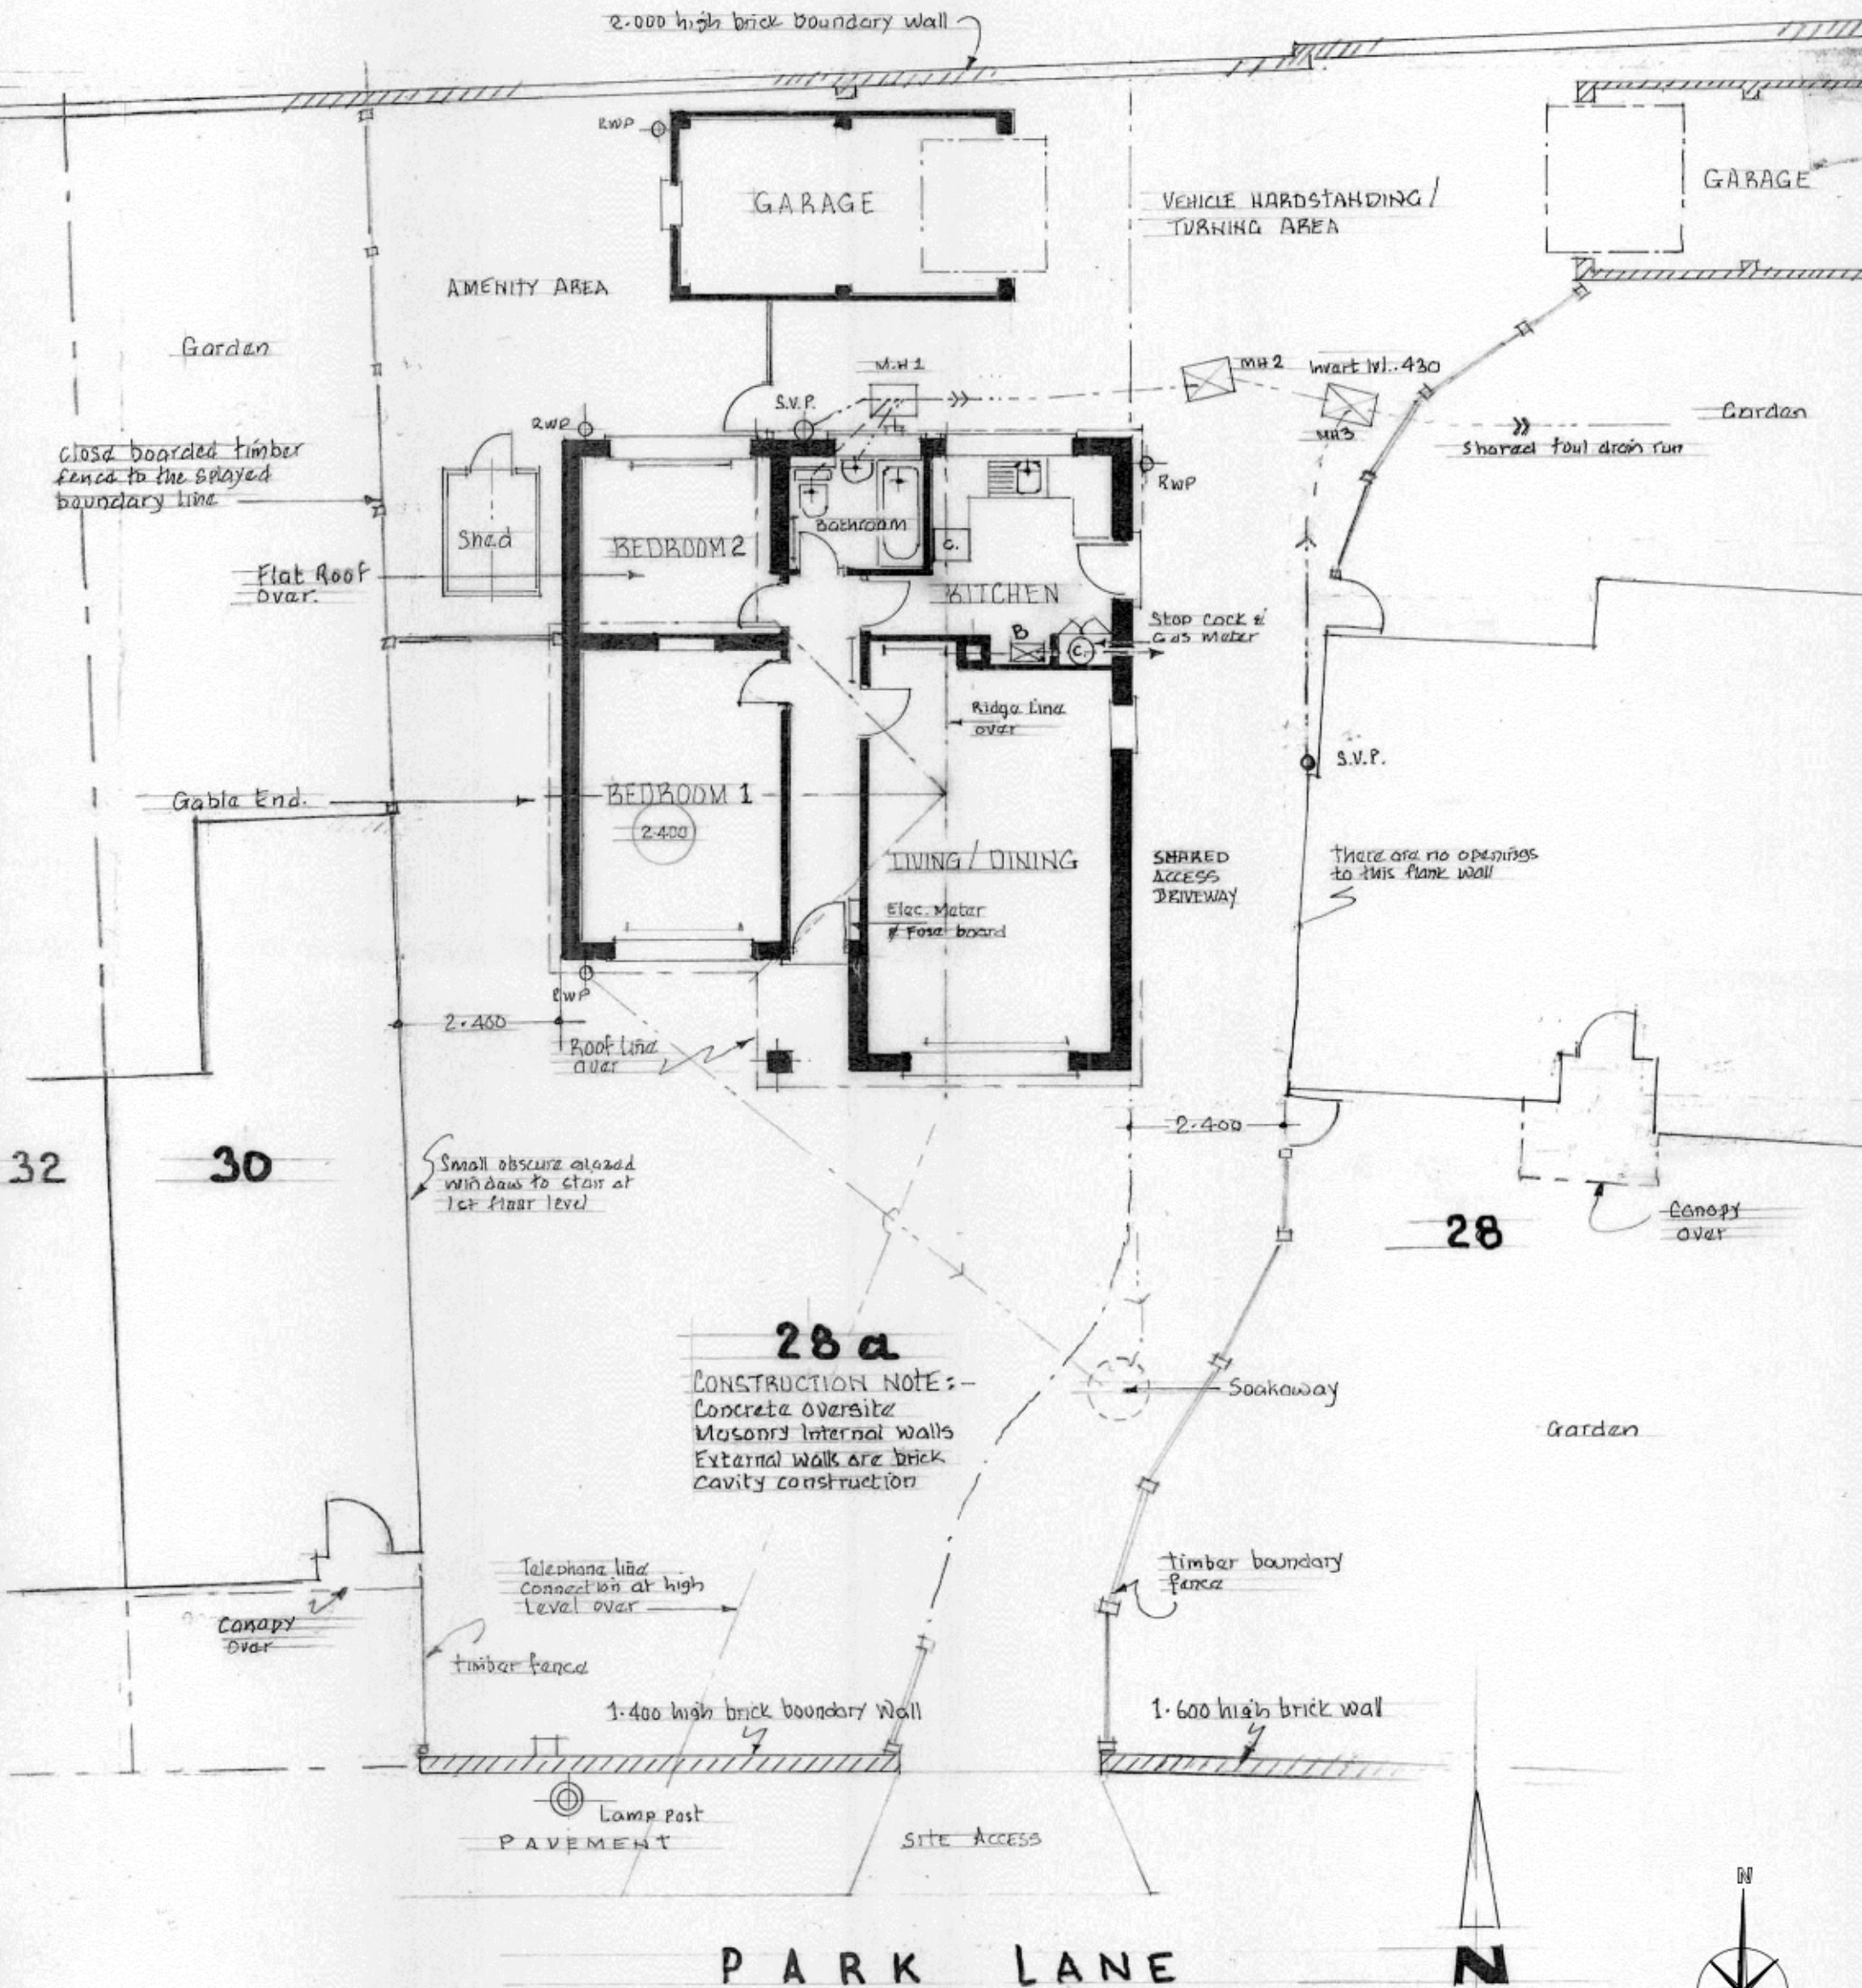

SCALE BAR (1:100 @ A3)

EXISTING SITE PLAN

SCALE 1:100 @ A3

AIS Design

07412482248

Project:
28A Park Lane
UB9 6BJ, Harefield

Title:
EXISTING SITE PLAN

Date: December 20 Scale: 1:100 @ A3

Dwg. No. PL.28A.SITE Rev: A

Notes:
The contractor is to check all the dimensions, levels, chain runs and general condition of the site before works commence.
All works are to be carried out in accordance with current Building Regulations, British Standards, Code of Practice and Local Authority Requirements. Do not scale of from this drawing.