


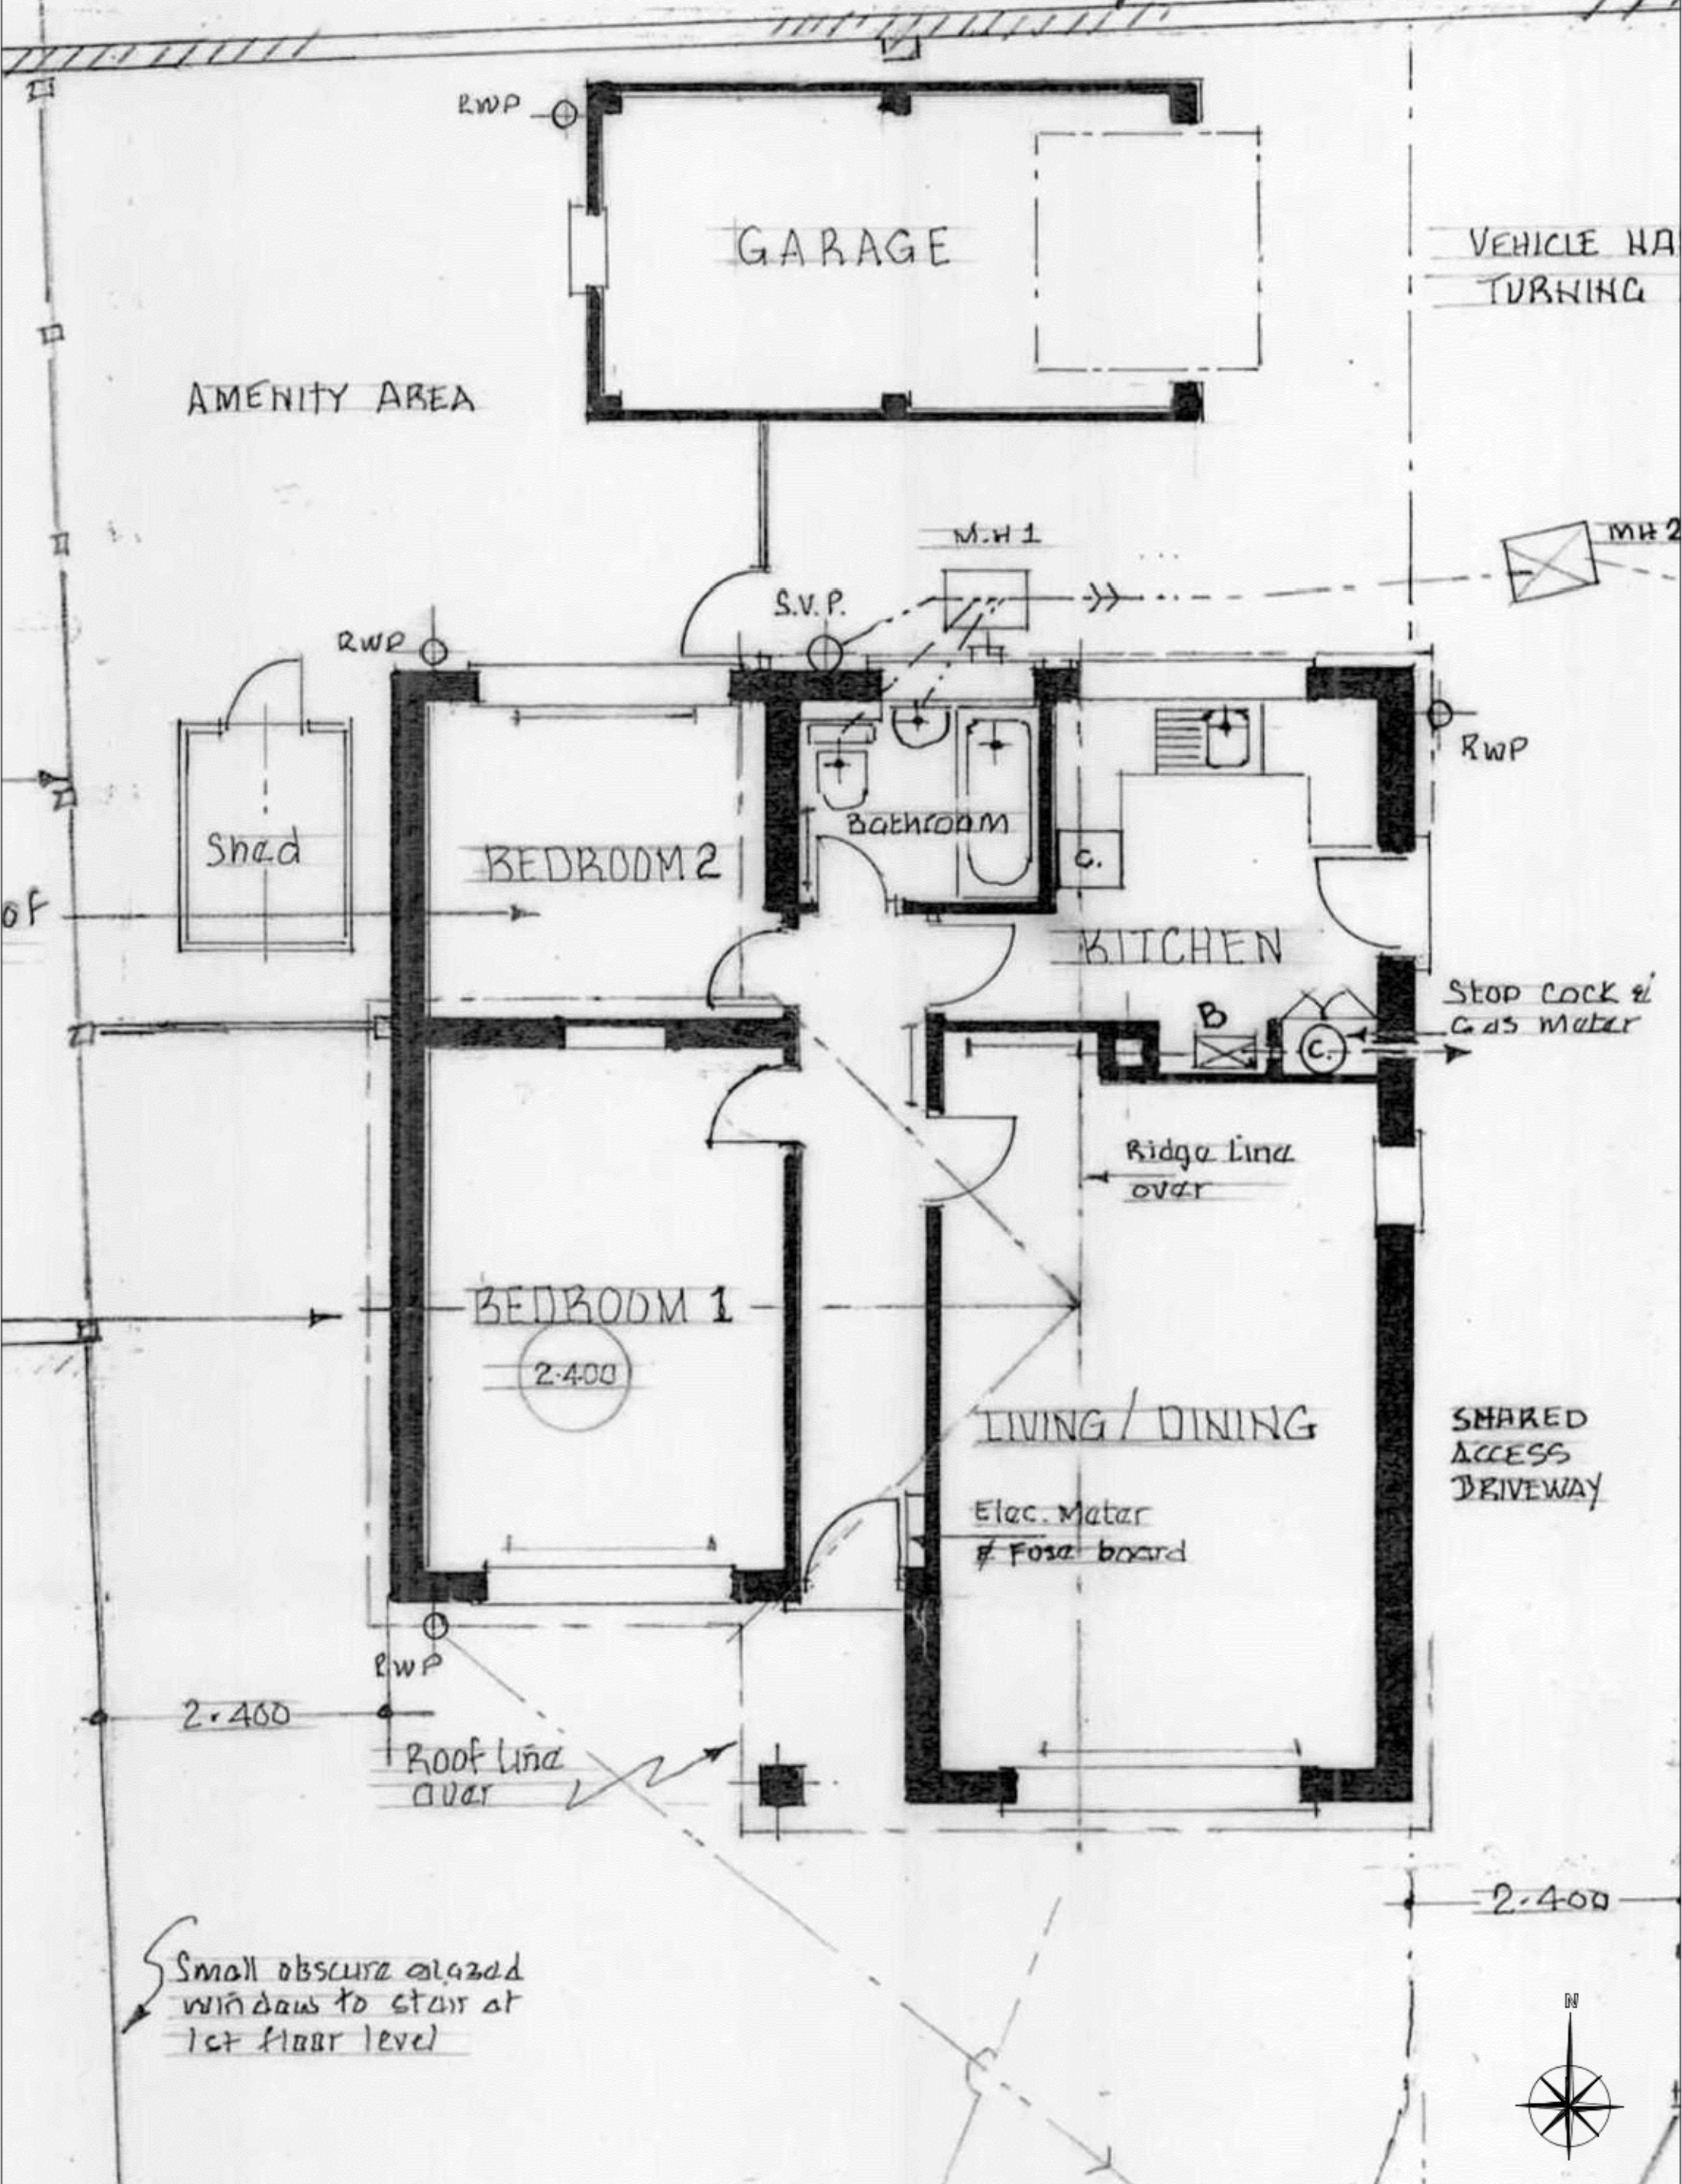

EXISTING GROUND
FLOOR PLAN
SCALE 1:50 @ A3

AIS Design		Project: 28A Park Lane UB9 6BJ, Harefield	
07412482248		Title: EXISTING GROUND FLOOR PLAN	
All works are to be carried out in accordance with current Building Regulations, British Standards, Code of Practice and Local Authority Requirements. Do not scale from this drawing.		Date: December 2017	Scale: 1:50 @ A3
		Dwg. No. PL.28A.EX.E1	Rev: A