



INFORMATIVE

Dwelling built in 1969 - Single storey rear extension and detached single storey garage added in 1980

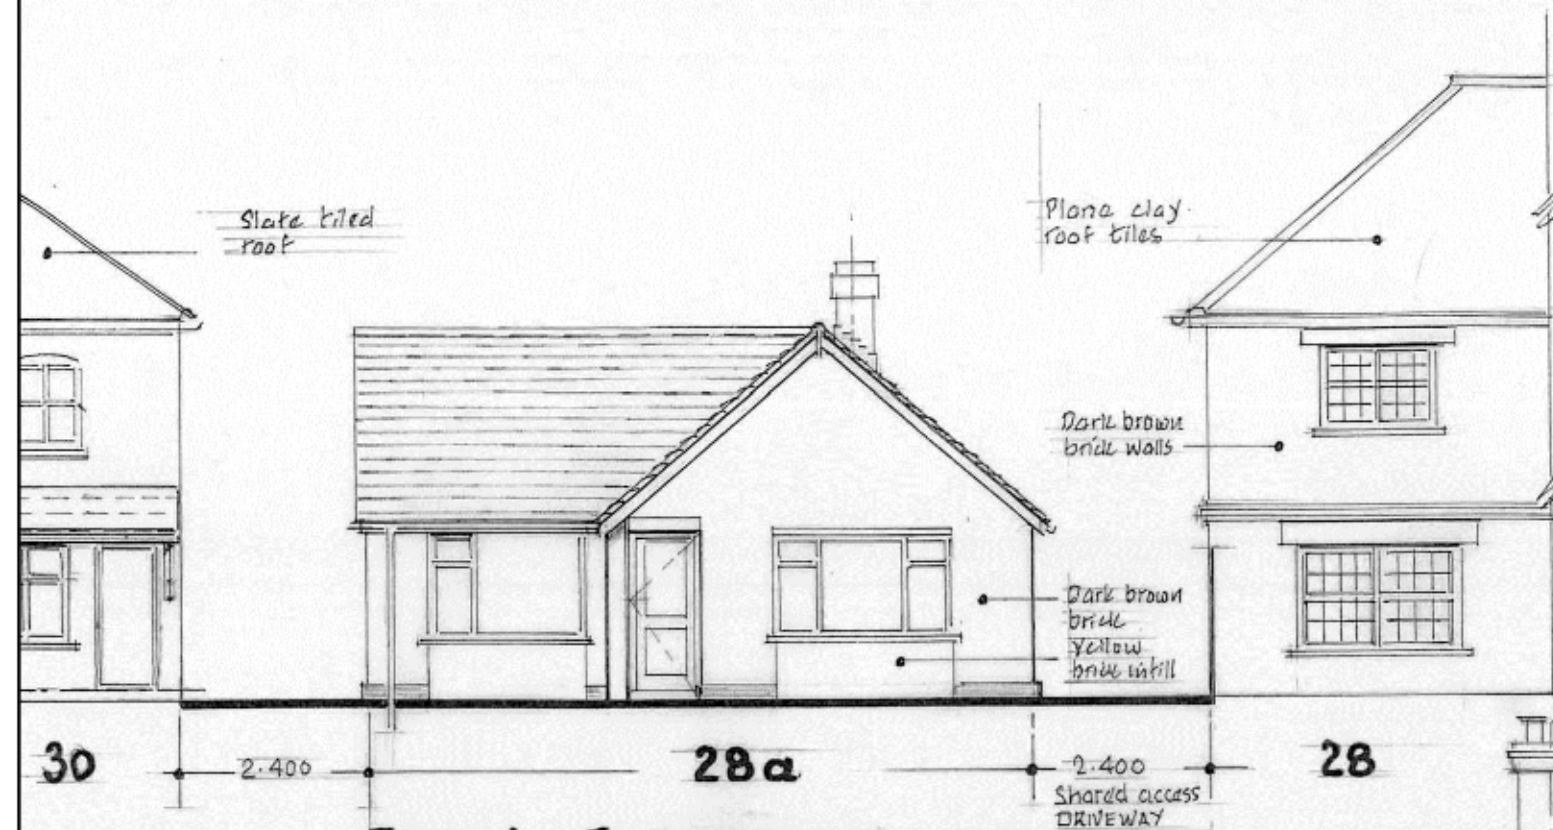


FRONT ELEVATION SOUTH


WINDOWS & DOORS DOUBLE GLAZED IN WHITE ANODISED ALUMINIUM FRAMES

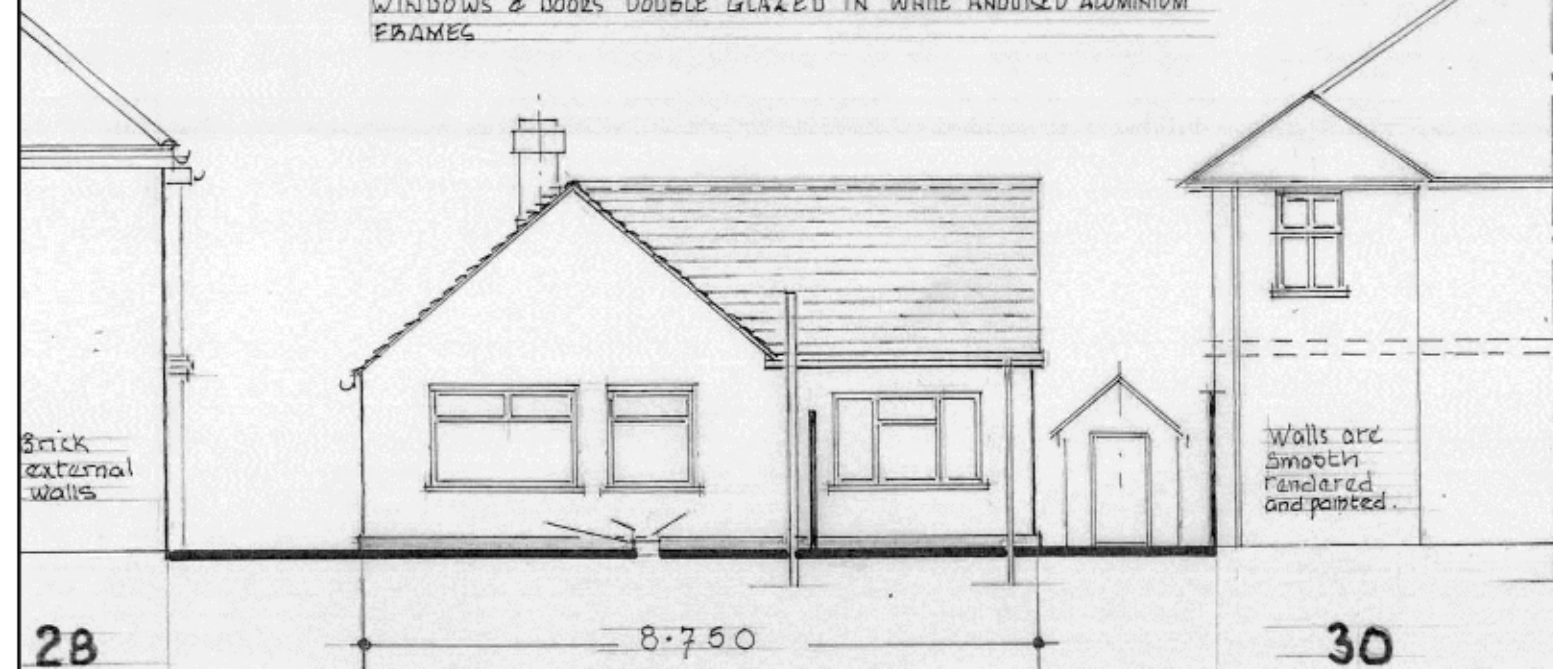

REAR ELEVATION NORTH

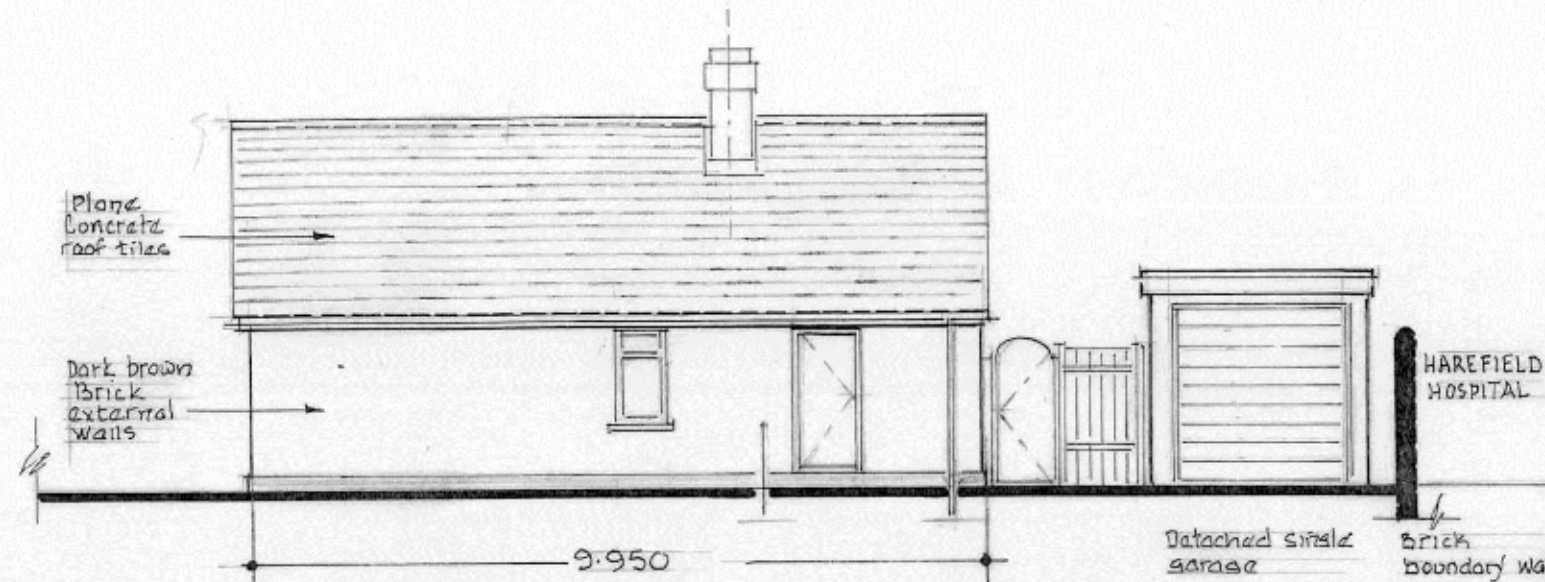

SIDE ELEVATION EAST

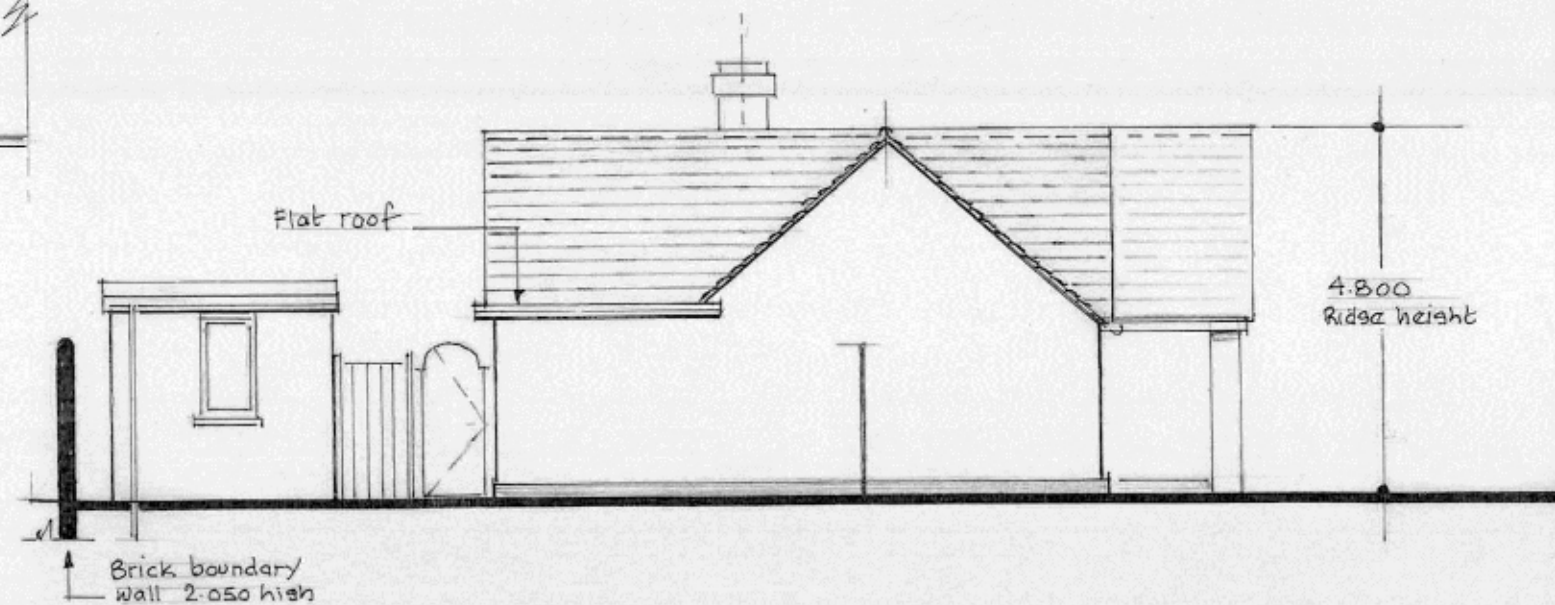

SIDE ELEVATION WEST



SCALE BAR (1:100 @ A3)

EXISTING EXTERNAL ELEVATIONS

SCALE 1:100 @ A3

AIS Design

07412482248

Project:
28A Park Lane
UB9 6BJ, Harefield

Title:
EXISTING EXTERNAL
ELEVATIONS

Date:
December 20

Scale:
1:100 @ A3

Dep. No.
PL.28A.ELEV.

Rev.
A

The contractor is to check all the dimensions, levels, chain runs and general condition of the site before work commences.
All works are to be carried out in accordance with current Building Regulations, British Standards, Code of Practice and Local Authority Requirements. Do not scale from this drawing.