

Boundary Line

Boundary Line

Boundary Line

DRIVE WAY

DRIVE WAY

1xDouble Glazed window
above bi-fold door

AMENITY SPACE
45.00 SQ.M

1xDouble Glazed window
above bi-fold door

BEDROOM 1
180.61 SQ.F

BATH

EN-SUITE
45.53 SQ.F

WARDROBE

BEDROOM 2
193.21 SQ.F

WARDROBE

LIVING AREA
362.95 SQ.F

BATHROOM - 2
32.83 SQ.F

UTILITY
53.82 SQ.F

BOILER

KITCHEN
213.66 SQ.F


kitchen
island

DINING AREA
121.63 SQ.F

ENTRY
34.98 SQ.F

CUPBOARD

PROPOSED GROUND
FLOOR PLAN @ SCALE 1:50 @ A3

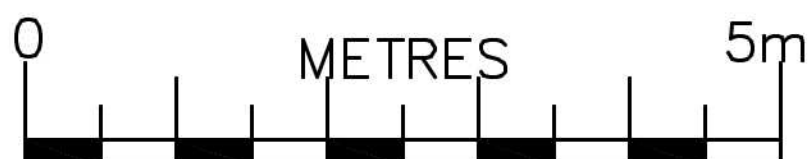

SCALE BAR (1:50 @ A3)

KEY :

AMENITY SPACE

AIS Design

07412482248

Project:
28A Park Lane
UB9 6BJ, Harefield

Title:
PROPOSED GROUND
FLOOR PLAN

Date:
December 20

Scale:
1:50 @ A3

Rev:
A

Drawn By:
PL.28A.PR.P1

Check By:

Approved By:

All works are to be carried out in accordance with current Building Regulations, British Standards, Code of Practice and Local Authority Requirements. Do not scale from this drawing.