


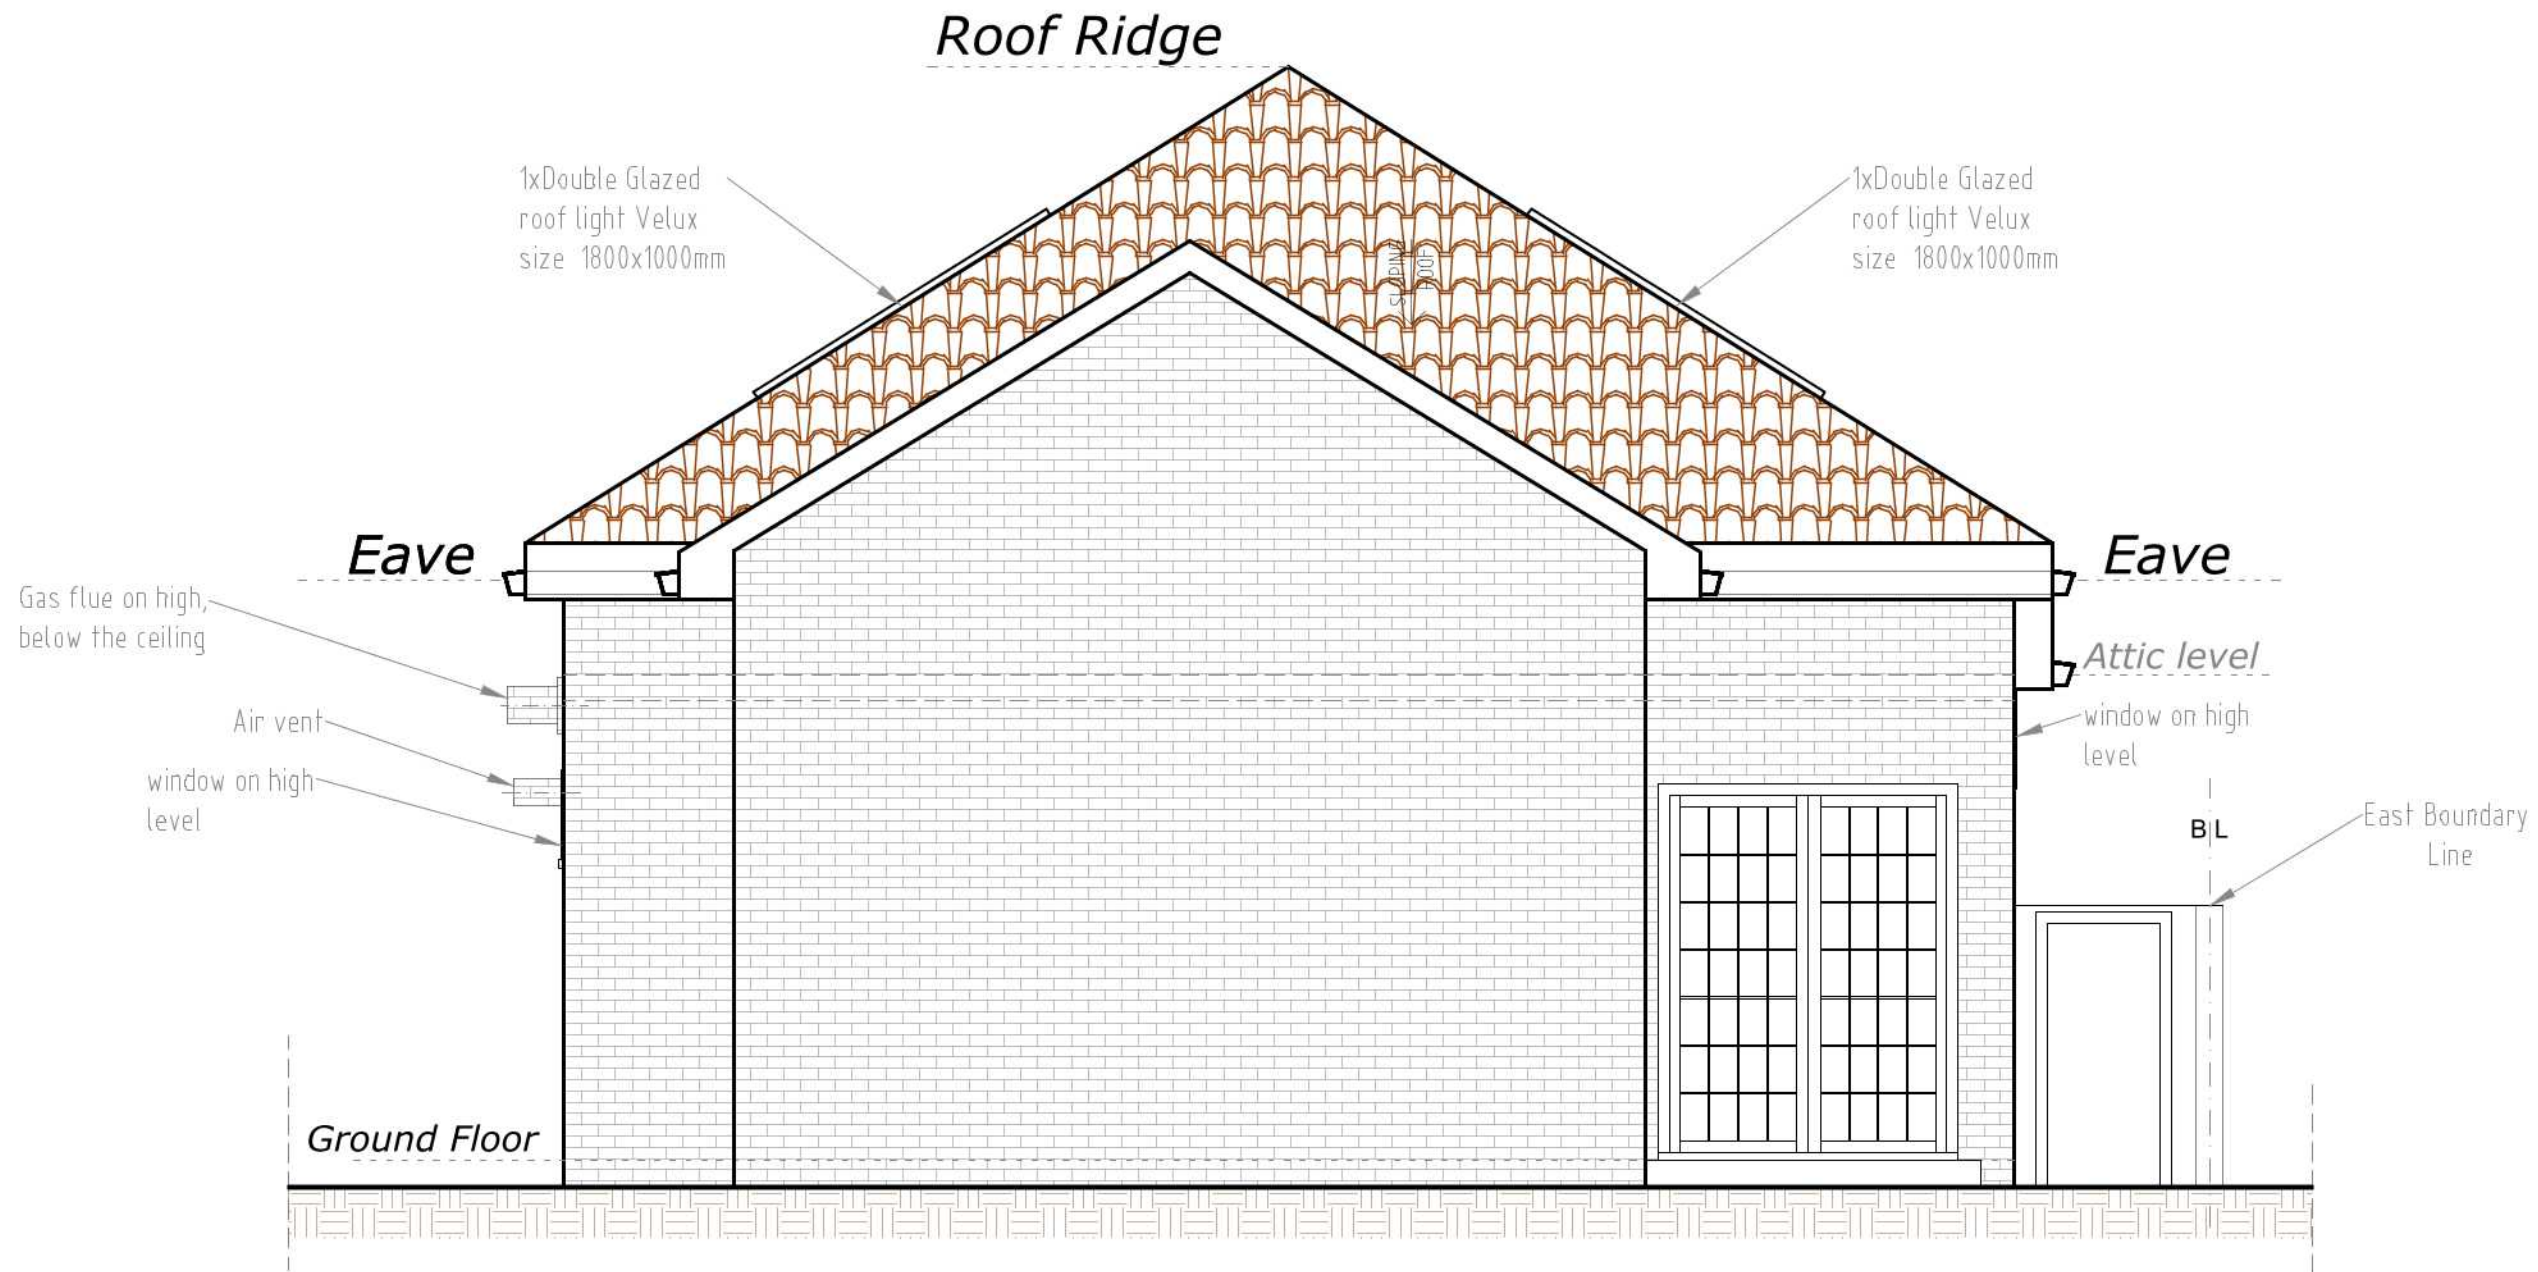

Proposed North Elevation

Scale - 1:50 @ A3



AIS Design 07412482248	Project: 28A Park Lane UB9 6BJ , Harefield	
	Title: PROPOSED NORTH ELEVATION	
NOTES: The contractors are to check all the dimensions, levels, drain runs and general condition of the site before works commence. All works are to be carried out in accordance with current Building Regulations, British Standards, Code of Practice and Local Authority Requirements. Do not scale of from this drawing.	Date: December 20'	Scale: 1:50 @ A3
	Dwg. No. PL.28A.PR.E3	Rev: A