


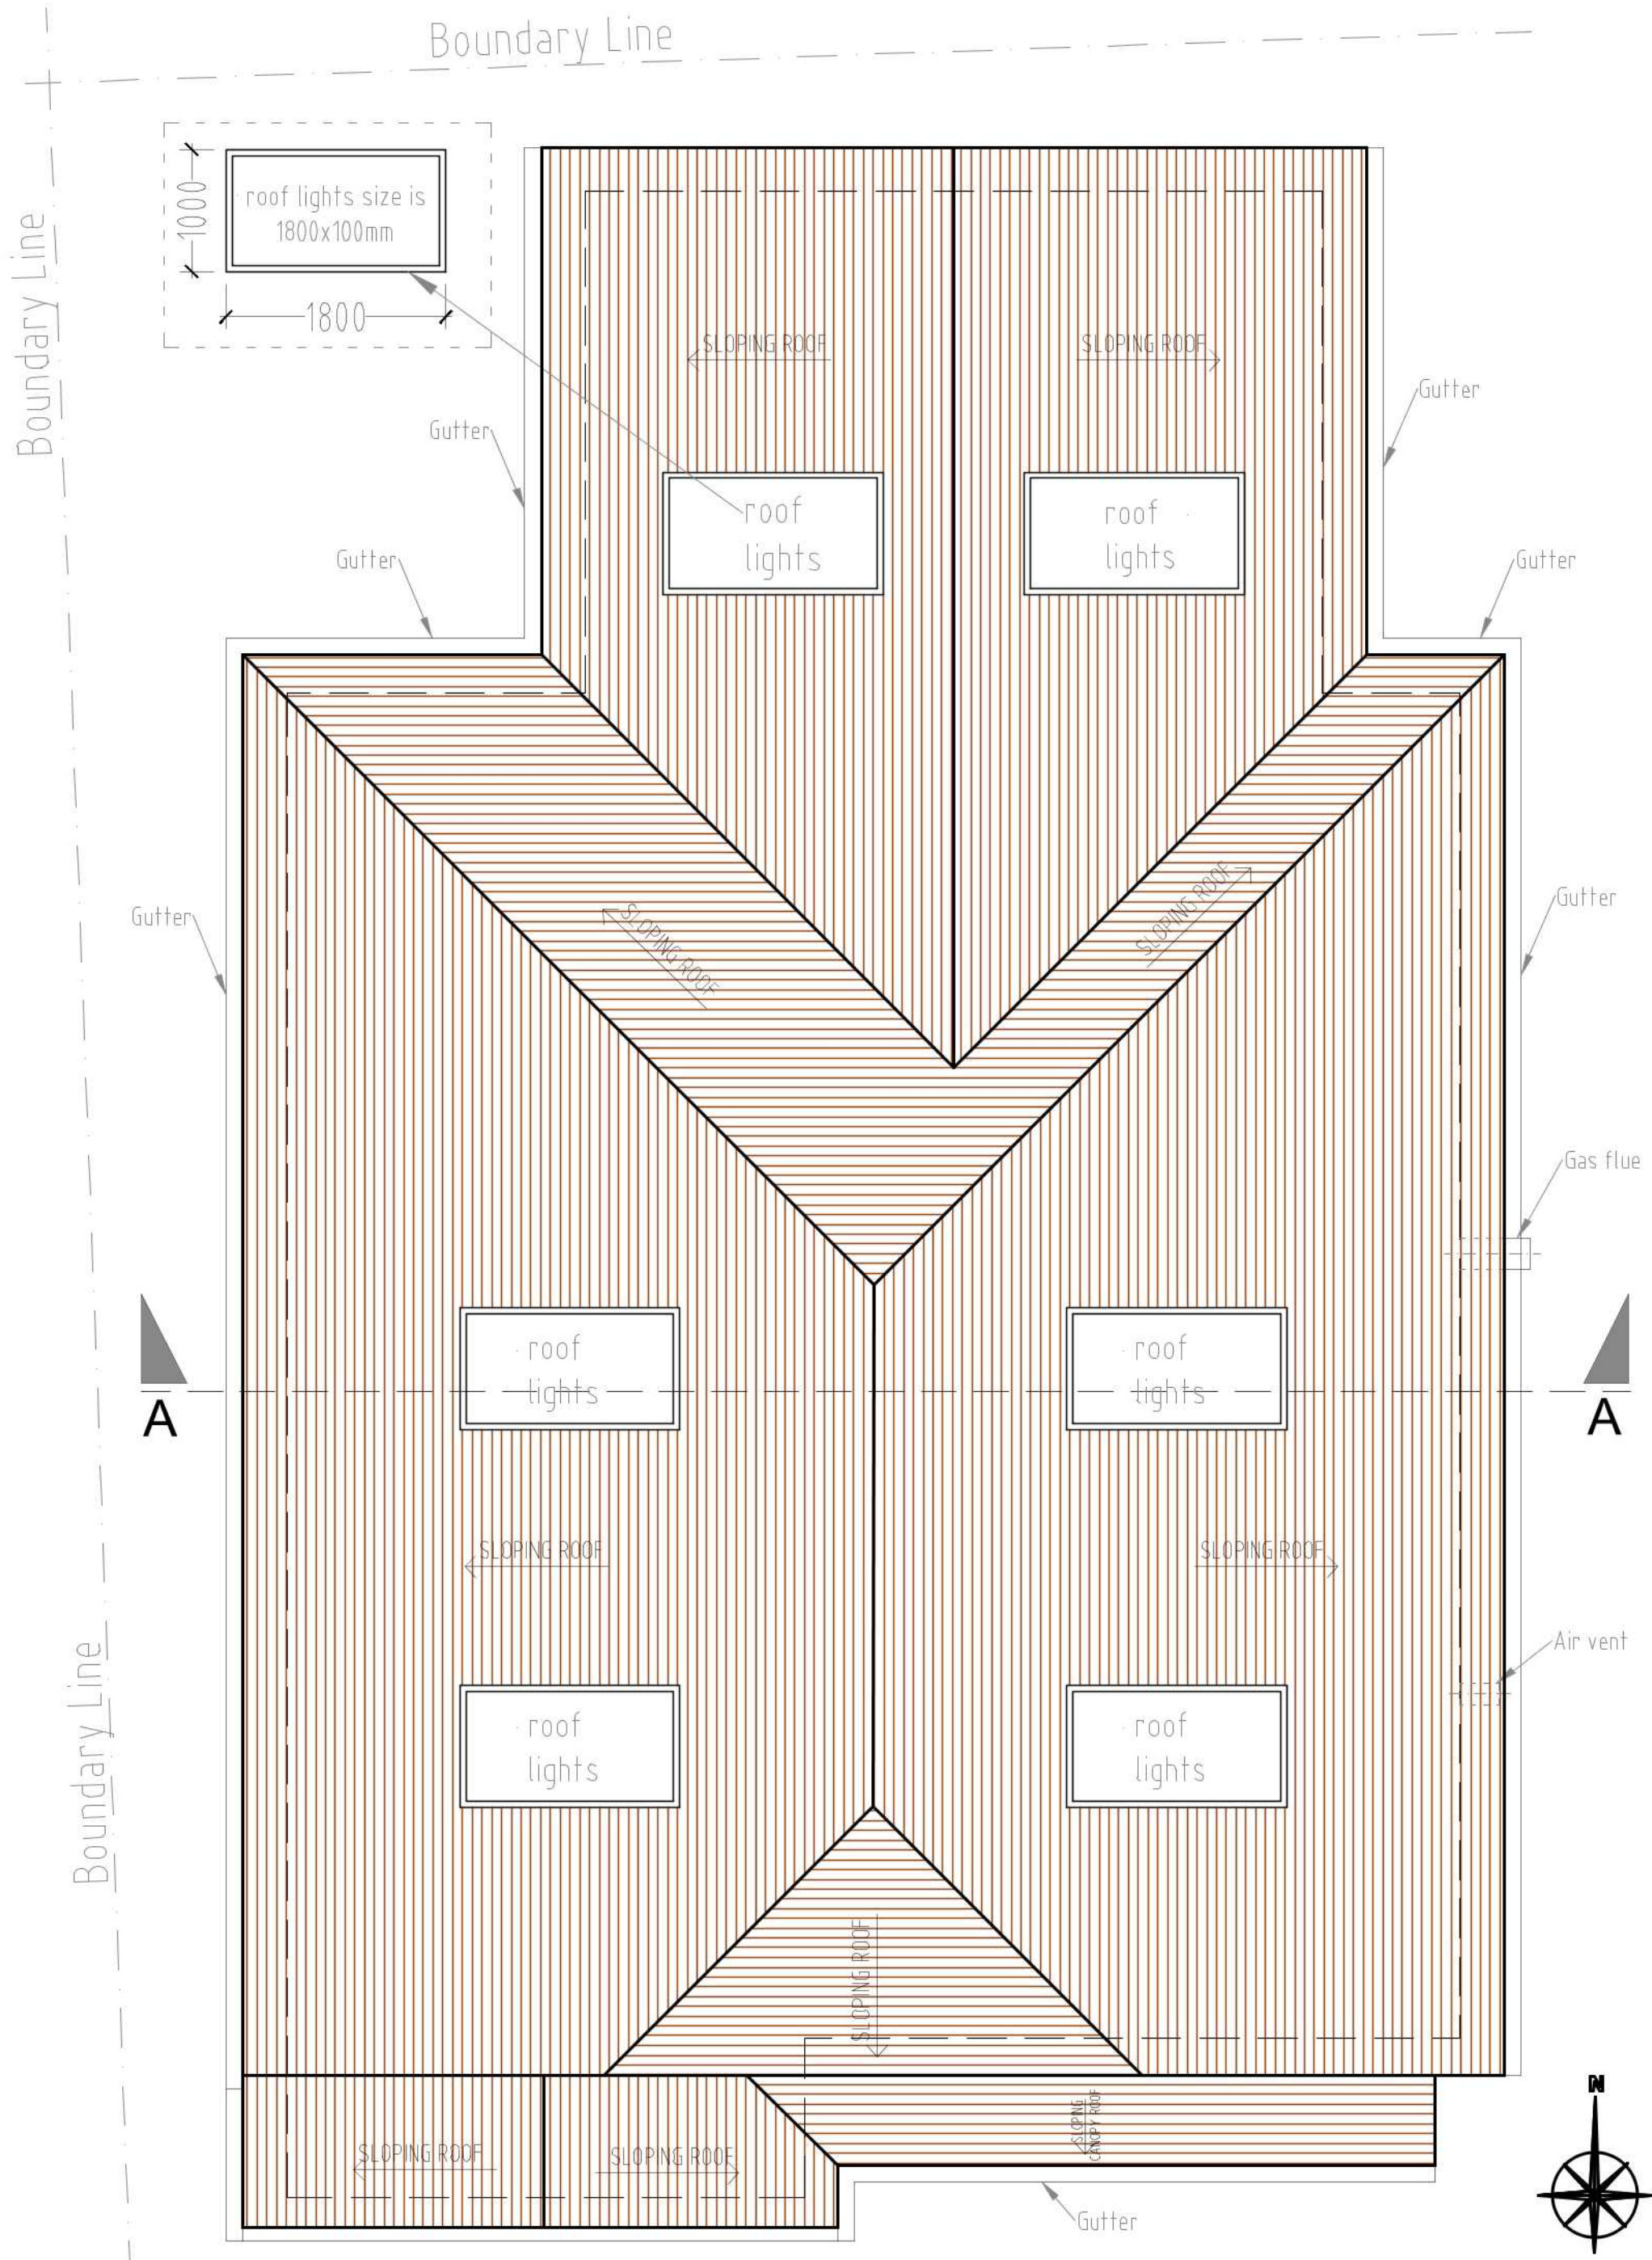

PROPOSED ROOF
PLAN @ SCALE 1:50 @ A3

AIS Design 07412482248	Project: 28A Park Lane UB9 6BJ, Harefield	
	Title: PROPOSED ROOF PLAN	
	Date: December 20	Scale: 1:50 @ A3
Dwg. No. PL.28A.PR.P3		Rev. A