




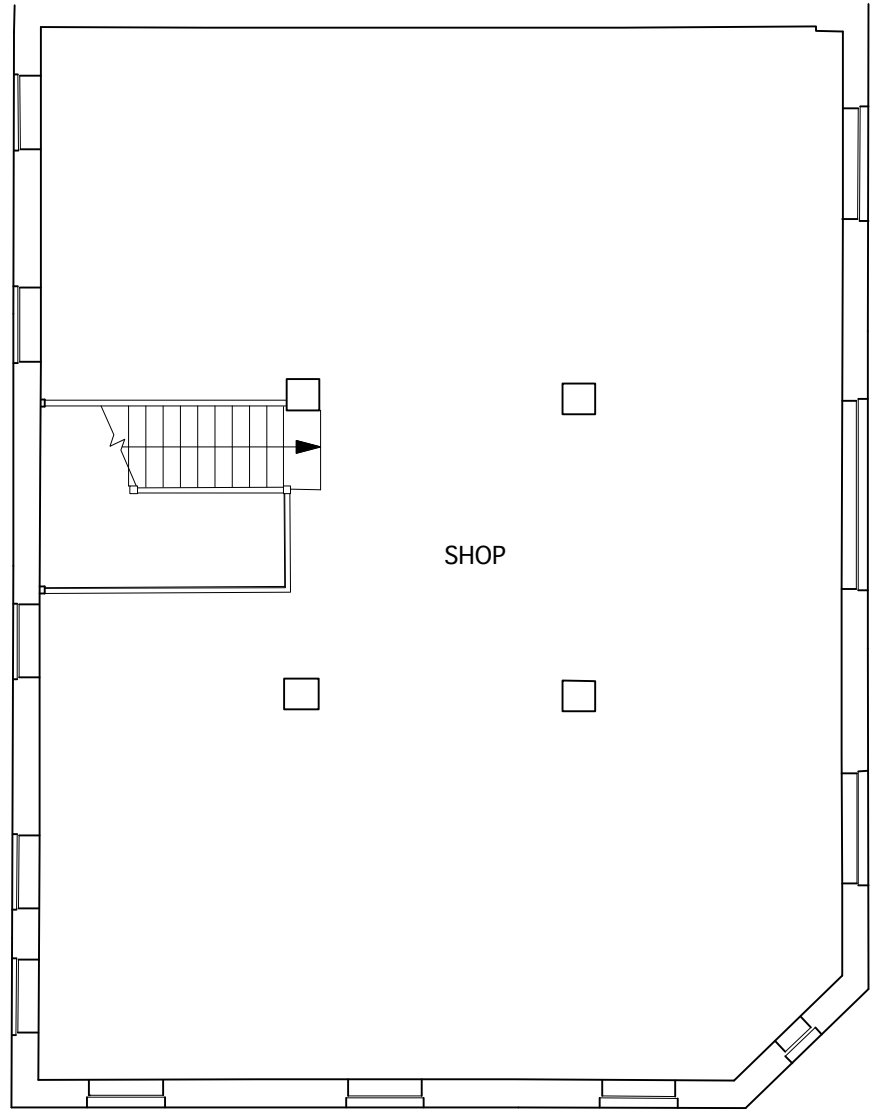

SECOND FLOOR PLAN

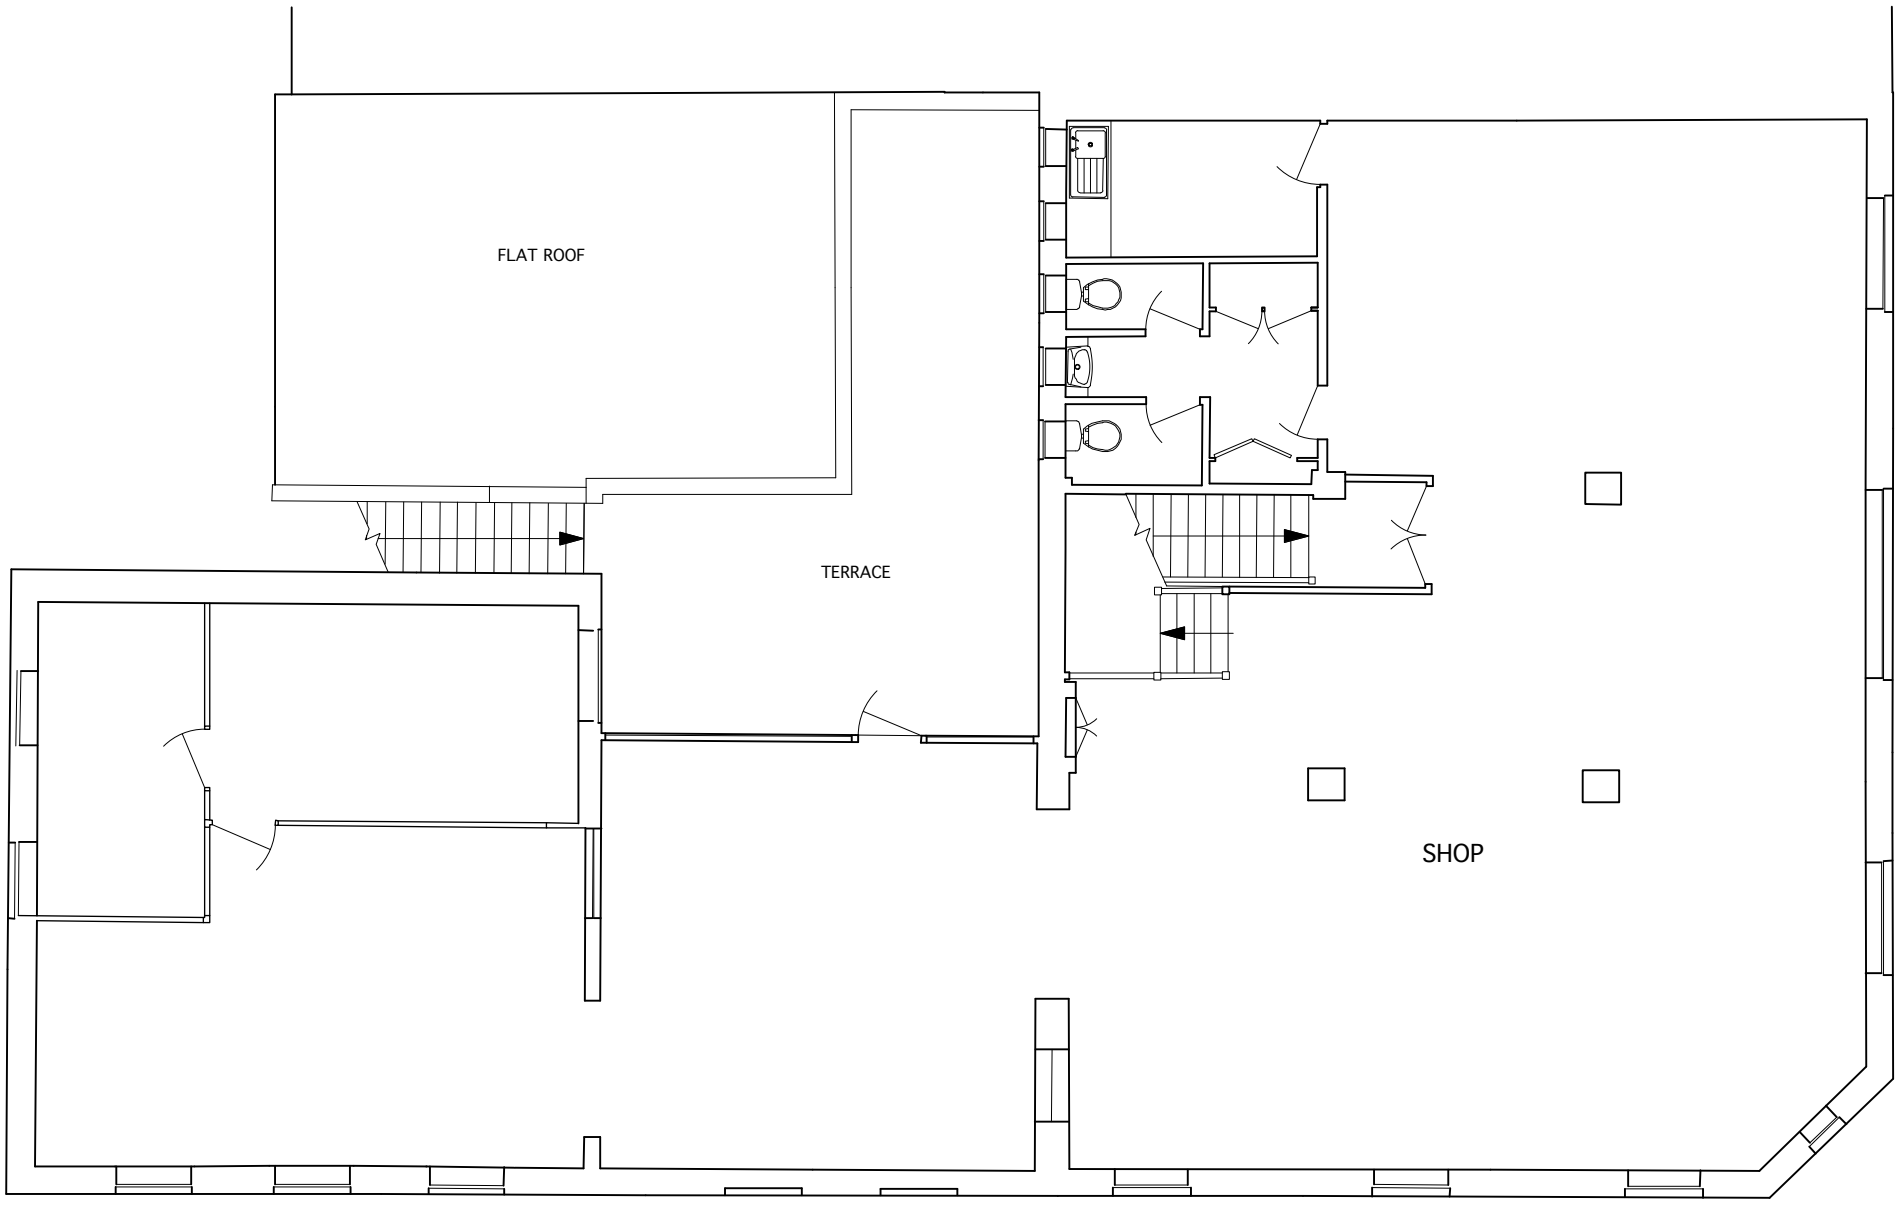


REAR ELEVATION (PRINCESS LANE)

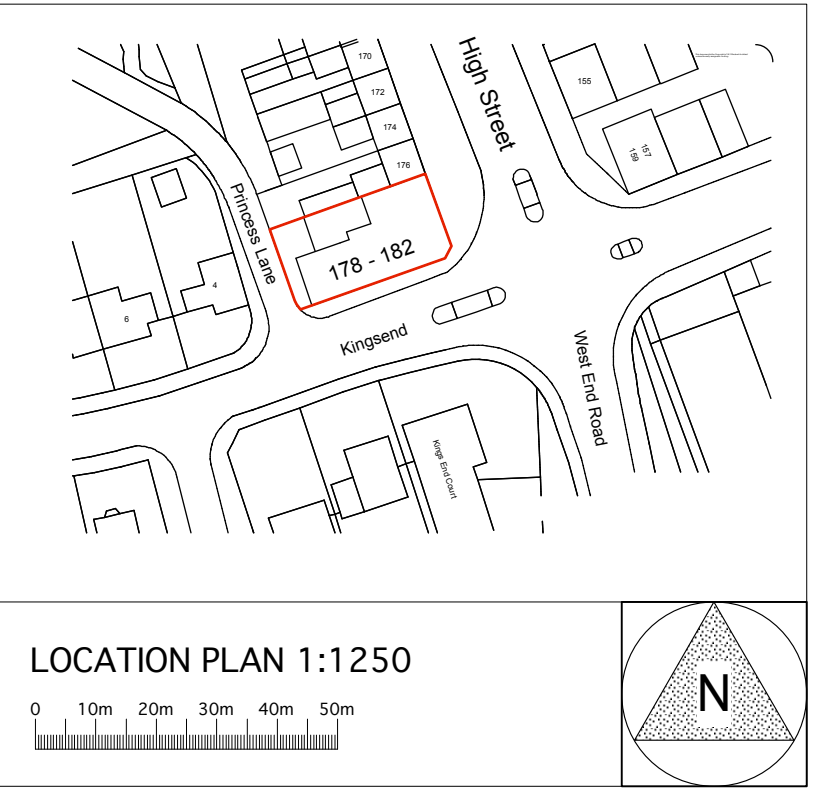


FIRST FLOOR PLAN



SIDE ELEVATION (KINGSEND)

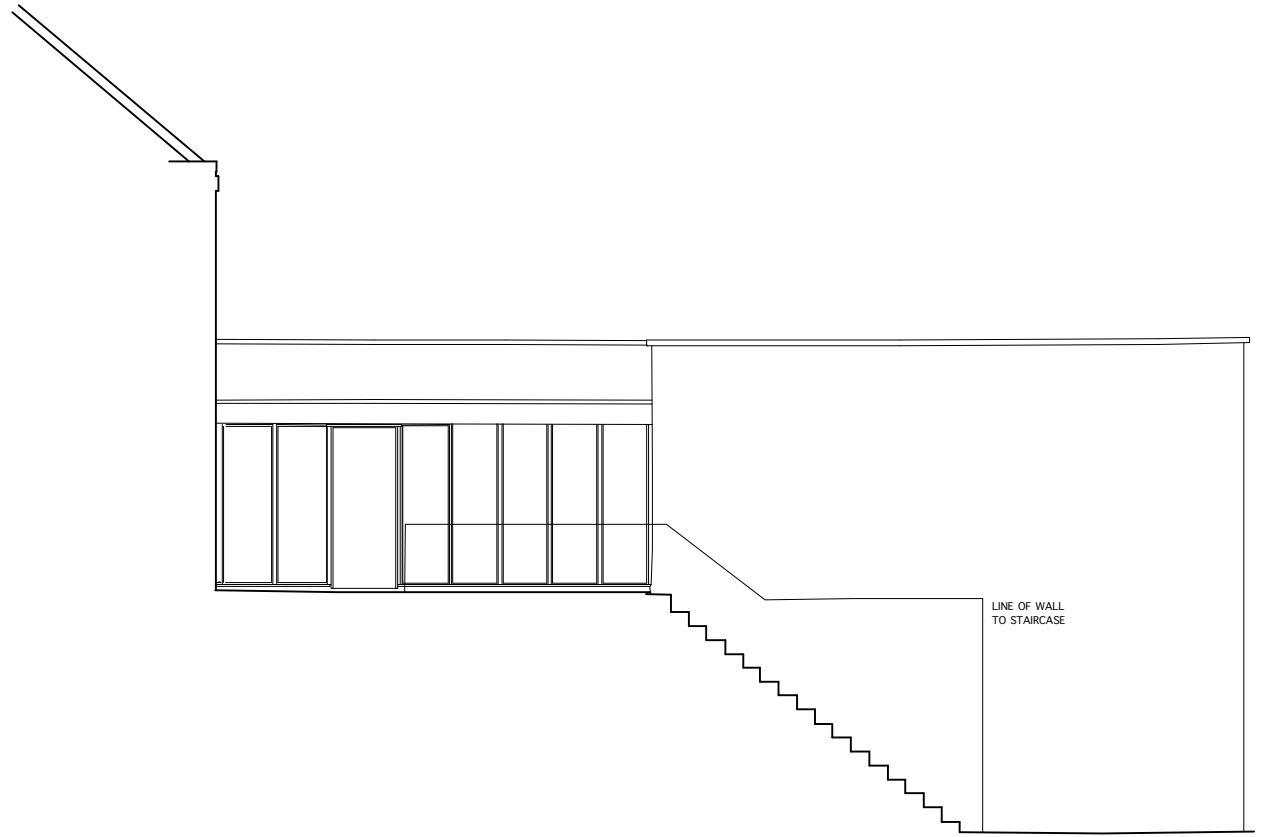

SECTIONAL SIDE ELEVATION

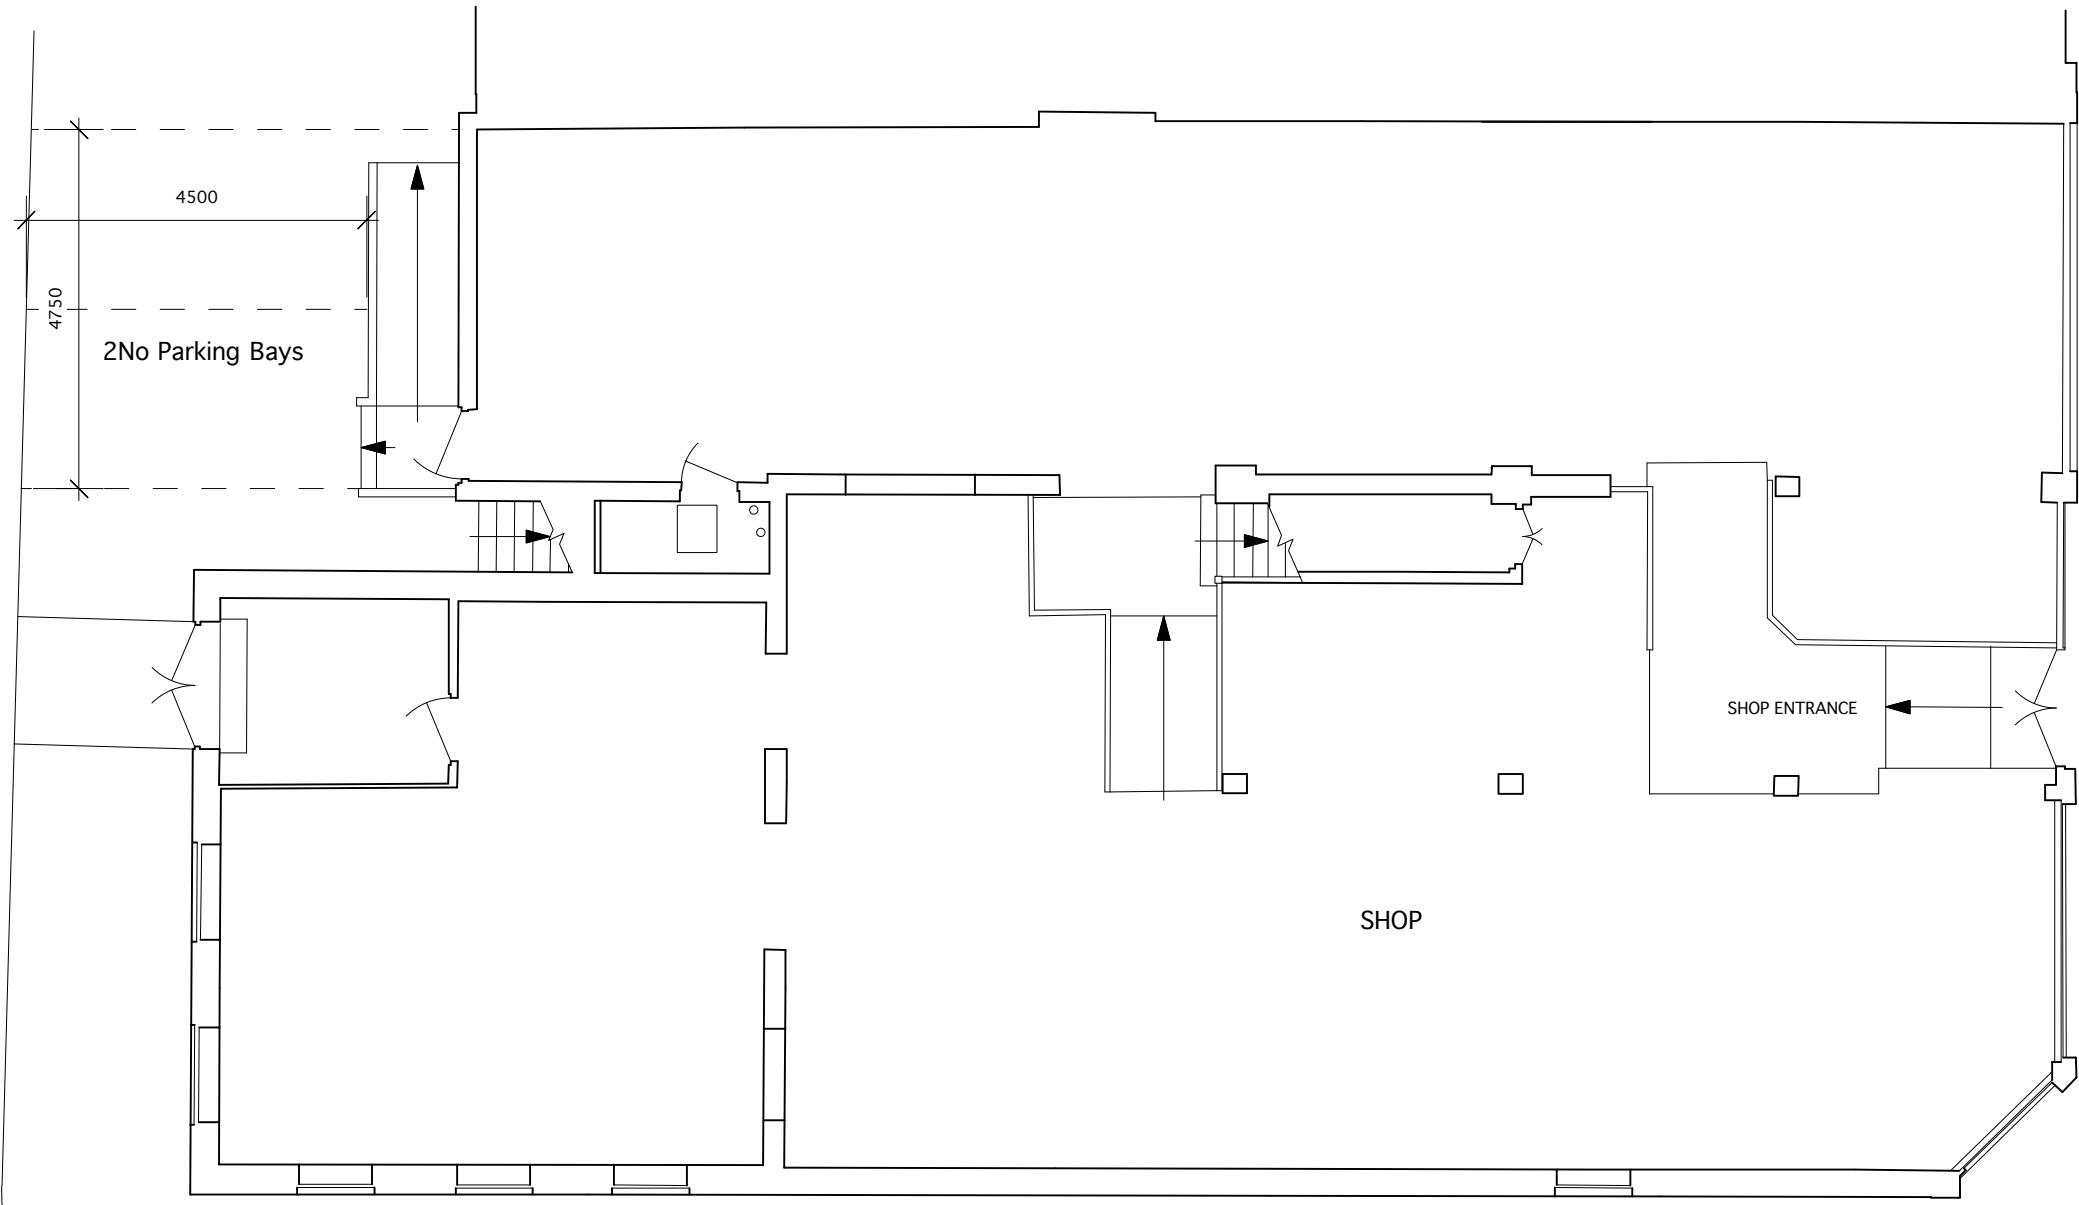

GROUND FLOOR PLAN



FRONT ELEVATION (HIGH STREET)

01m2m3m4m5m SCALE 1:100			
Client MR RICHARD HENNESSY 36 VICTORIA ROAD RUISLIP, HA4 0AG			
Property 178 - 182 HIGH STREET RUISLIP, MIDDLESEX HA4 8LJ			
Job Title NEW REAR ENTRANCE FOR APPROVED 6No FLATS			
Drawing EXISTING PLANS, ELEVATIONS AND LOCATION PLAN			
Date 18.02.17	Scale 1:100 & 1:1250 @ A1		
Job No 178HSR	Drawing No E - 01	Revision No	
ANDREAS GEORGIU t/a GIAD Office F3, Kingsbury House 468 Church Lane, London NW9 8UA Tel: 020 8200 2331 TEL: 07956 587037 email: andreas@giad.co.uk ANDREAS GEORGIU t/a GIAD RESERVE THE COPYRIGHT ON ALL DOCUMENTS AND DRAWINGS			