




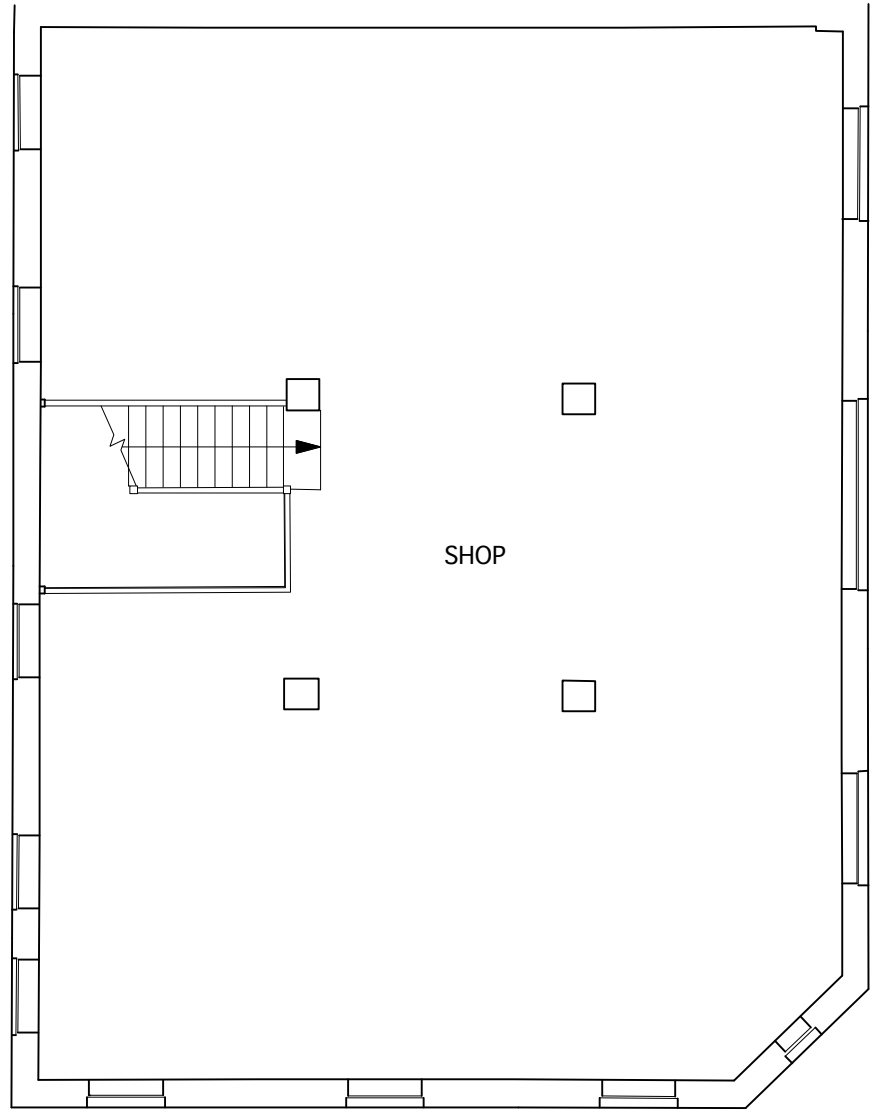


SECOND FLOOR PLAN

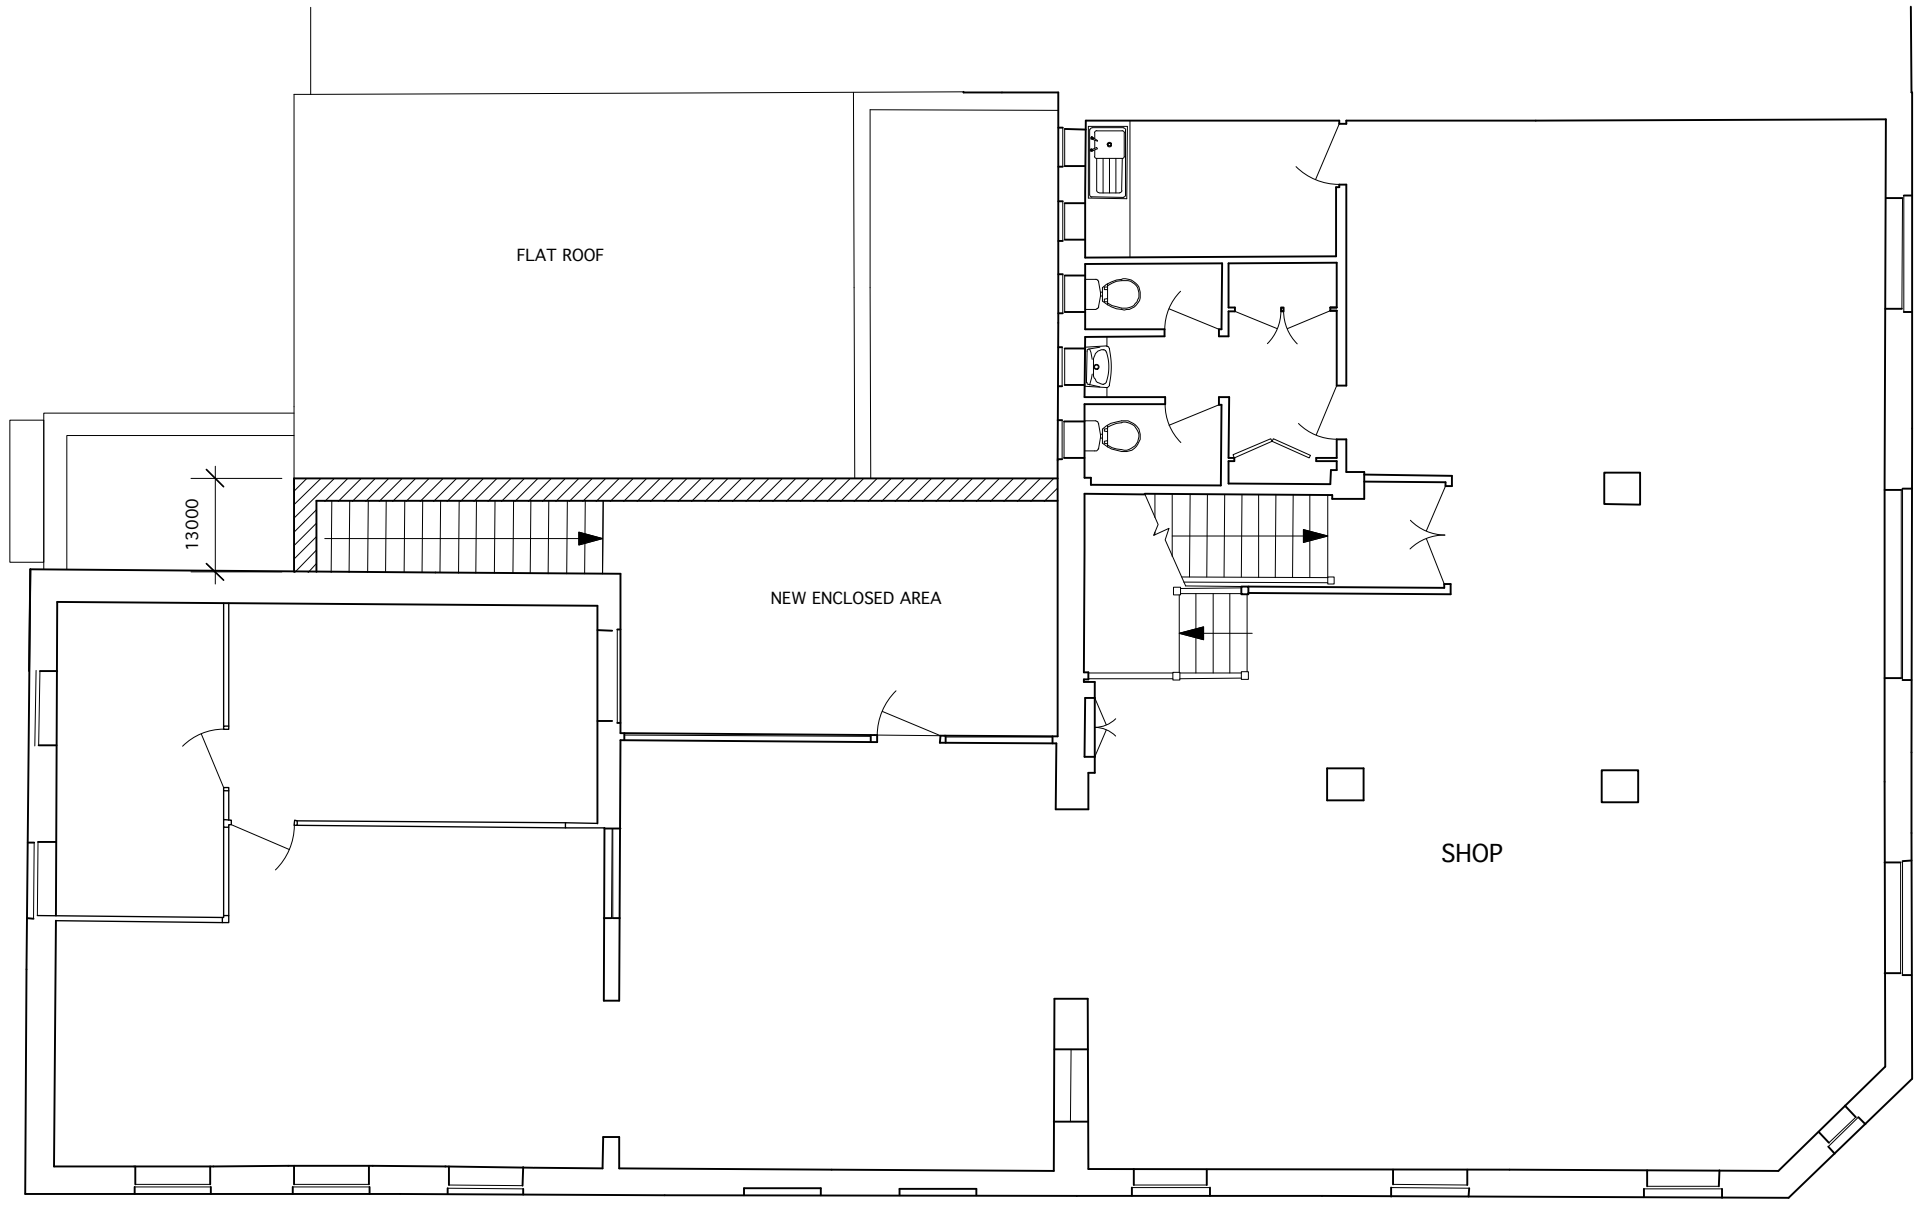


FIRST FLOOR PLAN

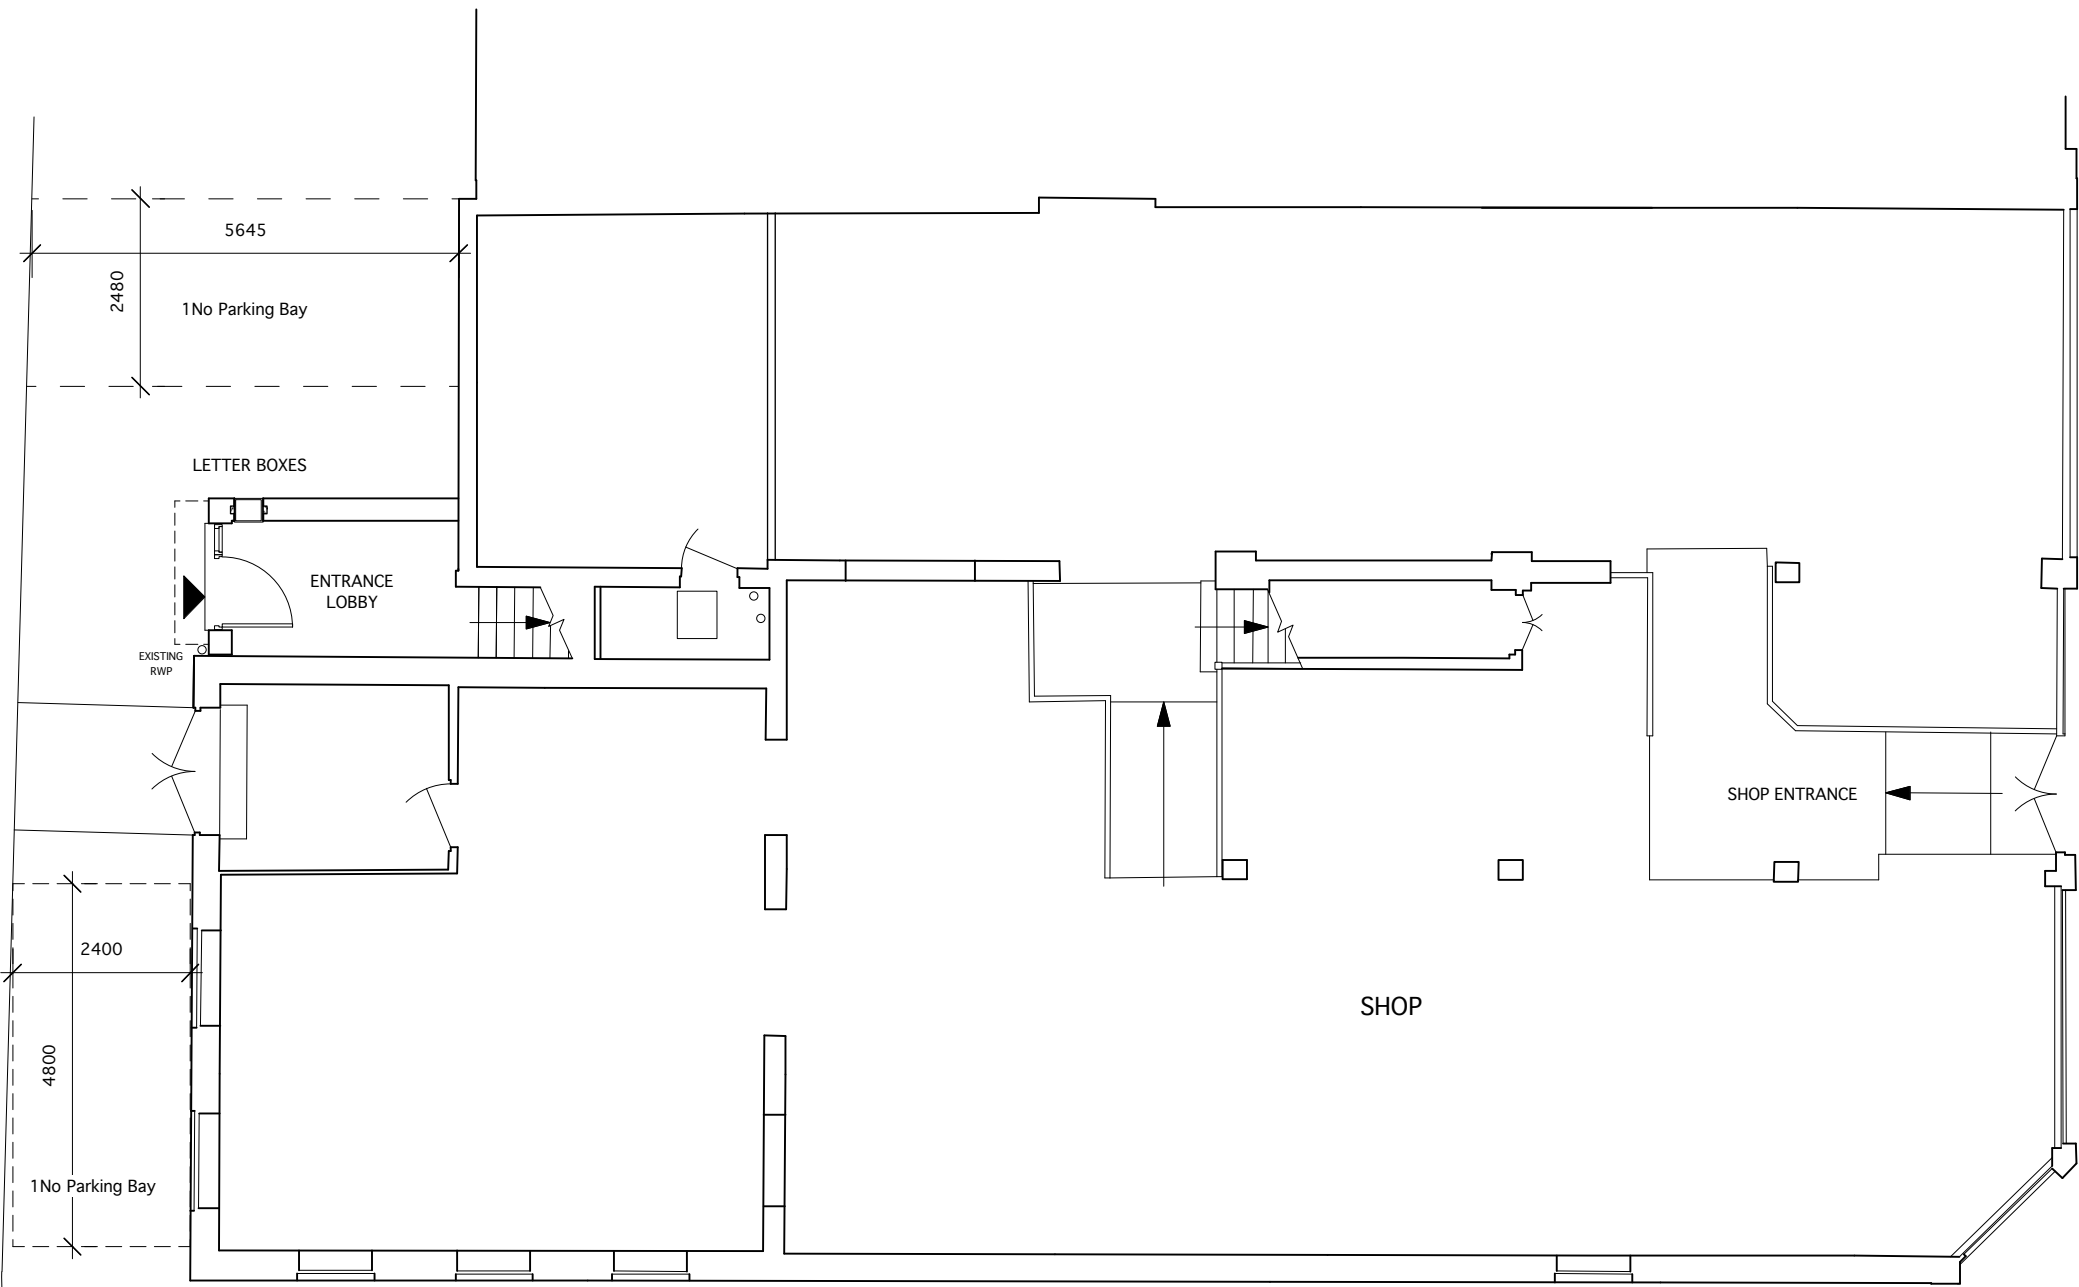

GROUND FLOOR PLAN

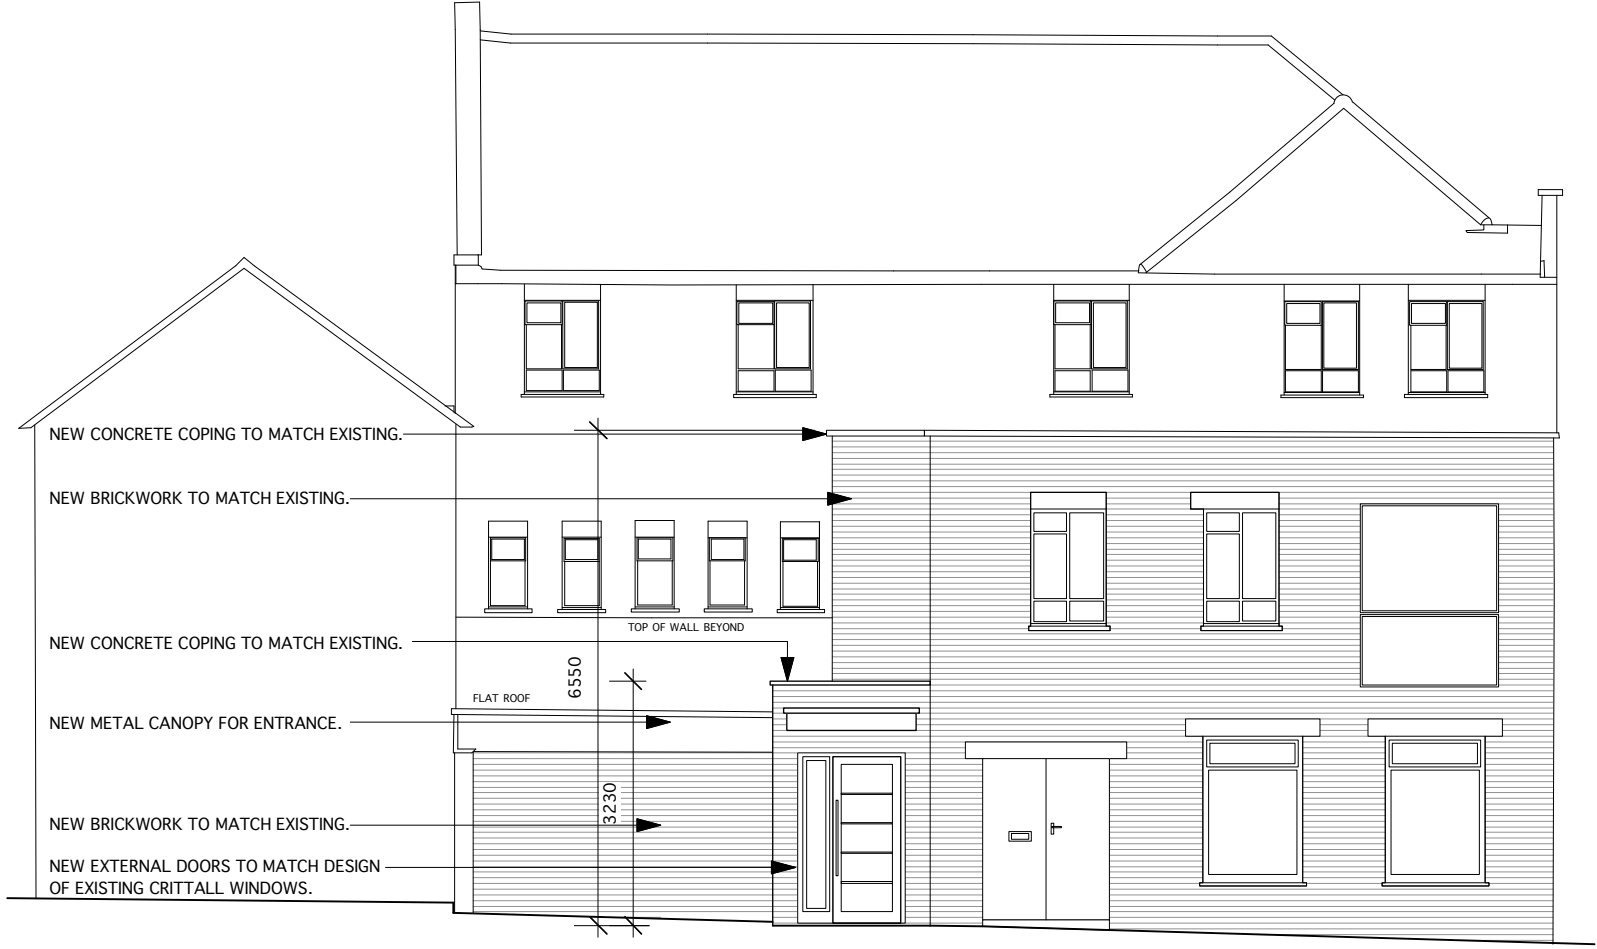

REAR ELEVATION (PRINCESS LANE)

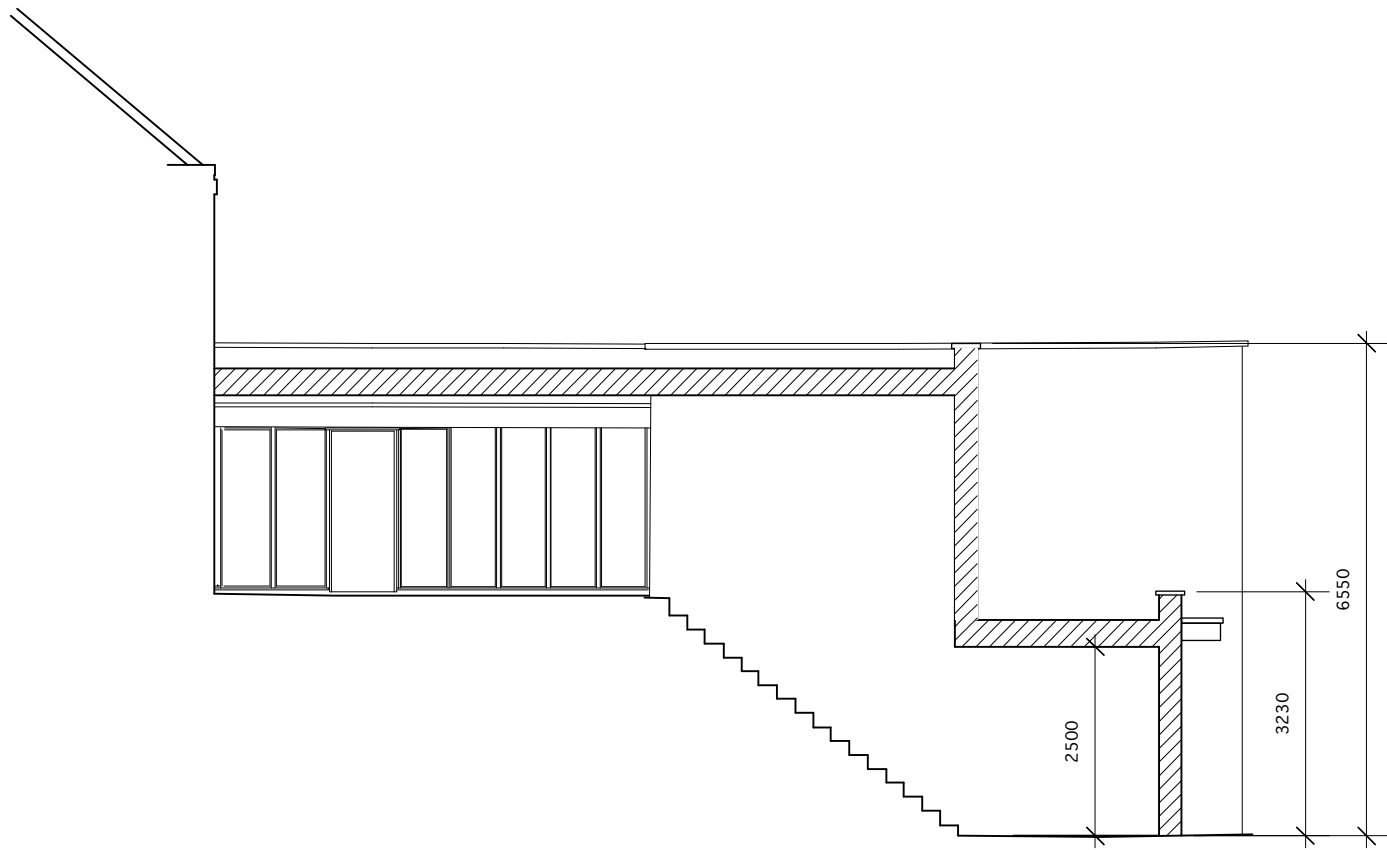


SECTIONAL SIDE ELEVATION



SIDE ELEVATION (KINGSEND)



FRONT ELEVATION (HIGH STREET)

  SCALE 1:100			
Client MR RICHARD HENNESSY 36 VICTORIA ROAD RUISLIP, HA4 0AG			
Property 178 - 182 HIGH STREET RUISLIP, MIDDLESEX HA4 8LJ			
Job Title NEW REAR ENTRANCE FOR APPROVED 6No FLATS			
Drawing PROPOSED PLANS, ELEVATIONS AND TYPICAL SECTION			
Date 18.02.17	Scale 1:100 @ A1		
Job No 178HSR	Drawing No E - 02	Revision No A	
ANDREAS GEORGIU t/a GIAD Office F3, Kingsbury House 468 Church Lane, London NW9 8UA Tel: 020 8200 2331 TEL: 07956 587037 email: andreas@giad.co.uk  ANDREAS GEORGIU t/a GIAD RESERVE THE COPYRIGHT ON ALL DOCUMENTS AND DRAWINGS			