




Block Plan




Site Location

 


Rev Date Comments

 Dimensions to be verified on site DO NOT SCALE FROM THIS DRAWING. Any areas indicated on this drawing are for guidance only. No responsibility is taken for their accuracy. This drawing is the property of V-DESIGN CAD Services Ltd. Copyright is reserved by them and the drawing is issued on the condition that it is not copied, reproduced, retained or disclosed to any unauthorized person, either wholly or in part without the consent in writing of V-DESIGN CAD Services Ltd. Email: vishal.p@vdesigncad.co.uk Mobile: 07971083395	Site Address:		Title:		Drawn By: VP Job Ref: 18034 Date: Jan 2019 Drawing No. PL - 06	
	76, Lansbury Drive Hayes UB4 8SD		Block & Location Plans			
	Scale:	1:500,1:1250	Paper Size:	A3		

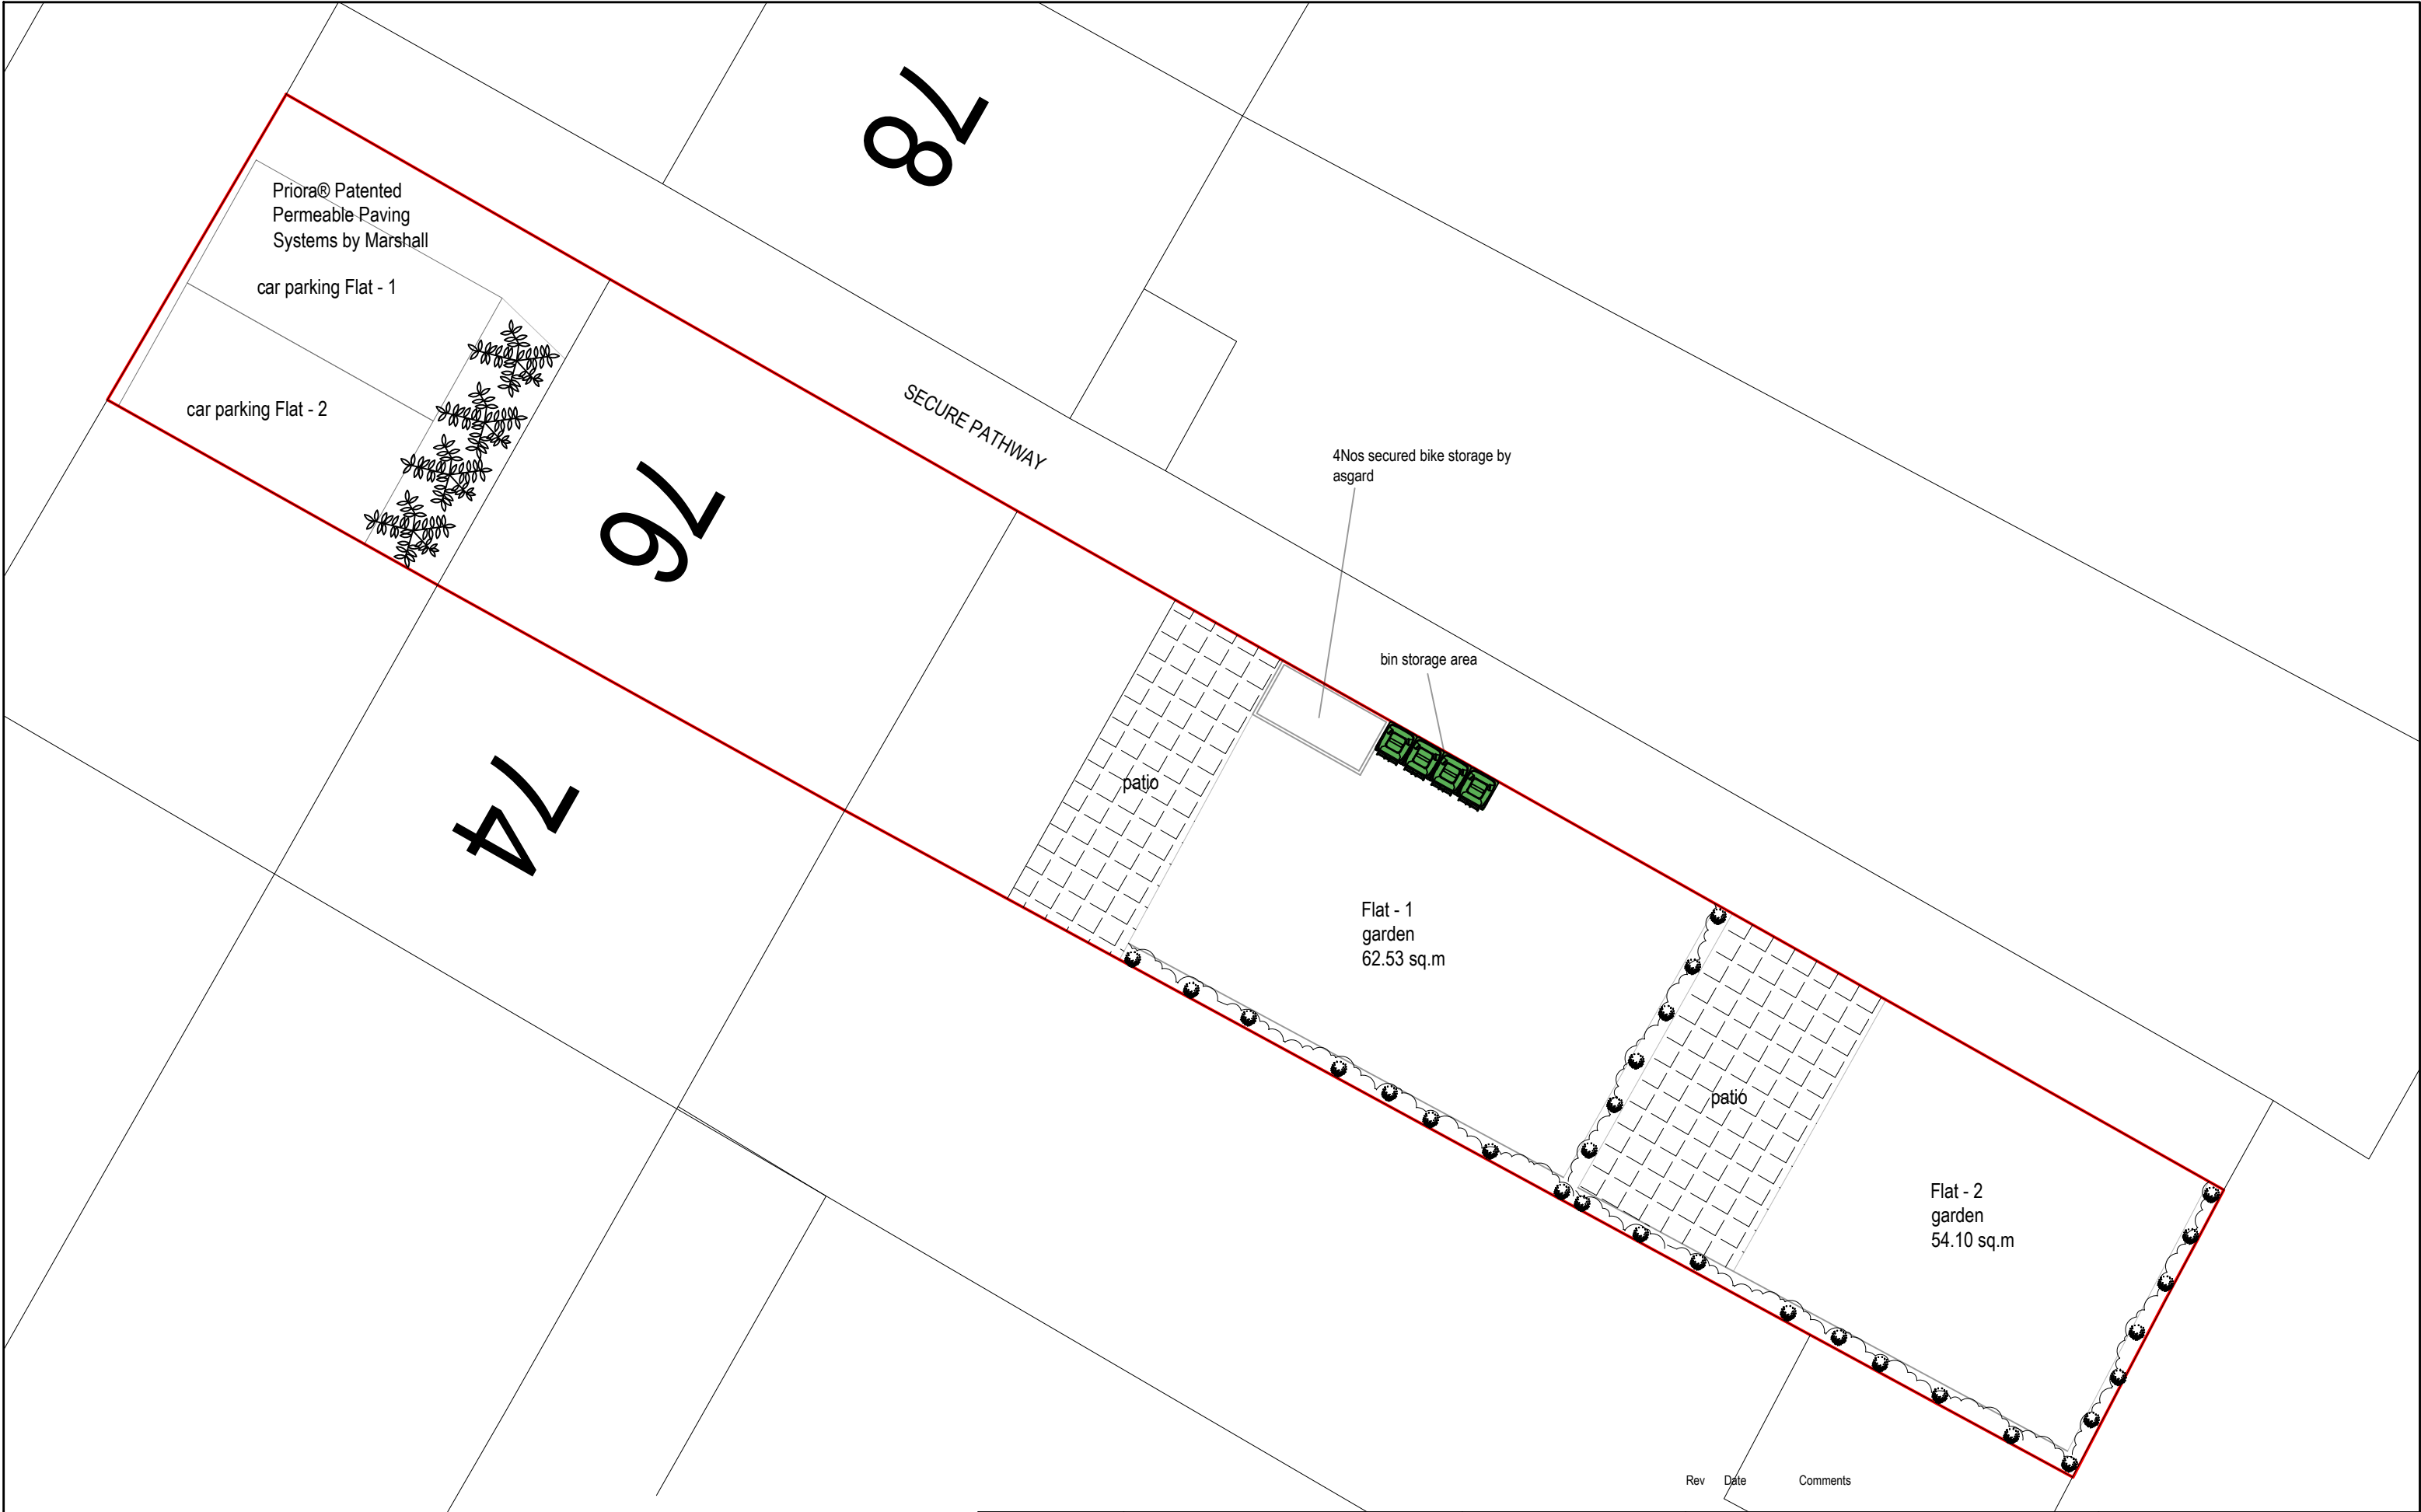

Rev Date Comments

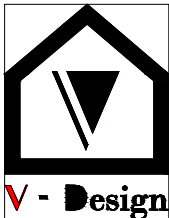

Dimensions to be verified on site
DO NOT SCALE FROM THIS DRAWING.
Any areas indicated on this drawing are for guidance only.
No responsibility is taken for their accuracy.


This drawing is the property of V-DESIGN CAD Services Ltd
Copyright is reserved by them and the drawing is issued on the condition that it is not copied, reproduced, retained or disclosed to any unauthorized person, either wholly or in part without the consent in writing of V-DESIGN CAD Services Ltd

Email: vishal.p@vdesigncad.co.uk Mobile: 07971083395

Site Address:
76, Lansbury Drive
Hayes
UB4 8SD


Title:

Proposed Site Plan

 


Scale: 1:100 Paper Size: A3

Drawn By: VP
Job Ref: 18034
Date: Jan 2019
Drawing No. PL - 05

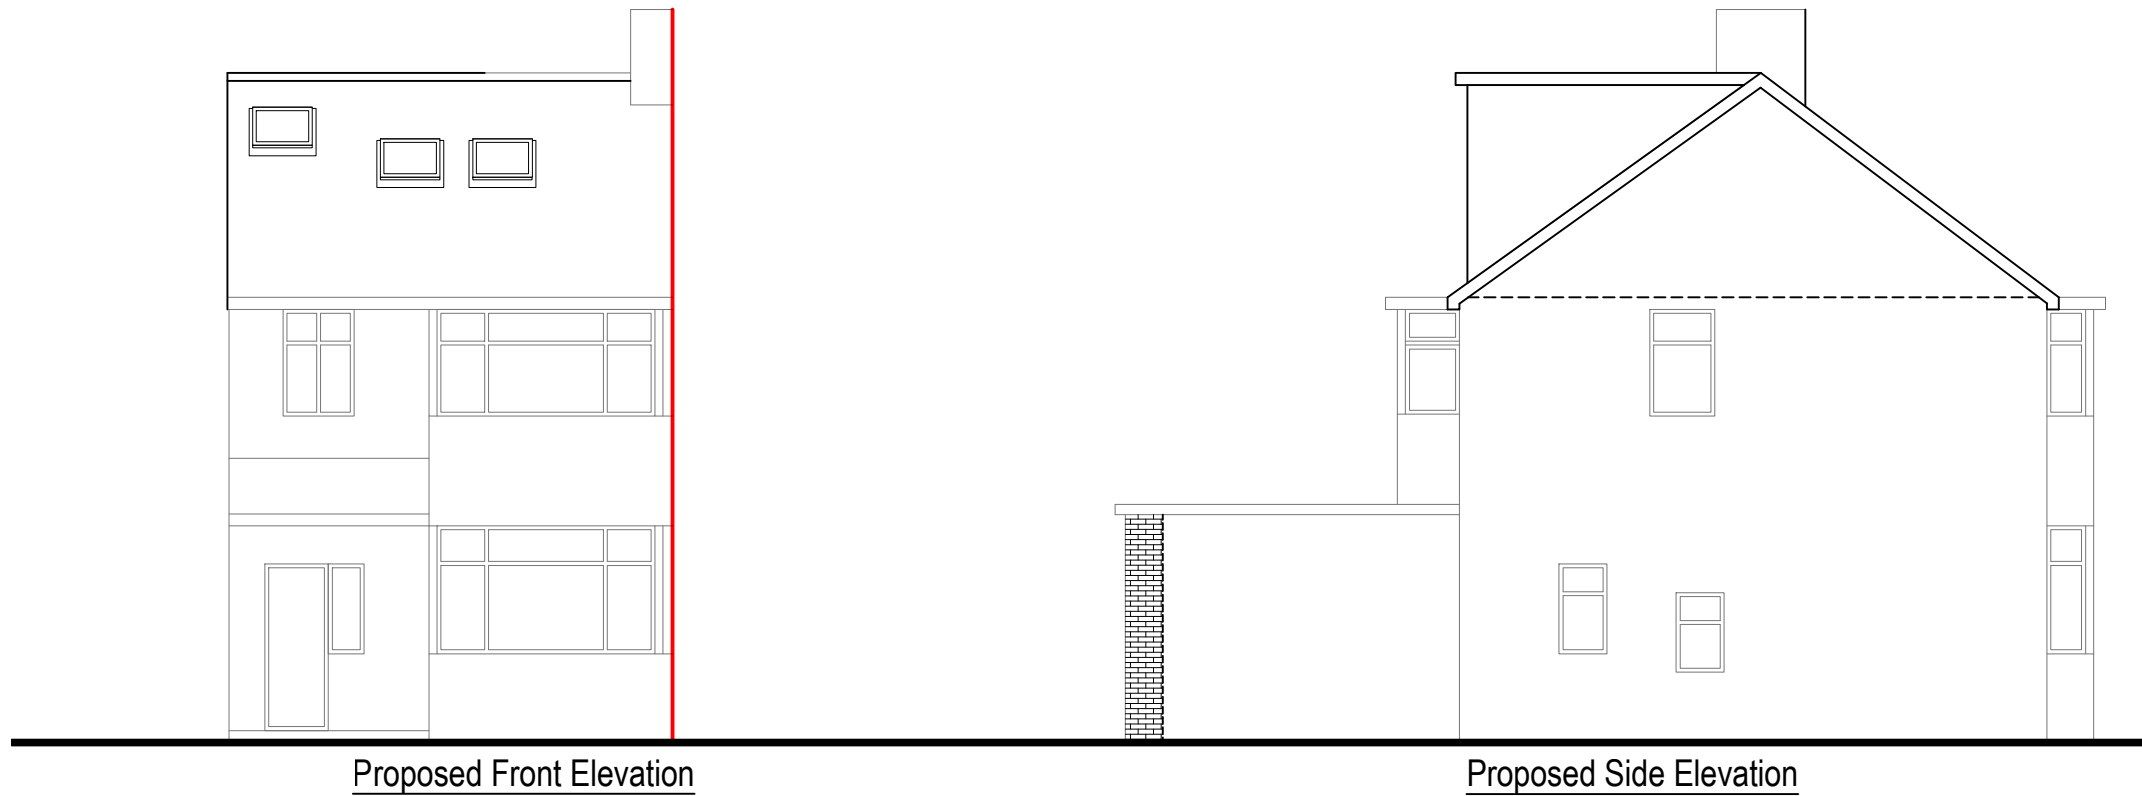

Proposed Front Elevation


Proposed Side Elevation

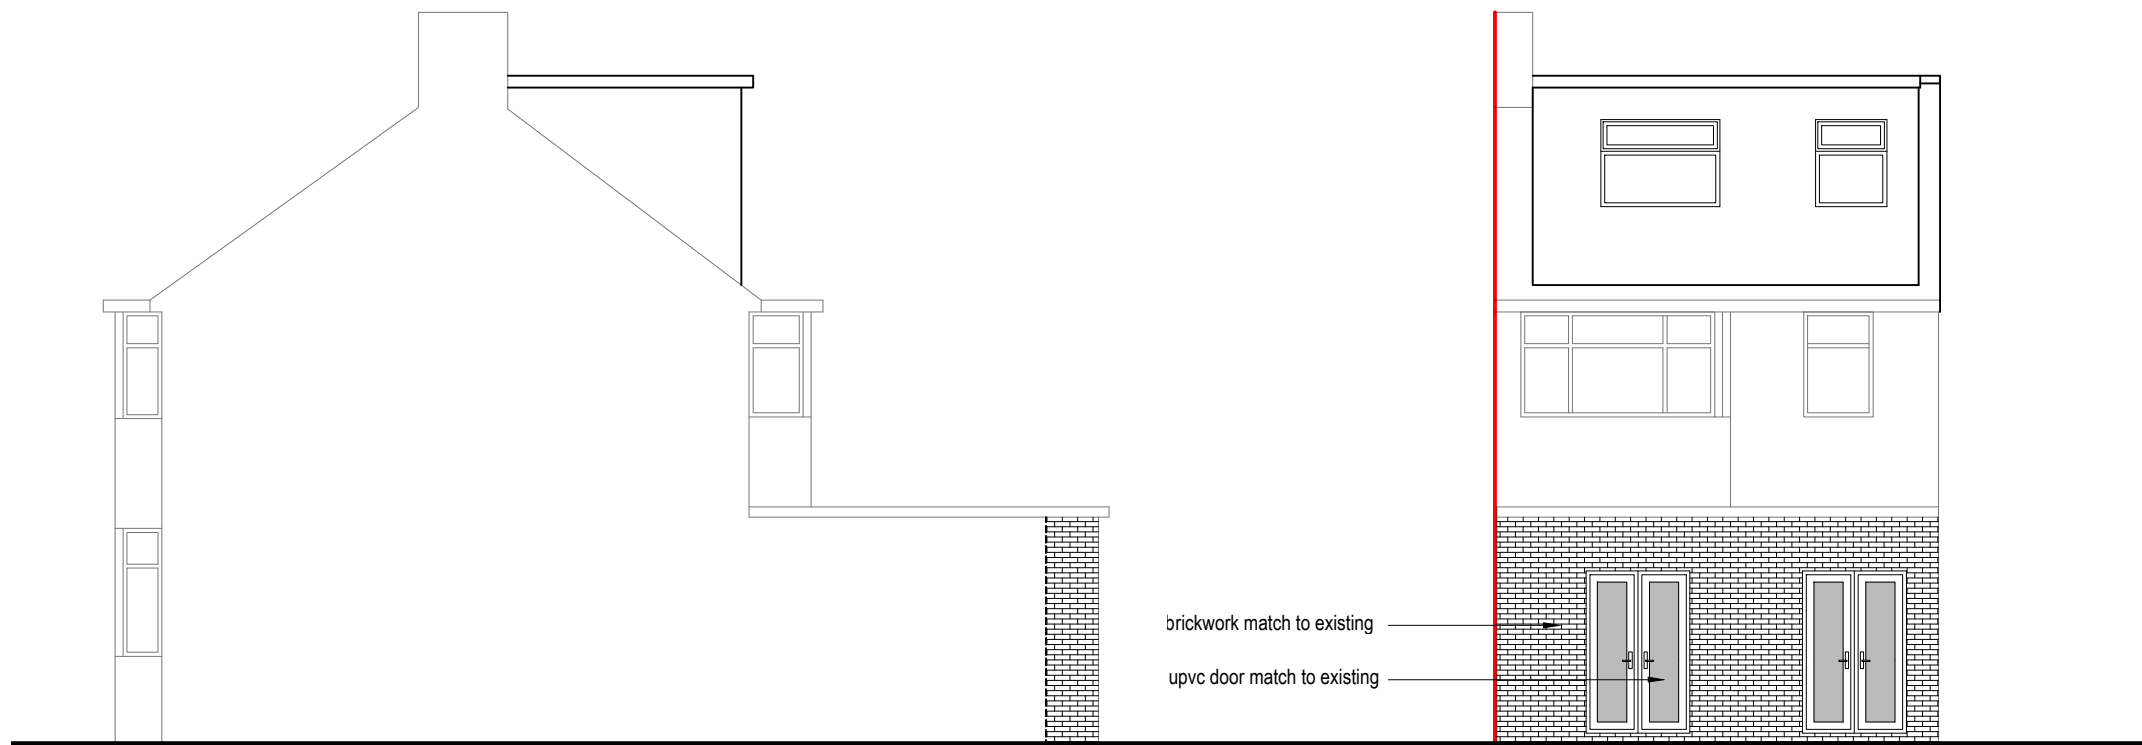


Proposed Side Elevation

Proposed Rear Elevation


Rev	Date	Comments
A	13/03/19	label amended to proposed

 	Dimensions to be verified on site DO NOT SCALE FROM THIS DRAWING. Any areas indicated on this drawing are for guidance only. No responsibility is taken for their accuracy.		Site Address:		Title:		Drawn By: VP	
	This drawing is the property of V-DESIGN CAD Services Ltd. Copyright is reserved by them and the drawing is issued on the condition that it is not copied, reproduced, retained or disclosed to any unauthorized person, either wholly or in part without the consent in writing of V-DESIGN CAD Services Ltd.		76, Lansbury Drive Hayes UB4 8SD		Proposed Elevations 		Job Ref: 18034	
	Email: vishal.p@vdesigncad.co.uk Mobile: 07971083395		Scale: 1:100		Paper Size: A3		Date: Jan 2019 Drawing No. PL - 04 REV A	

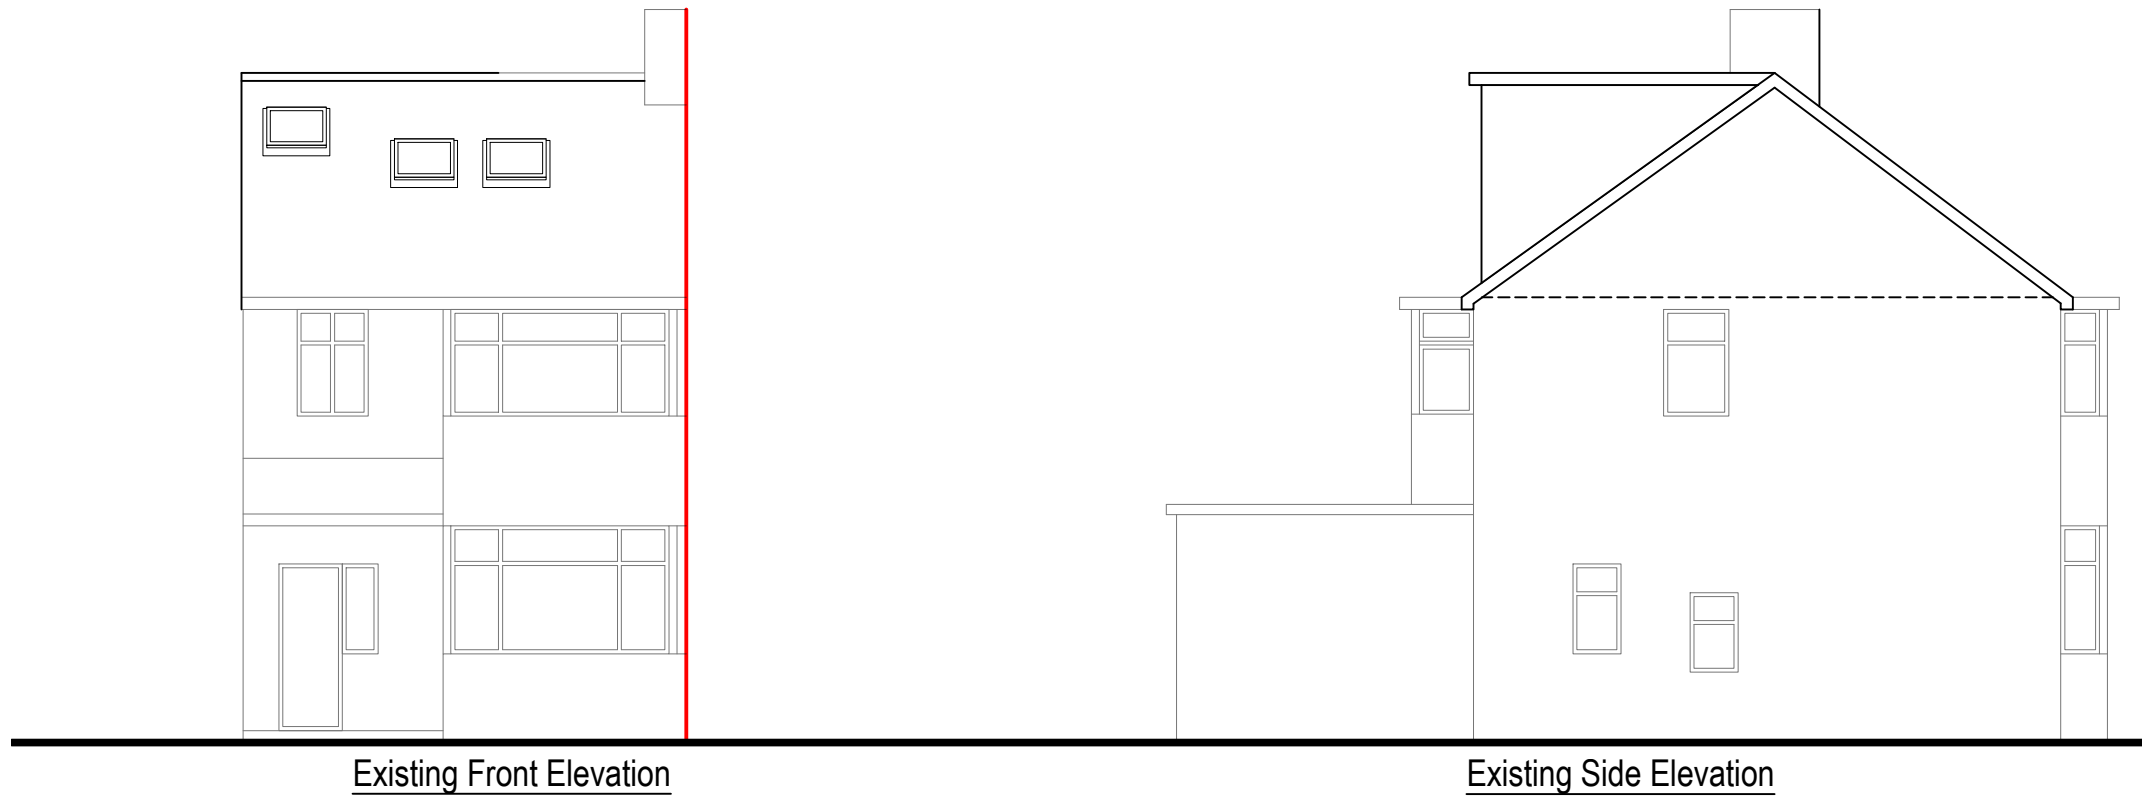


Rev Date Comments


 V - Design	Dimensions to be verified on site DO NOT SCALE FROM THIS DRAWING. Any areas indicated on this drawing are for guidance only. No responsibility is taken for their accuracy.	Site Address:	Title:			Drawn By: VP Job Ref: 18034 Date: Jan 2019 Drawing No. PL - 03
	This drawing is the property of V-DESIGN CAD Services Ltd Copyright is reserved by them and the drawing is issued on the condition that it is not copied, reproduced, retained or disclosed to any unauthorized person, either wholly or in part without the consent in writing of V-DESIGN CAD Services Ltd	76, Lansbury Drive Hayes UB4 8SD	Existing Elevations 			
	Email: vishal.p@vdesigncad.co.uk Mobile: 07971083395	Scale:	1:100	Paper Size:	A3	

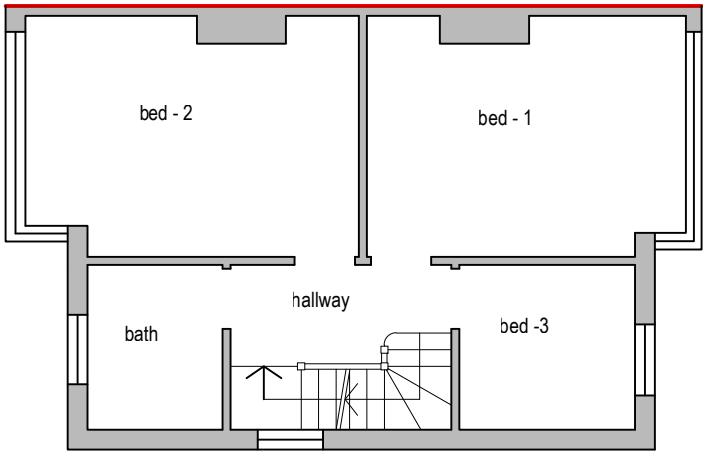


Existing First Floor Plan

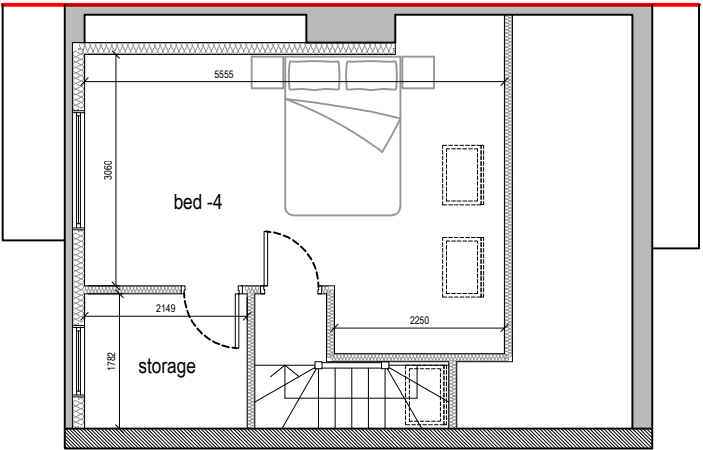

Existing Loft Plan

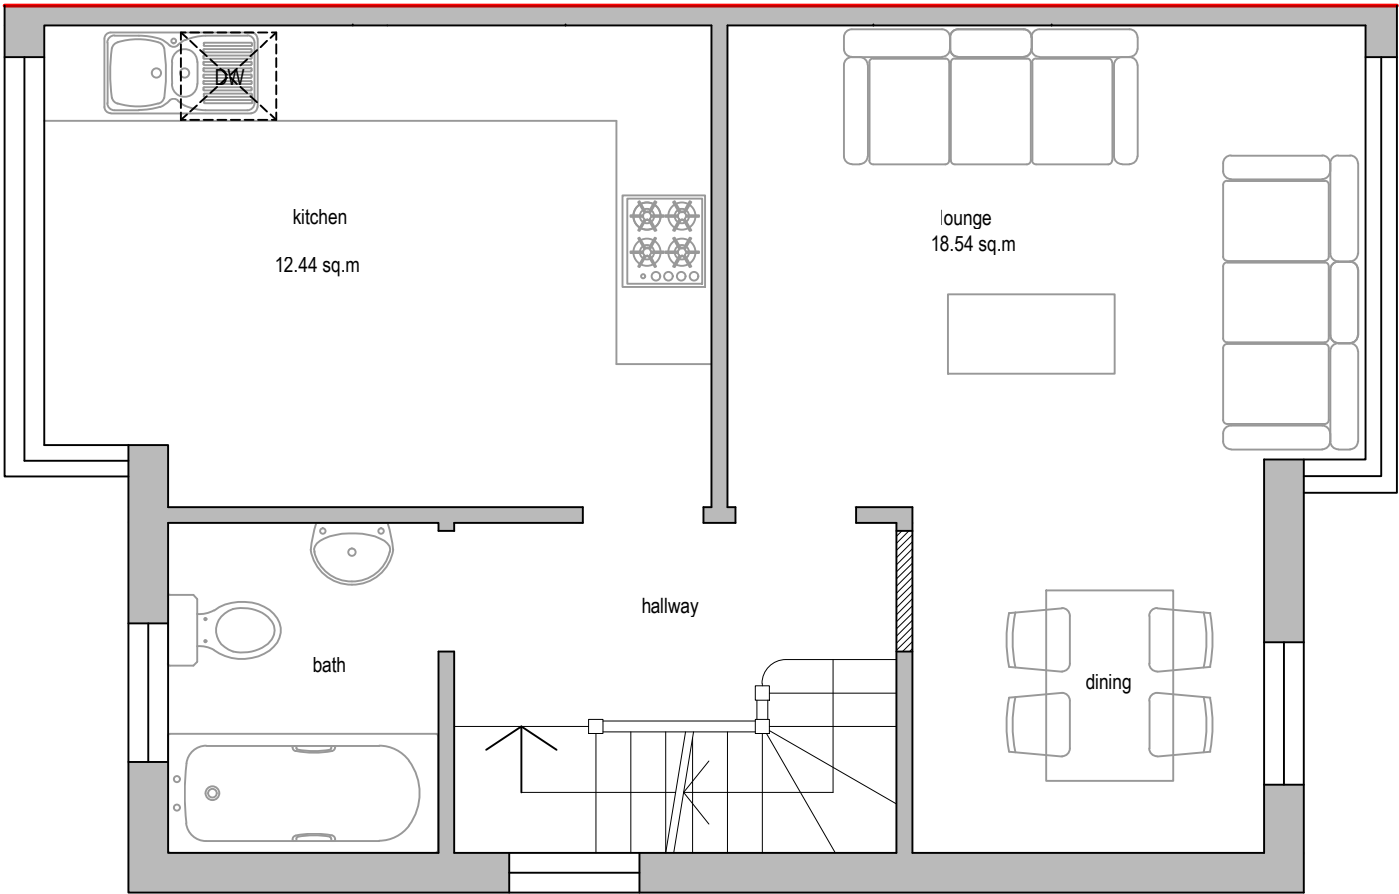

Proposed First Floor Plan

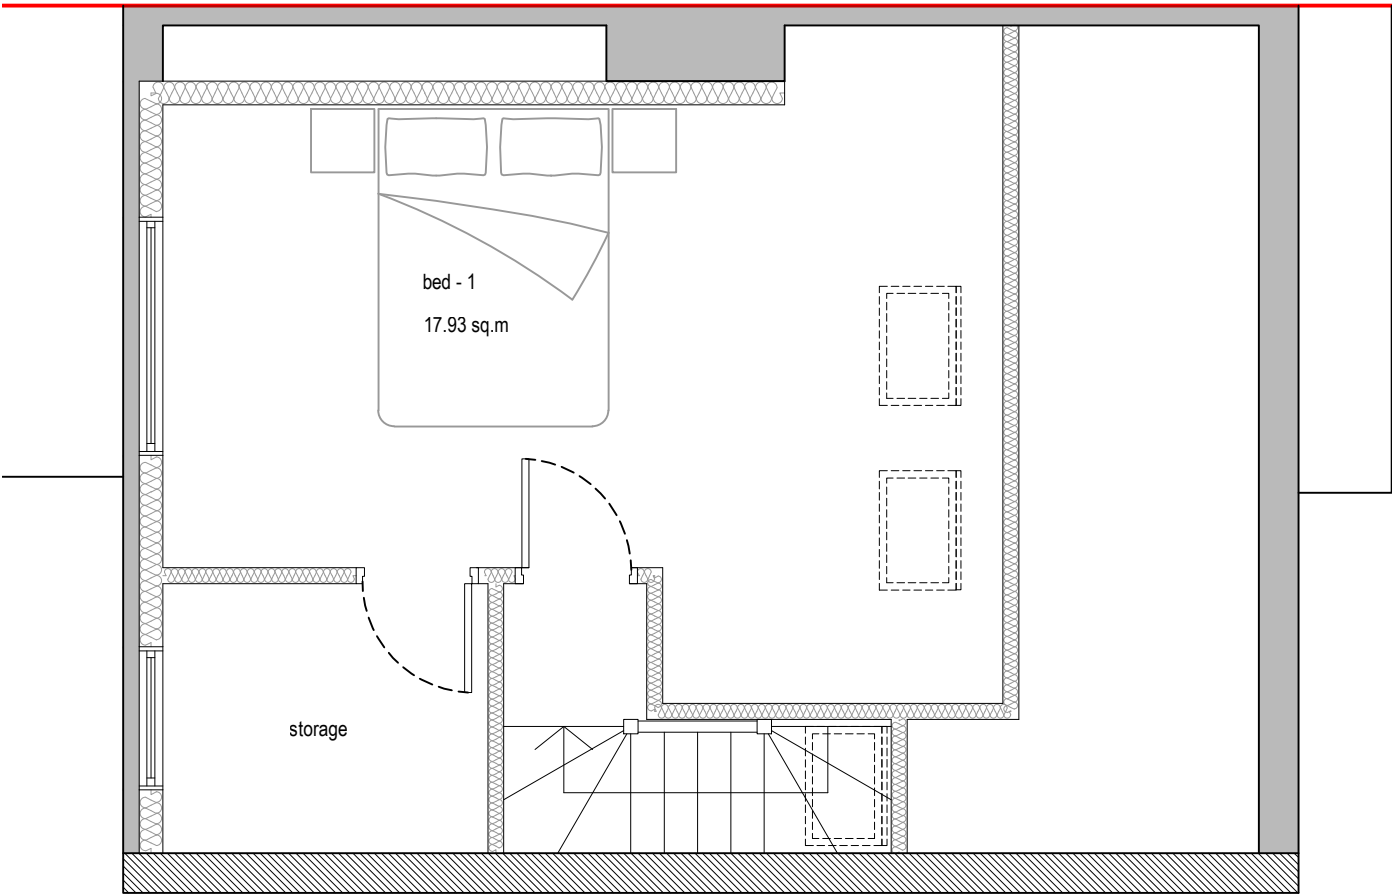

Proposed Loft Plan


Net Internal Areas

Flat - 1 Ground Floor:


Total Proposed NIA is 62.08 sq.m accommodating three people in the 2-bed flat

Flat - 2 First/Loft Floor:


Total Proposed NIA is 71.35 sq.m accommodating two people in the 1-bed flat

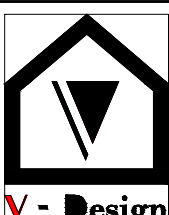	Dimensions to be verified on site DO NOT SCALE FROM THIS DRAWING. Any areas indicated on this drawing are for guidance only. No responsibility is taken for their accuracy.	Site Address:		Title:				Drawn By: VP	
	This drawing is the property of V-DESIGN CAD Services Ltd Copyright is reserved by them and the drawing is issued on the condition that it is not copied, reproduced, retained or disclosed to any unauthorized person, either wholly or in part without the consent in writing of V-DESIGN CAD Services Ltd Email: vishal.p@vdesigncad.co.uk Mobile: 07971083395	76, Lansbury Drive Hayes UB4 8SD	Existing & Proposed First Floor Plans Proposed Loft Plan				Job Ref: 18034		
			Scale:		1:50,1:100	Paper Size:	A3	Date: Jan 2019	
							Drawing No. PL - 02 REV A		

Rev	Date	Comments
A	13/03/19	existing loft drawing added

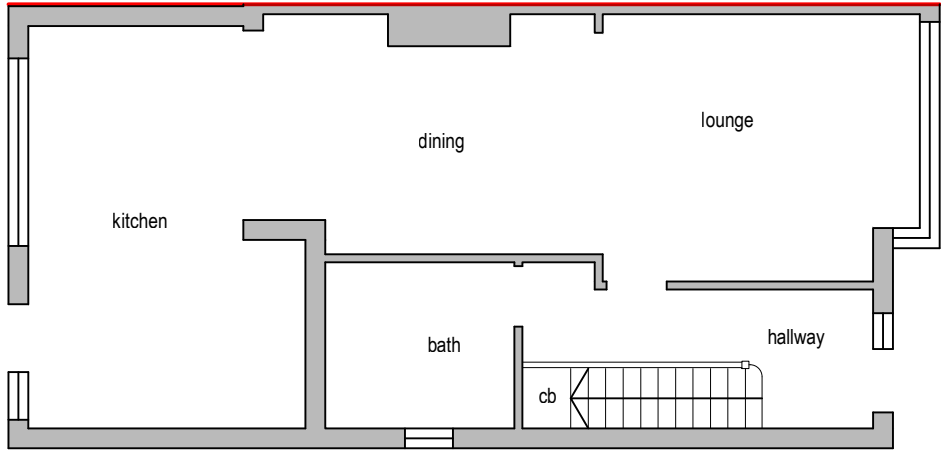

Existing Ground Floor Plan

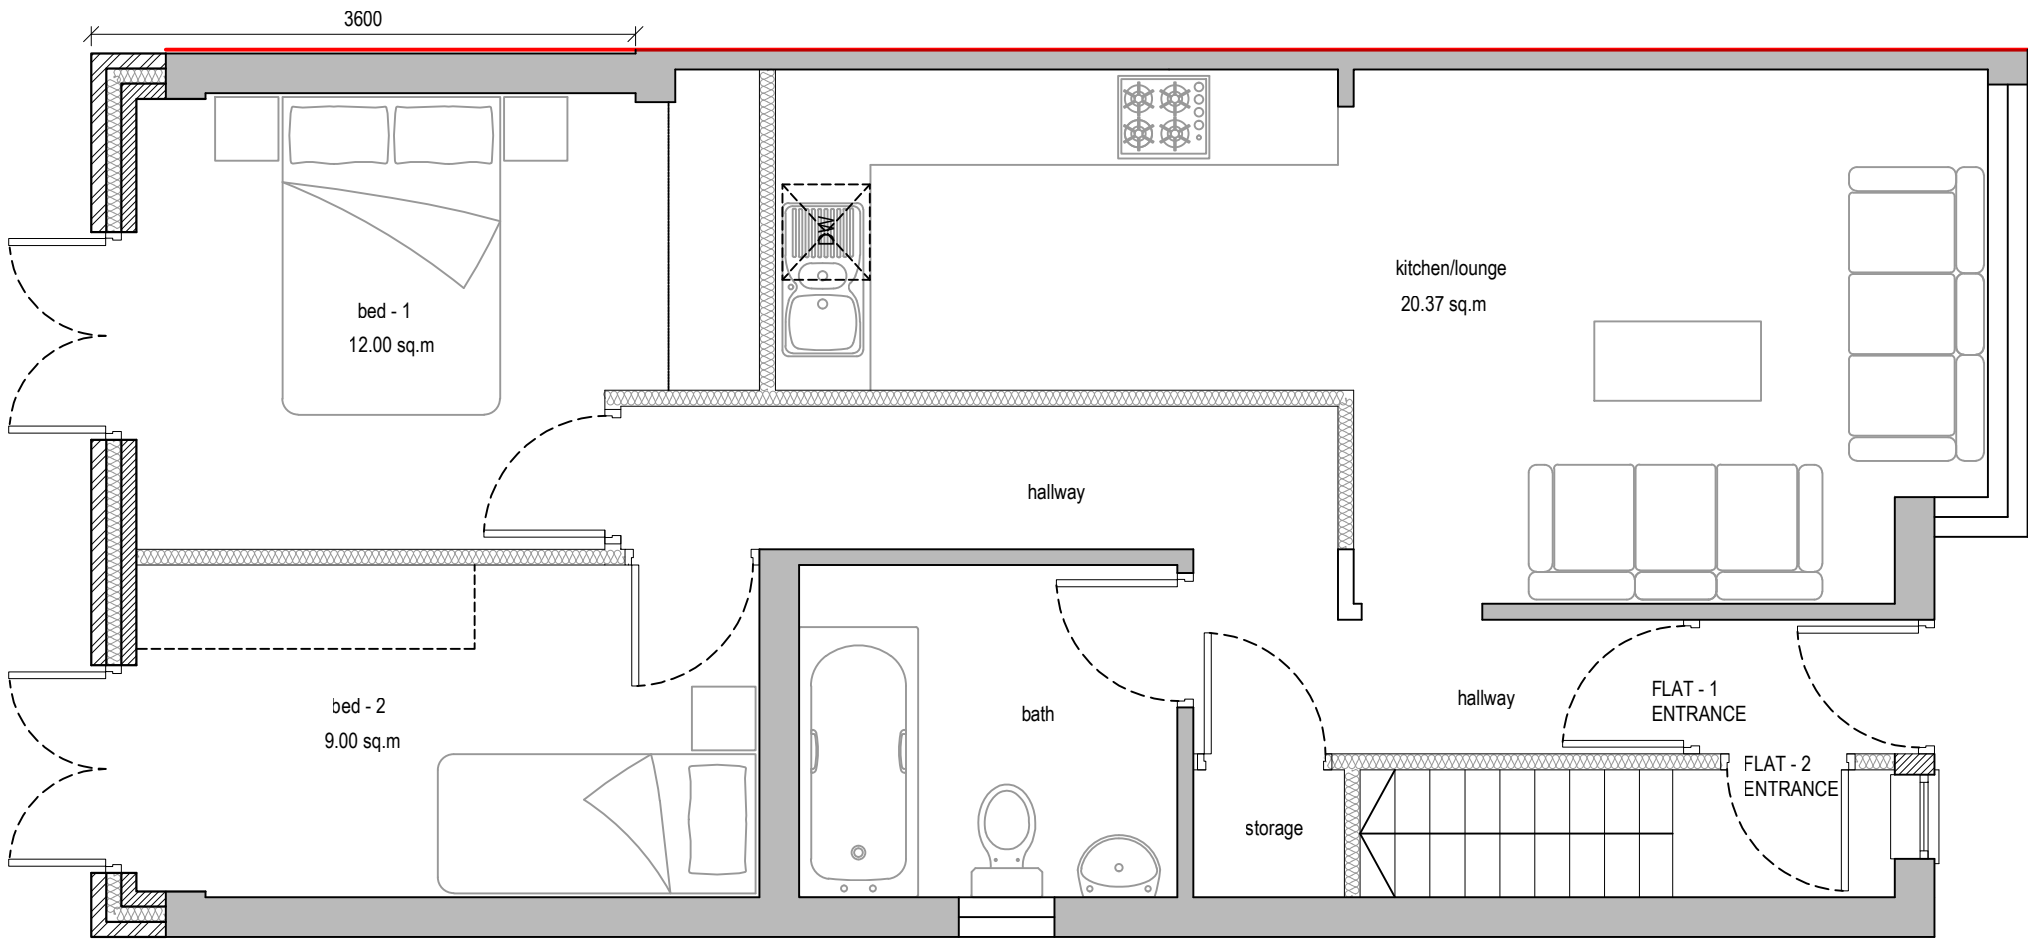

Net Internal Areas

Flat - 1 Ground Floor:

Total Proposed NIA is 62.08 sq.m accommodating three people in the 2-bed flat


Flat - 2 First/Loft Floor:

Total Proposed NIA is 71.35 sq.m accommodating two people in the 1-bed flat

Proposed Ground Floor Plan



Rev Date Comments

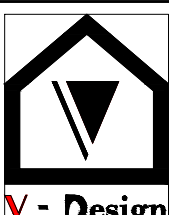	Dimensions to be verified on site DO NOT SCALE FROM THIS DRAWING. Any areas indicated on this drawing are for guidance only. No responsibility is taken for their accuracy.	Site Address:		Title:				Drawn By: VP	
	This drawing is the property of V-DESIGN CAD Services Ltd. Copyright is reserved by them and the drawing is issued on the condition that it is not copied, reproduced, retained or disclosed to any unauthorized person, either wholly or in part without the consent in writing of V-DESIGN CAD Services Ltd. Email: vishal.p@vdesigncad.co.uk Mobile: 07971083395	76, Lansbury Drive Hayes UB4 8SD		Existing & Proposed Ground Floor Plans				Job Ref: 18034	
								Date: Jan 2019	
				Scale: 1:50,1:100		Paper Size: A3		Drawing No. PL - 01	