





FRONT VIEW

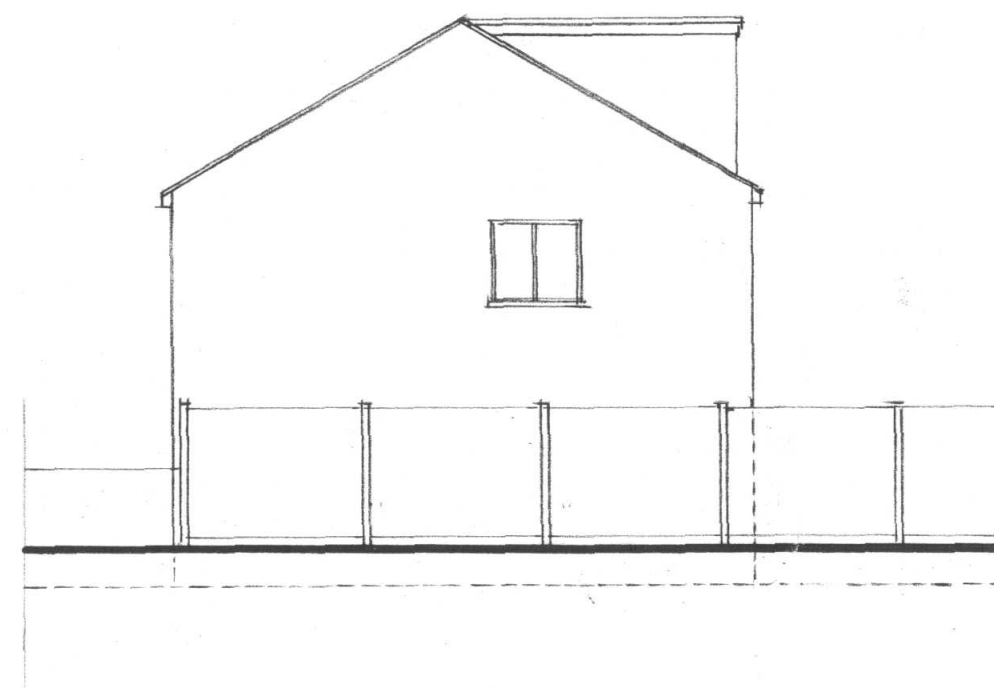


SIDE VIEW



REAR VIEW

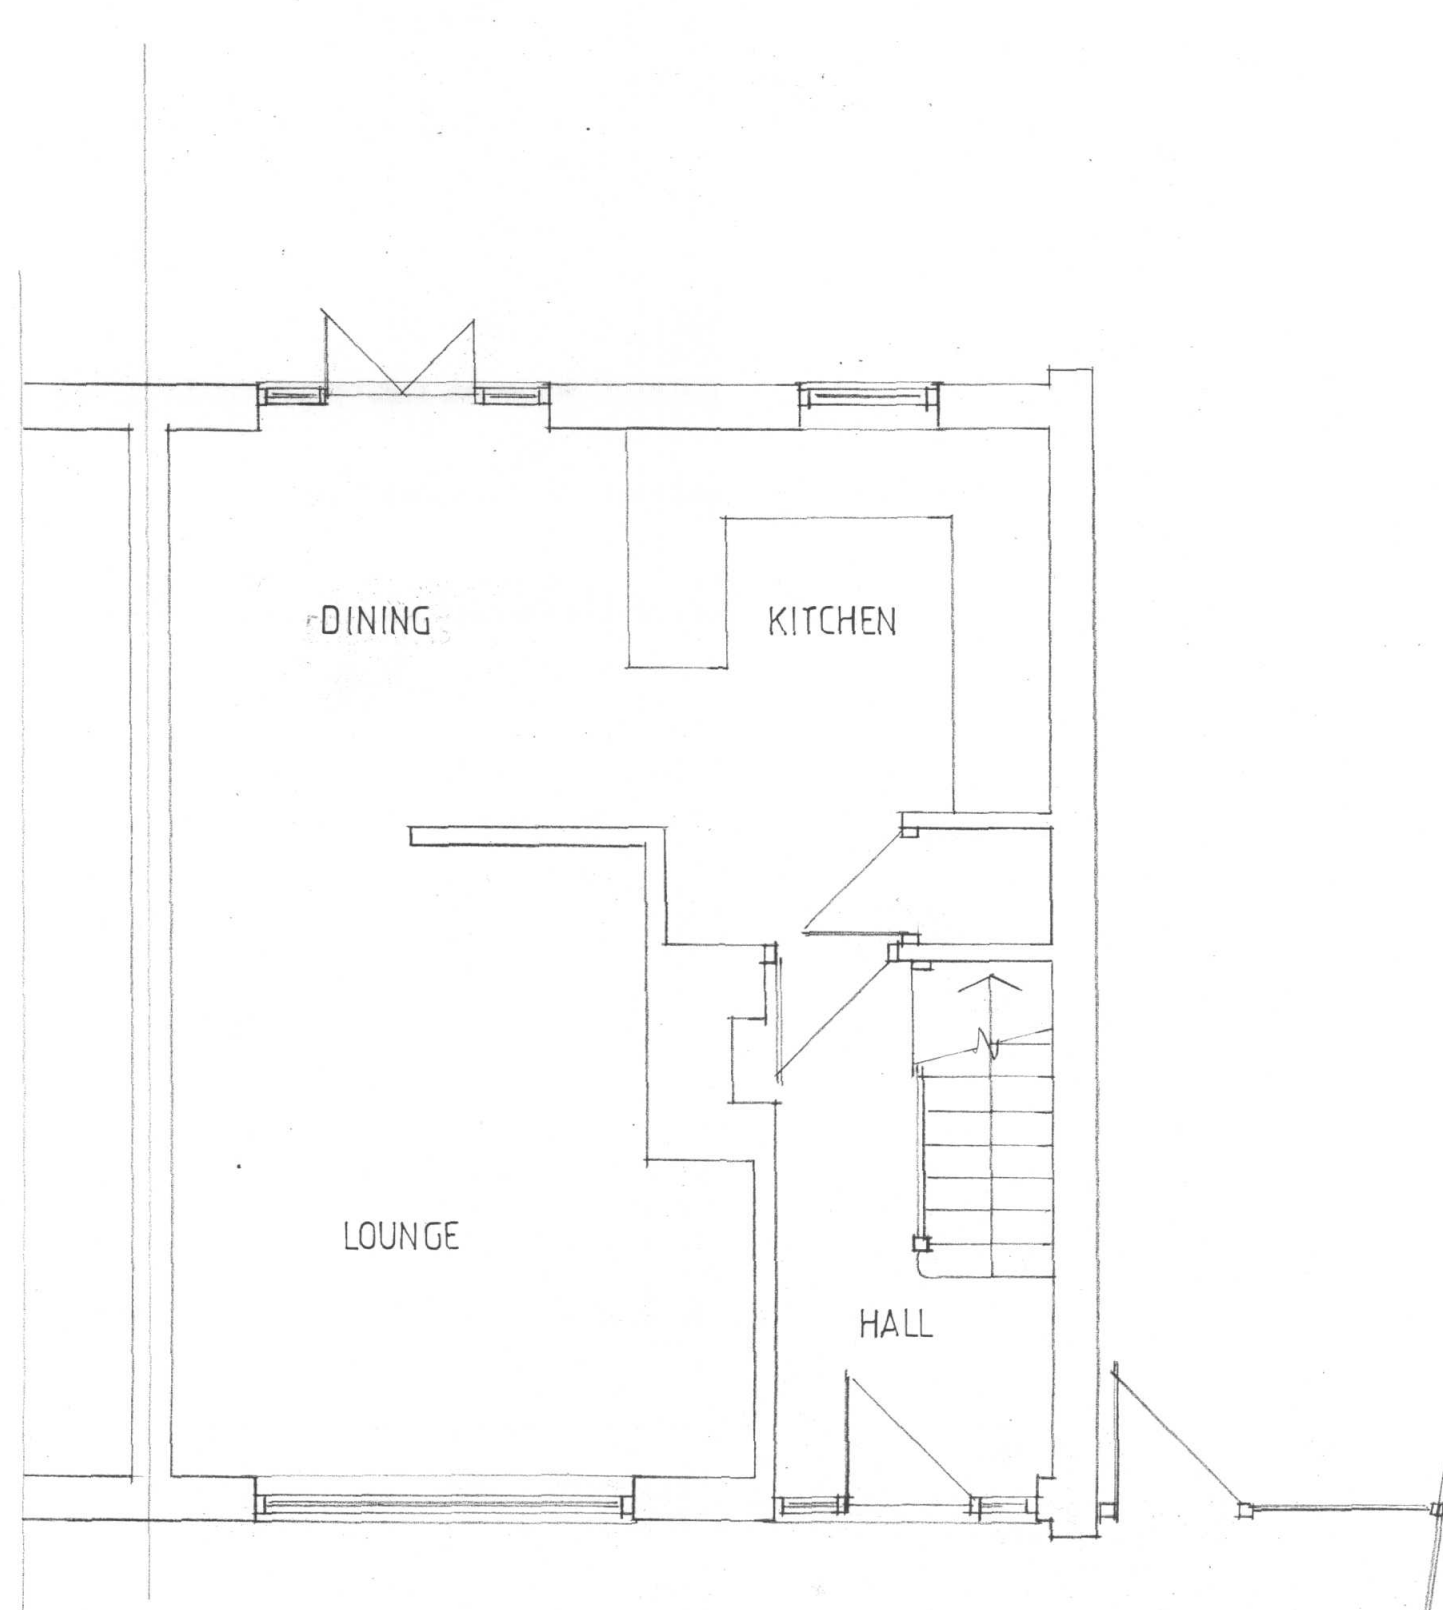

GROUND FLOOR PLAN

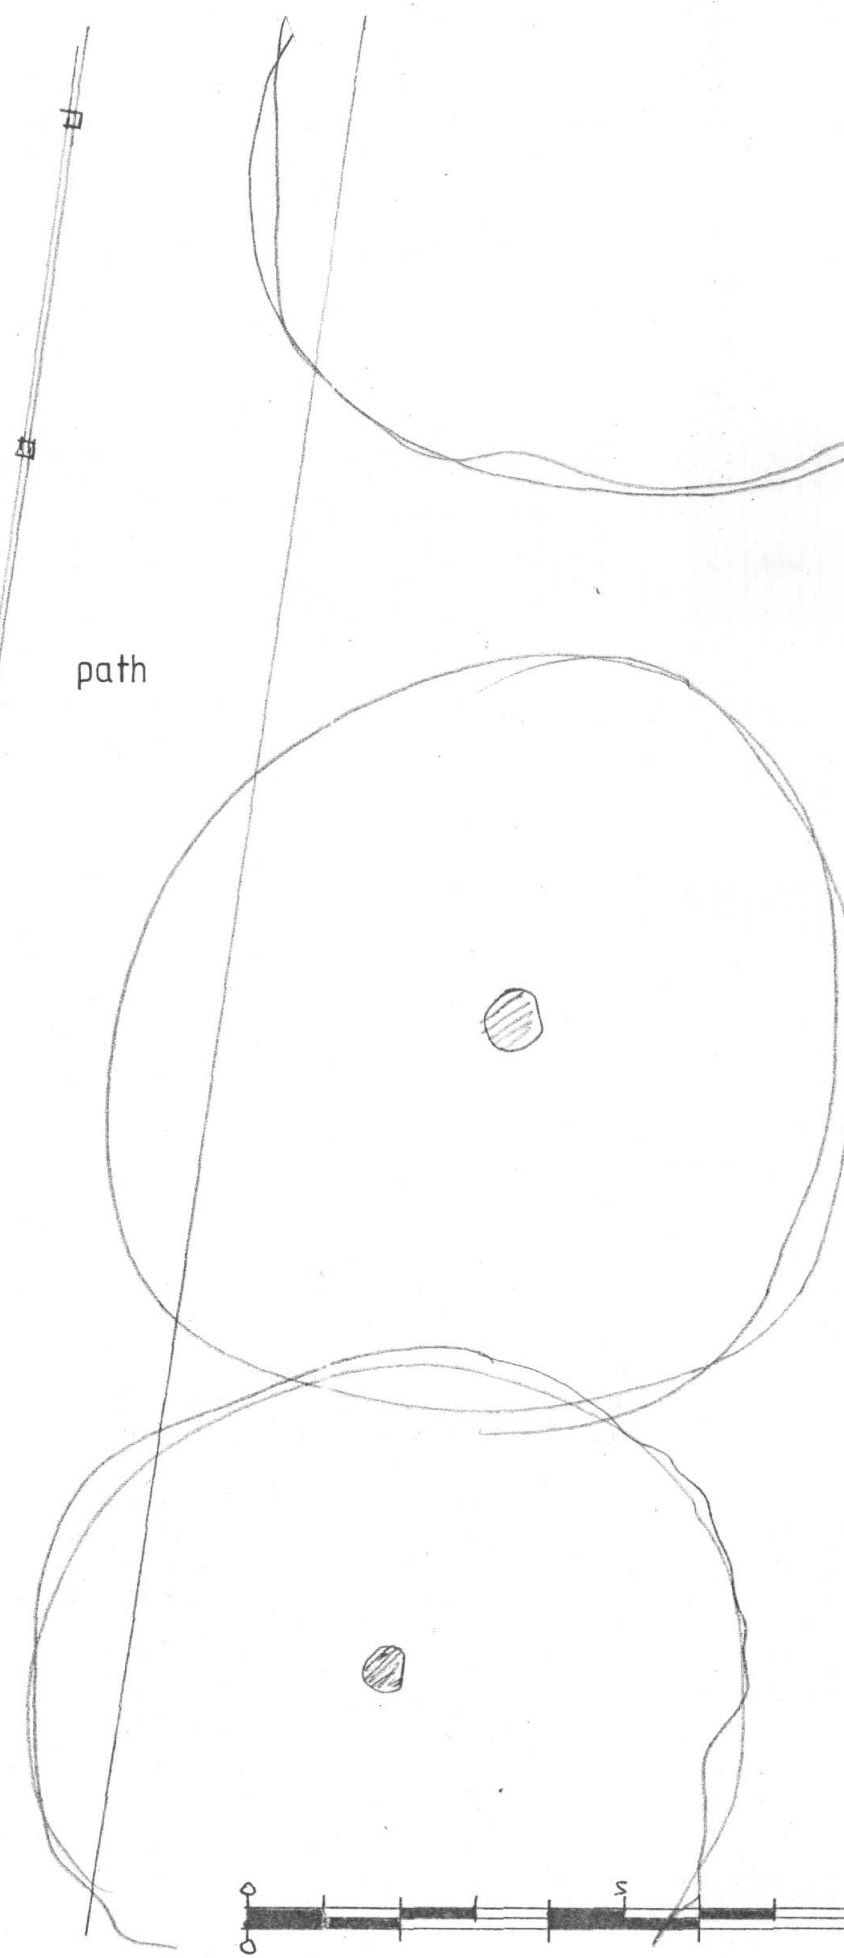

homeplans

Church Gardens, Church Hill, Harefield, Middlesex UB9 6DU

T: 01895 822488

E: patrick@homeplansharefield.com

W: www.homeplansharefield.com



P J McHugh RIBA
7632833

CLIENT: MR & MRS GOSLING

PROJECT: 10 MILNE WAY
HAREFIELD

TITLE: EXISTING BUILDING
PLAN & ELEVATIONS

DRG NO:
1799/9

DATE:
NOV. 2015

SCALE:
1:50 | 1:100 AT A1

DRAWN:

