

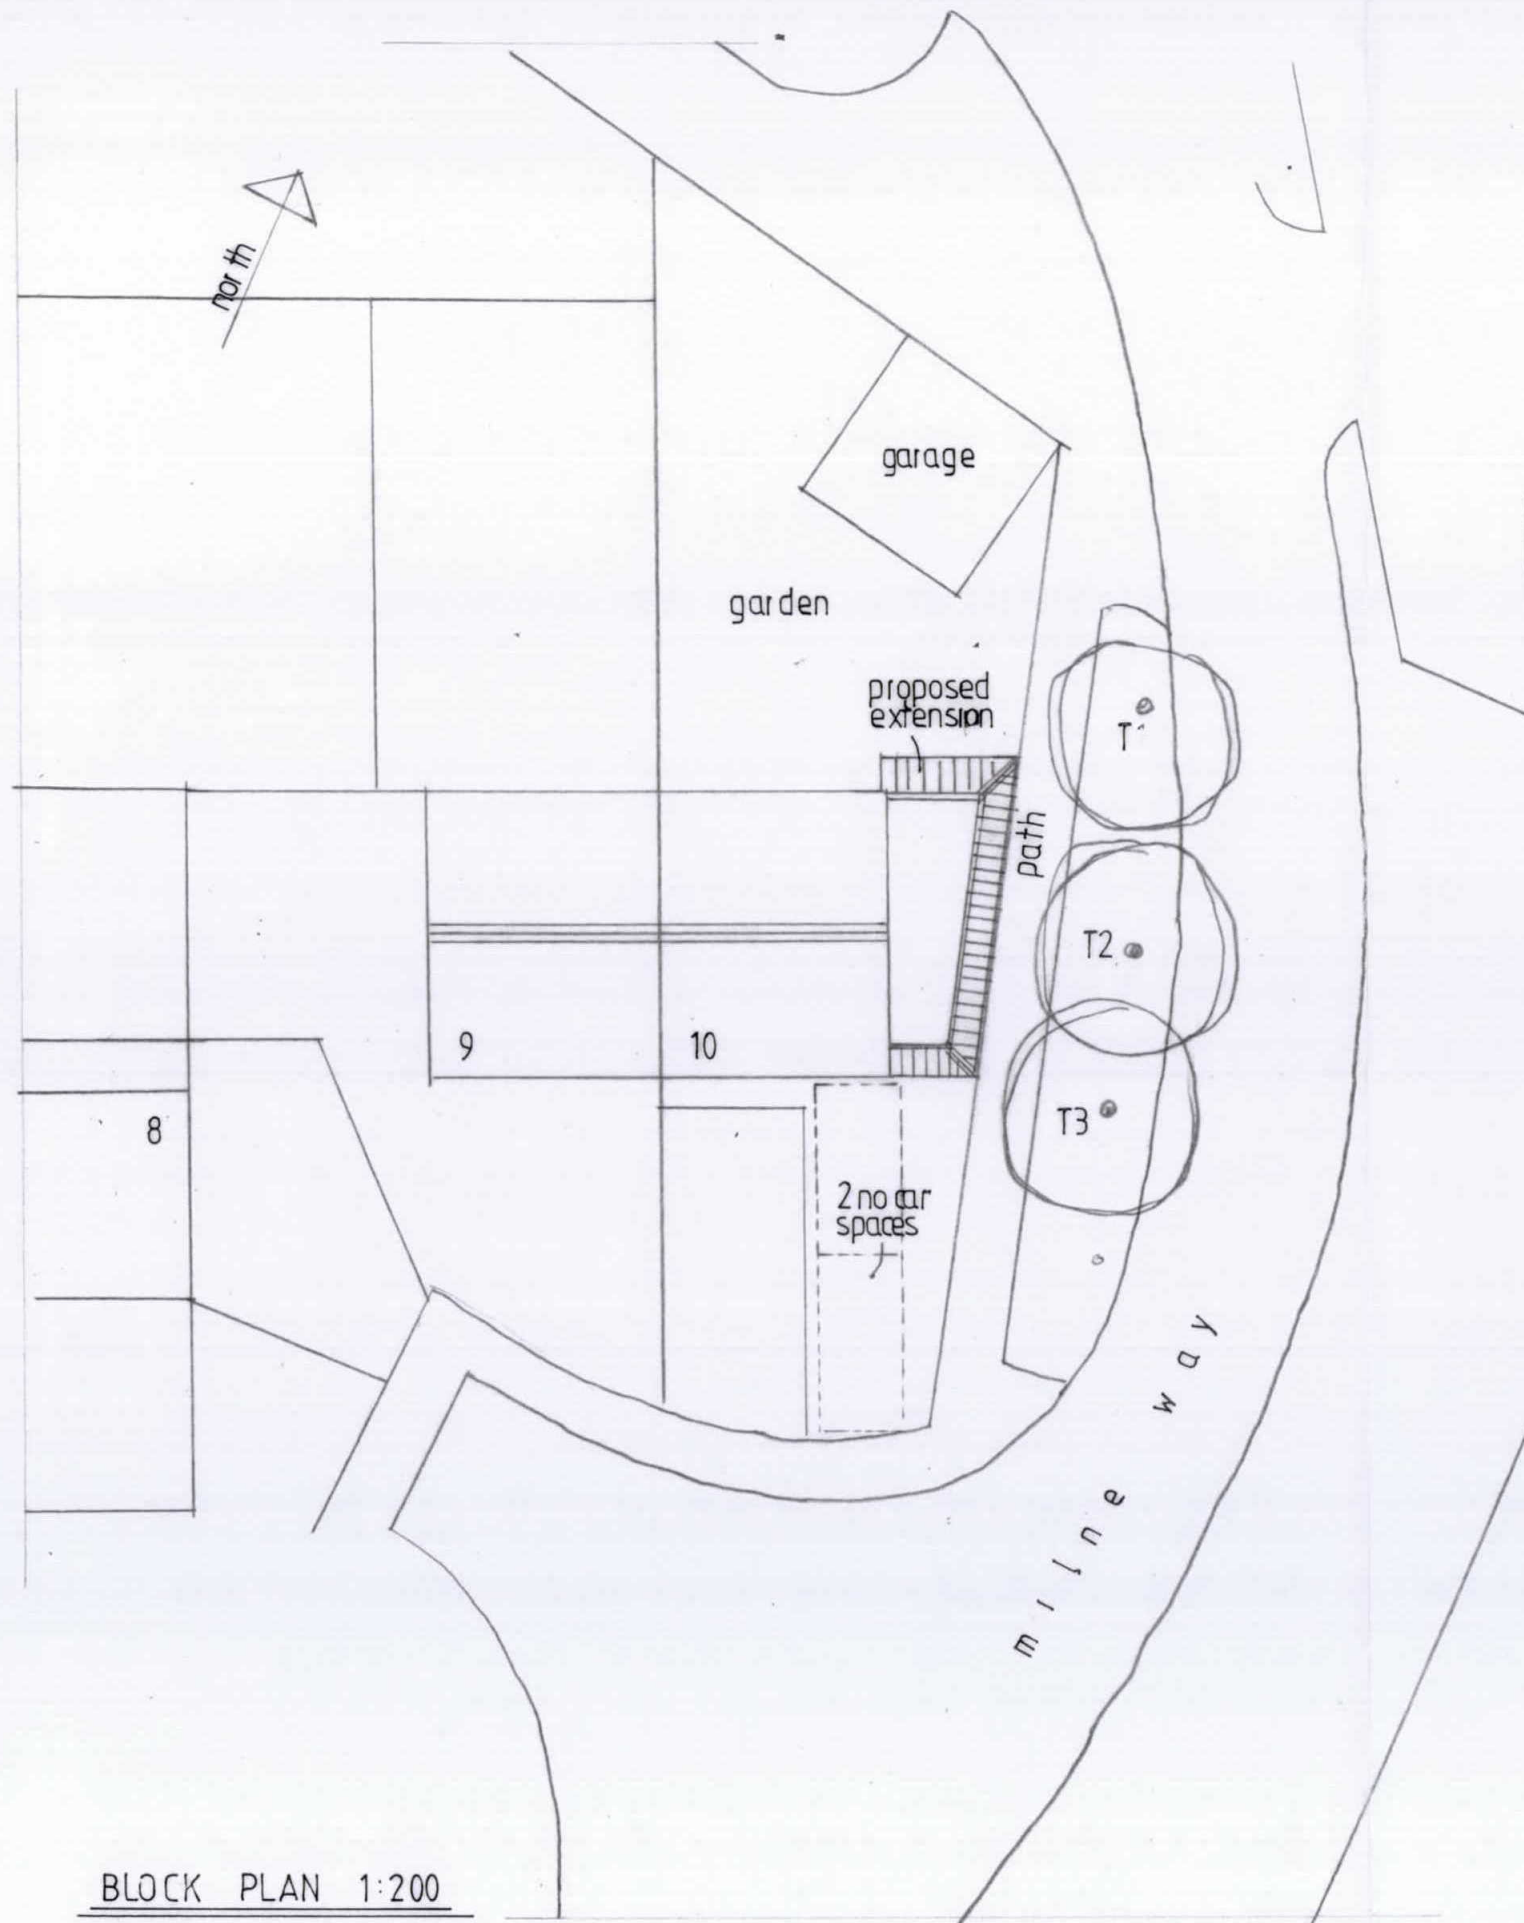


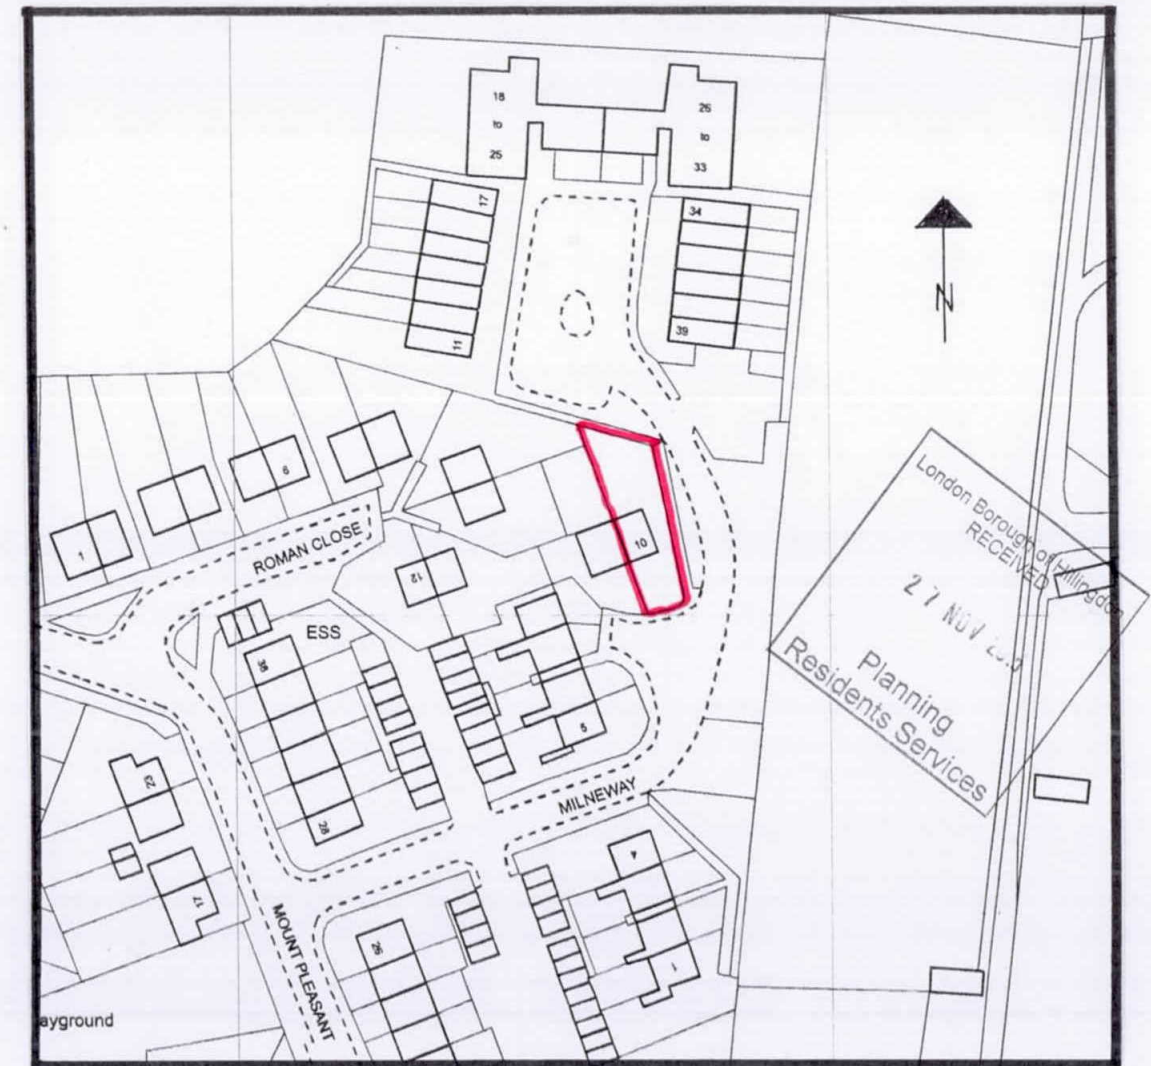

BLOCK PLAN 1:200

 

SITE LOCATION 1:1250

homeplans

Church Gardens, Church Hill, Harefield, Middlesex UB9 6DU

T: 01895 822488

E: patrick@homeplansharefield.com

W: www.homeplansharefield.com



CLIENT: MR & MRS GOSLING

PROJECT: 10 MILNE WAY
HAREFIELD

TITLE: DESIGN PROPOSAL · SIDE EXTENSION
FLOOR PLANS & ELEVATIONS

DRG NO:
1799/12

DATE:
Nov. 2015

SCALE:
1:200 AT A3

DRAWN:

A handwritten signature, likely of the drafter, next to the 'DRAWN:' label.