





LOCATION PLAN
Scale 1:1250

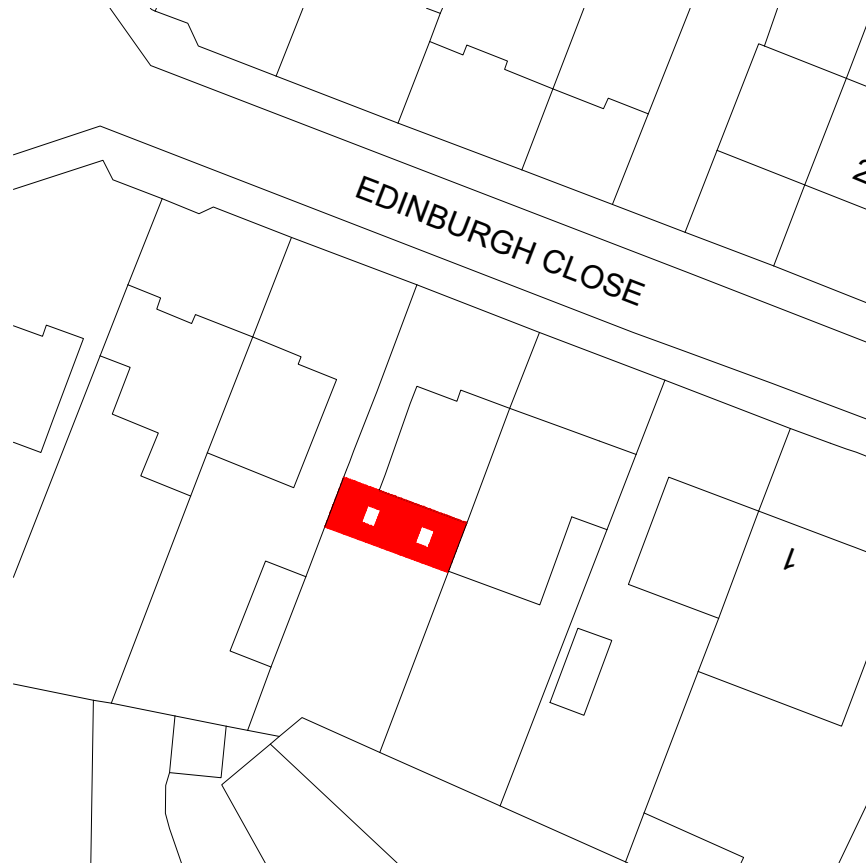

SITE PLAN
Scale 1:500

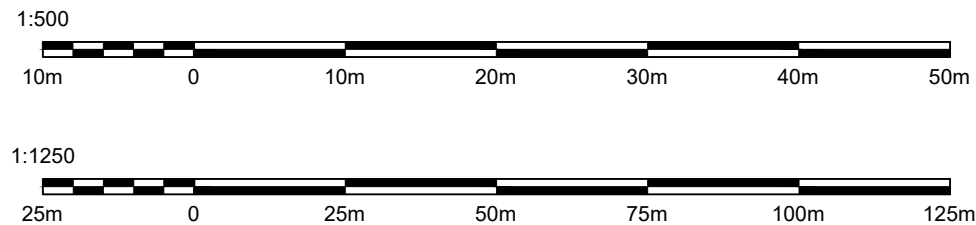

Produced on 08 March 2019 from the Ordnance Survey National Geographic Database and incorporating surveyed revision available at this date.
This map shows the area bounded by 507843,185676 507843,185818 507985,185818 507985,185676
Reproduction in whole or part is prohibited without the prior permission of Ordnance Survey.
Crown copyright 2019. Supplied by copla ltd trading as UKPlanningMaps.com a licensed Ordnance Survey partner (100054135).
Data licenced for 1 year, expiring 08 March 2020. Unique plan reference: v2c/326979/444618

NOTES RELATING TO THIS DRAWING

ALL DIMENSIONS ARE TO BE CHECKED ON SITE PRIOR TO COMMENCEMENT OF ANY WORKS, AND ANY DISCREPANCIES REPORTED IMMEDIATELY TO THE ENGINEER.

THIS DRAWING IS TO BE READ IN CONJUNCTION WITH ALL OTHER DESIGN TEAM DETAILS AND SPECIFICATIONS.

DO NOT USE THIS DRAWING TO BUILD FROM WITHOUT IT BEING NOTED AS ISSUED FOR "CONSTRUCTION" IN THE TITLE PANEL BELOW.



Unit 19, Tims Boat Yard, Timsway, Staines, TW18 3JY
Tel: +44 (020) 31517686
Email: info@inspiredplans.co.uk
www.inspiredplans.co.uk

P1	ISSUE FOR PLANNING	SPS	JM	APR 19
Rev.	Description	By	Chkd.	Date

Drawing:	ISSUE FOR INFORMATION			
Client:	Miss Umbreen Khan			
Project:	7 Edinburgh Close, Ickenham, UB10 8RA			
Title:	Location and Site Plan			
Drawn:	SPS	Chkd:	JM	
Scale:	Noted @ A3	Date	APR 19	
Drawing Status:	PLANNING ISSUE	Rev.	P1	
Job No.	IP/2018/143	Drawing No.	A03	