


NOTES RELATING TO THIS DRAWING


ALL DIMENSIONS ARE TO BE CHECKED ON SITE PRIOR TO COMMENCEMENT OF ANY WORKS, AND ANY DISCREPANCIES REPORTED IMMEDIATELY TO THE ENGINEER.

THIS DRAWING IS TO BE READ IN CONJUNCTION WITH ALL OTHER DESIGN TEAM DETAILS AND SPECIFICATIONS.


DO NOT USE THIS DRAWING TO BUILD FROM WITHOUT IT BEING NOTED AS ISSUED FOR 'CONSTRUCTION' IN THE TITLE PANEL BELOW.

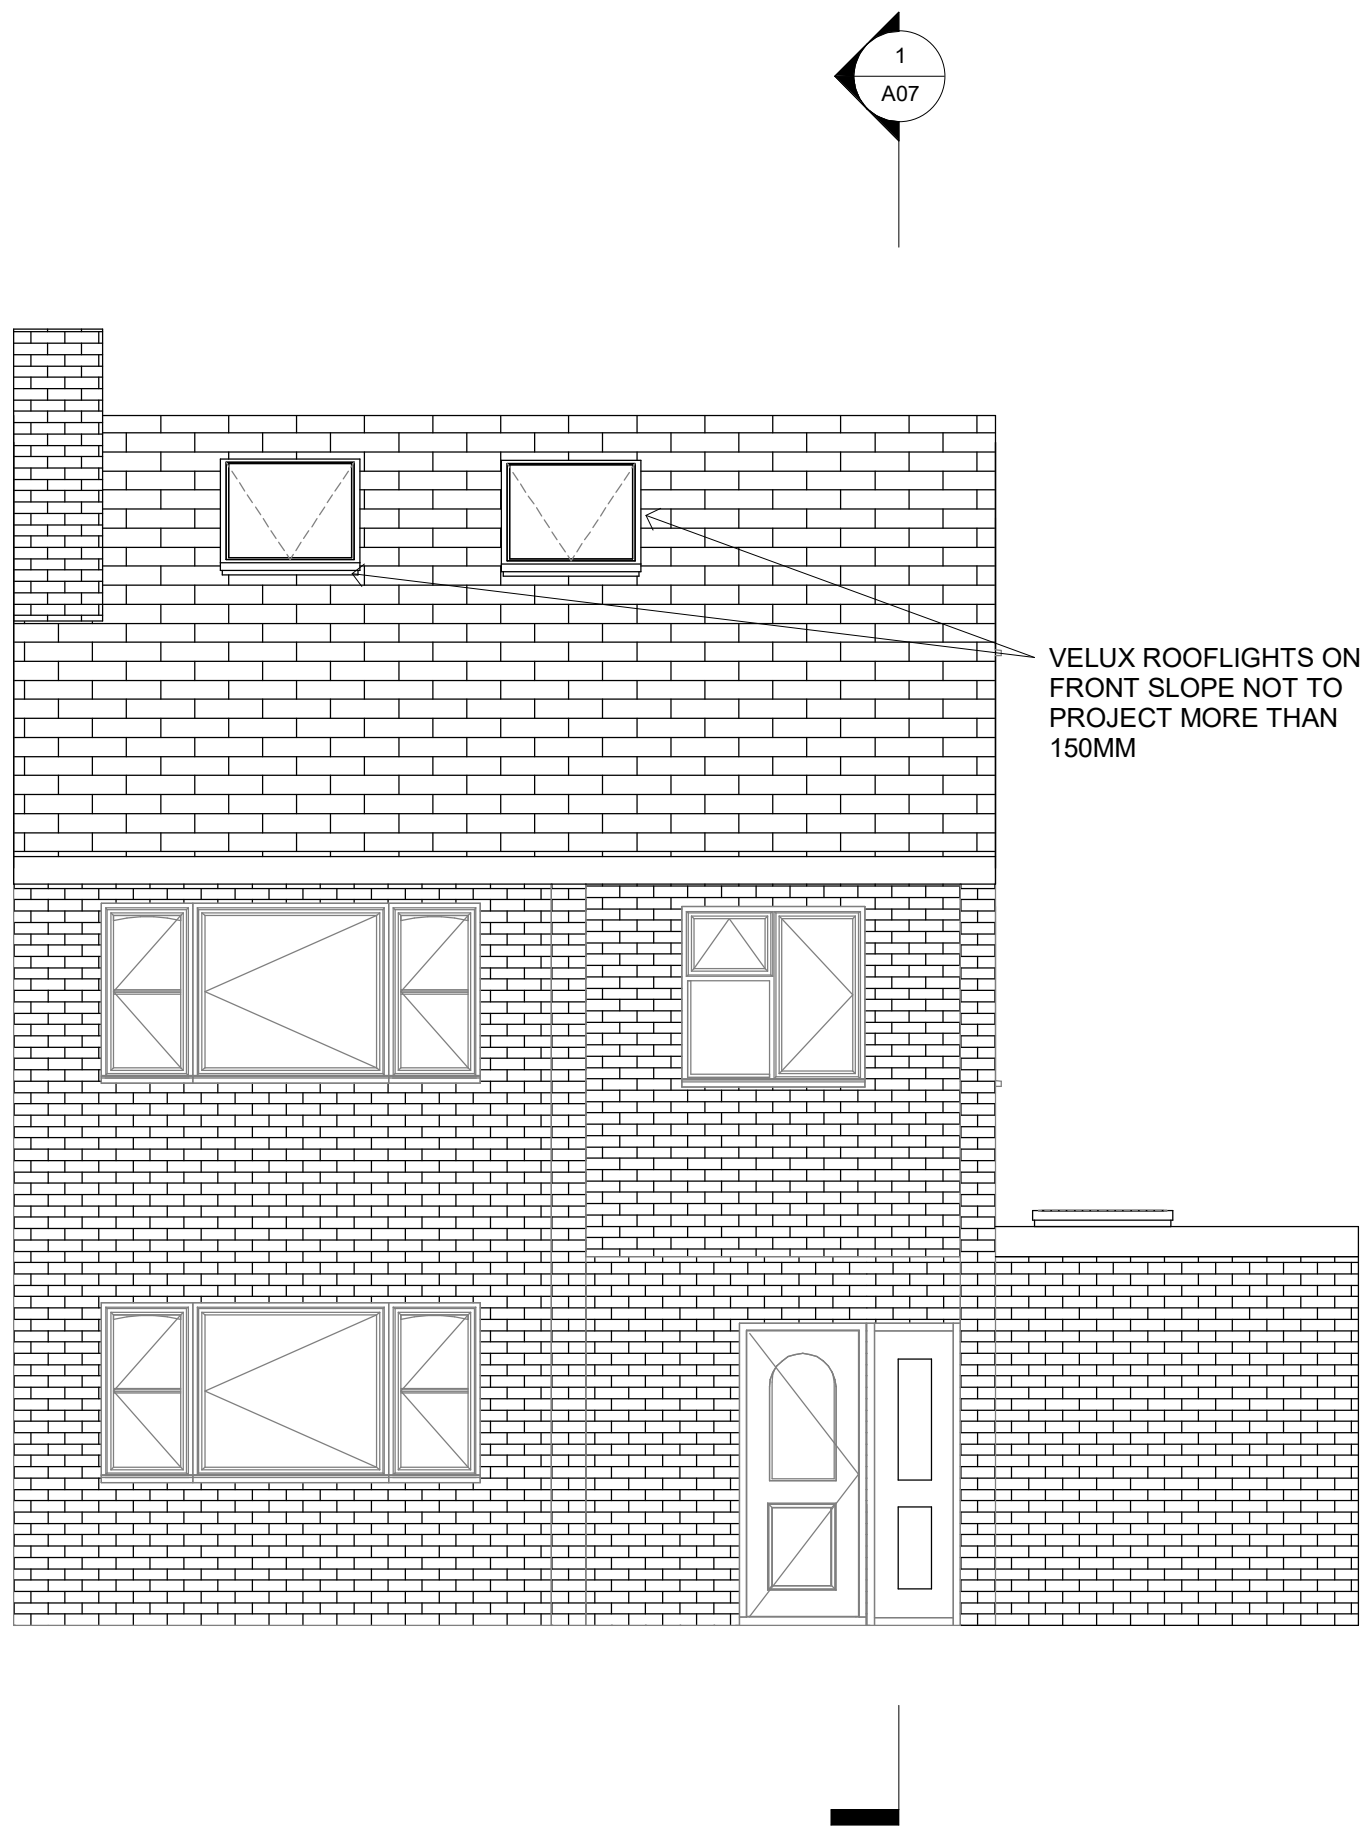


1 Front Elevation
1 : 50

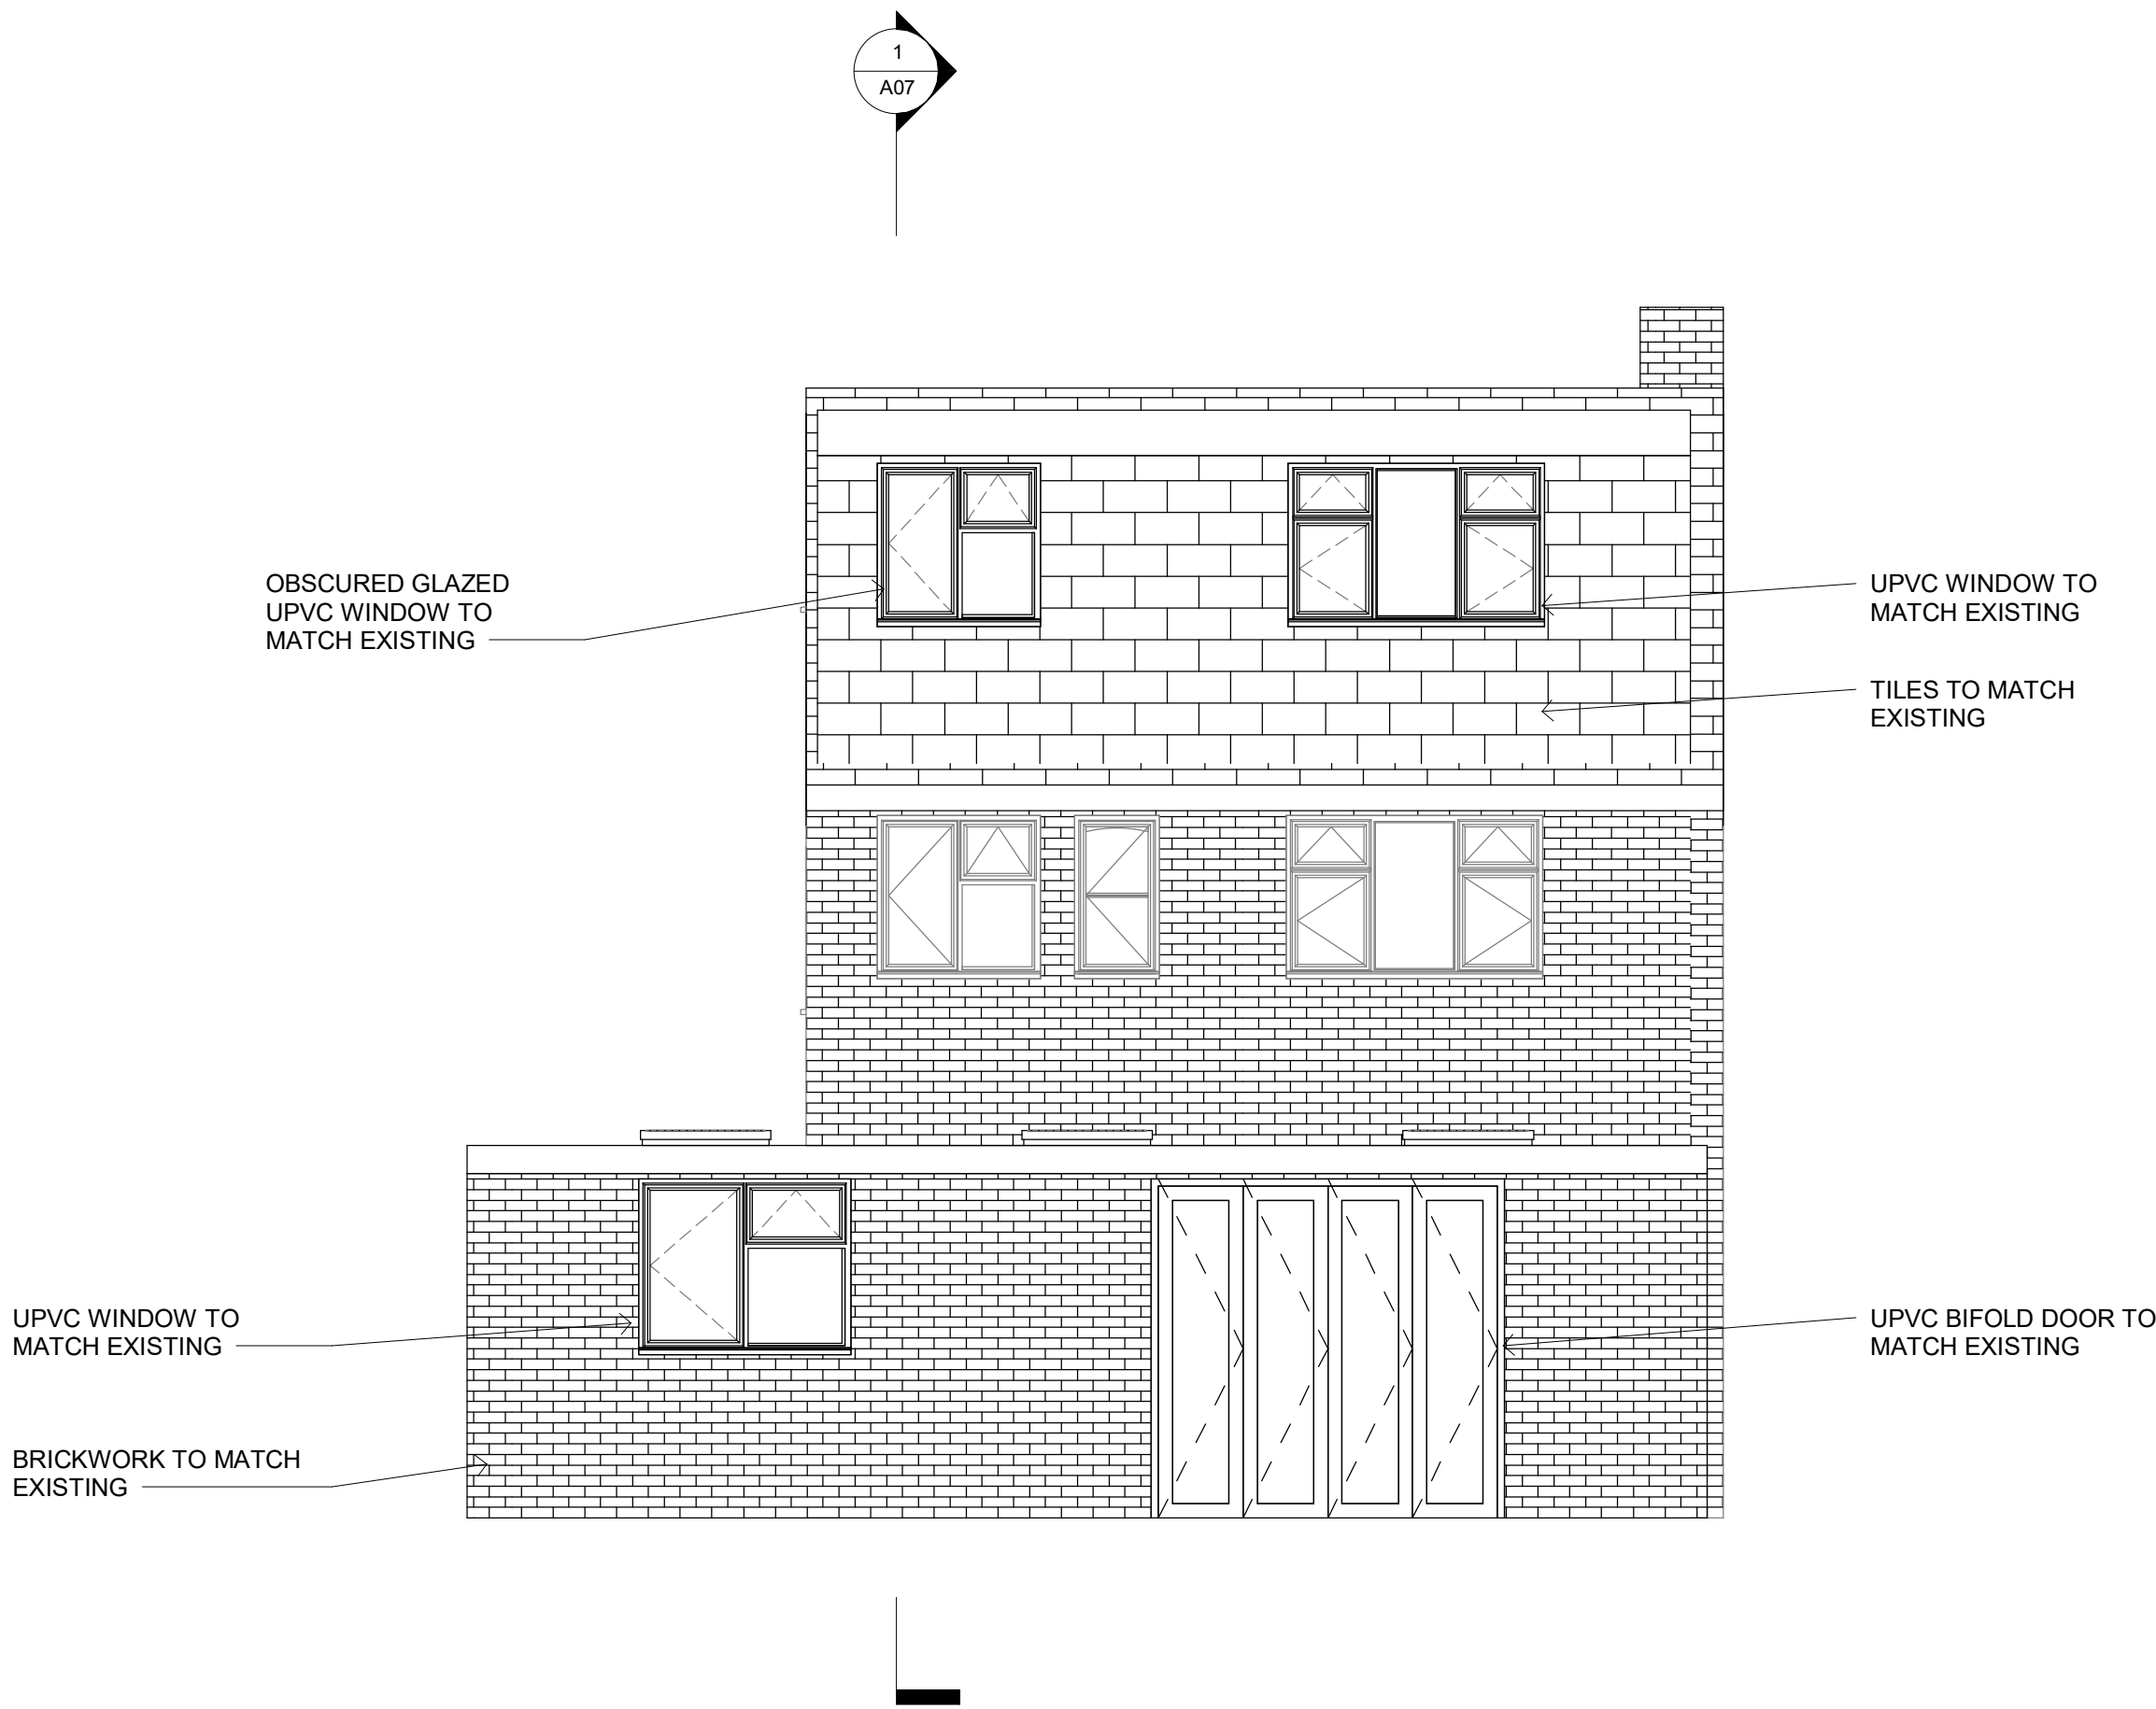

2 Rear Elevation
1 : 50

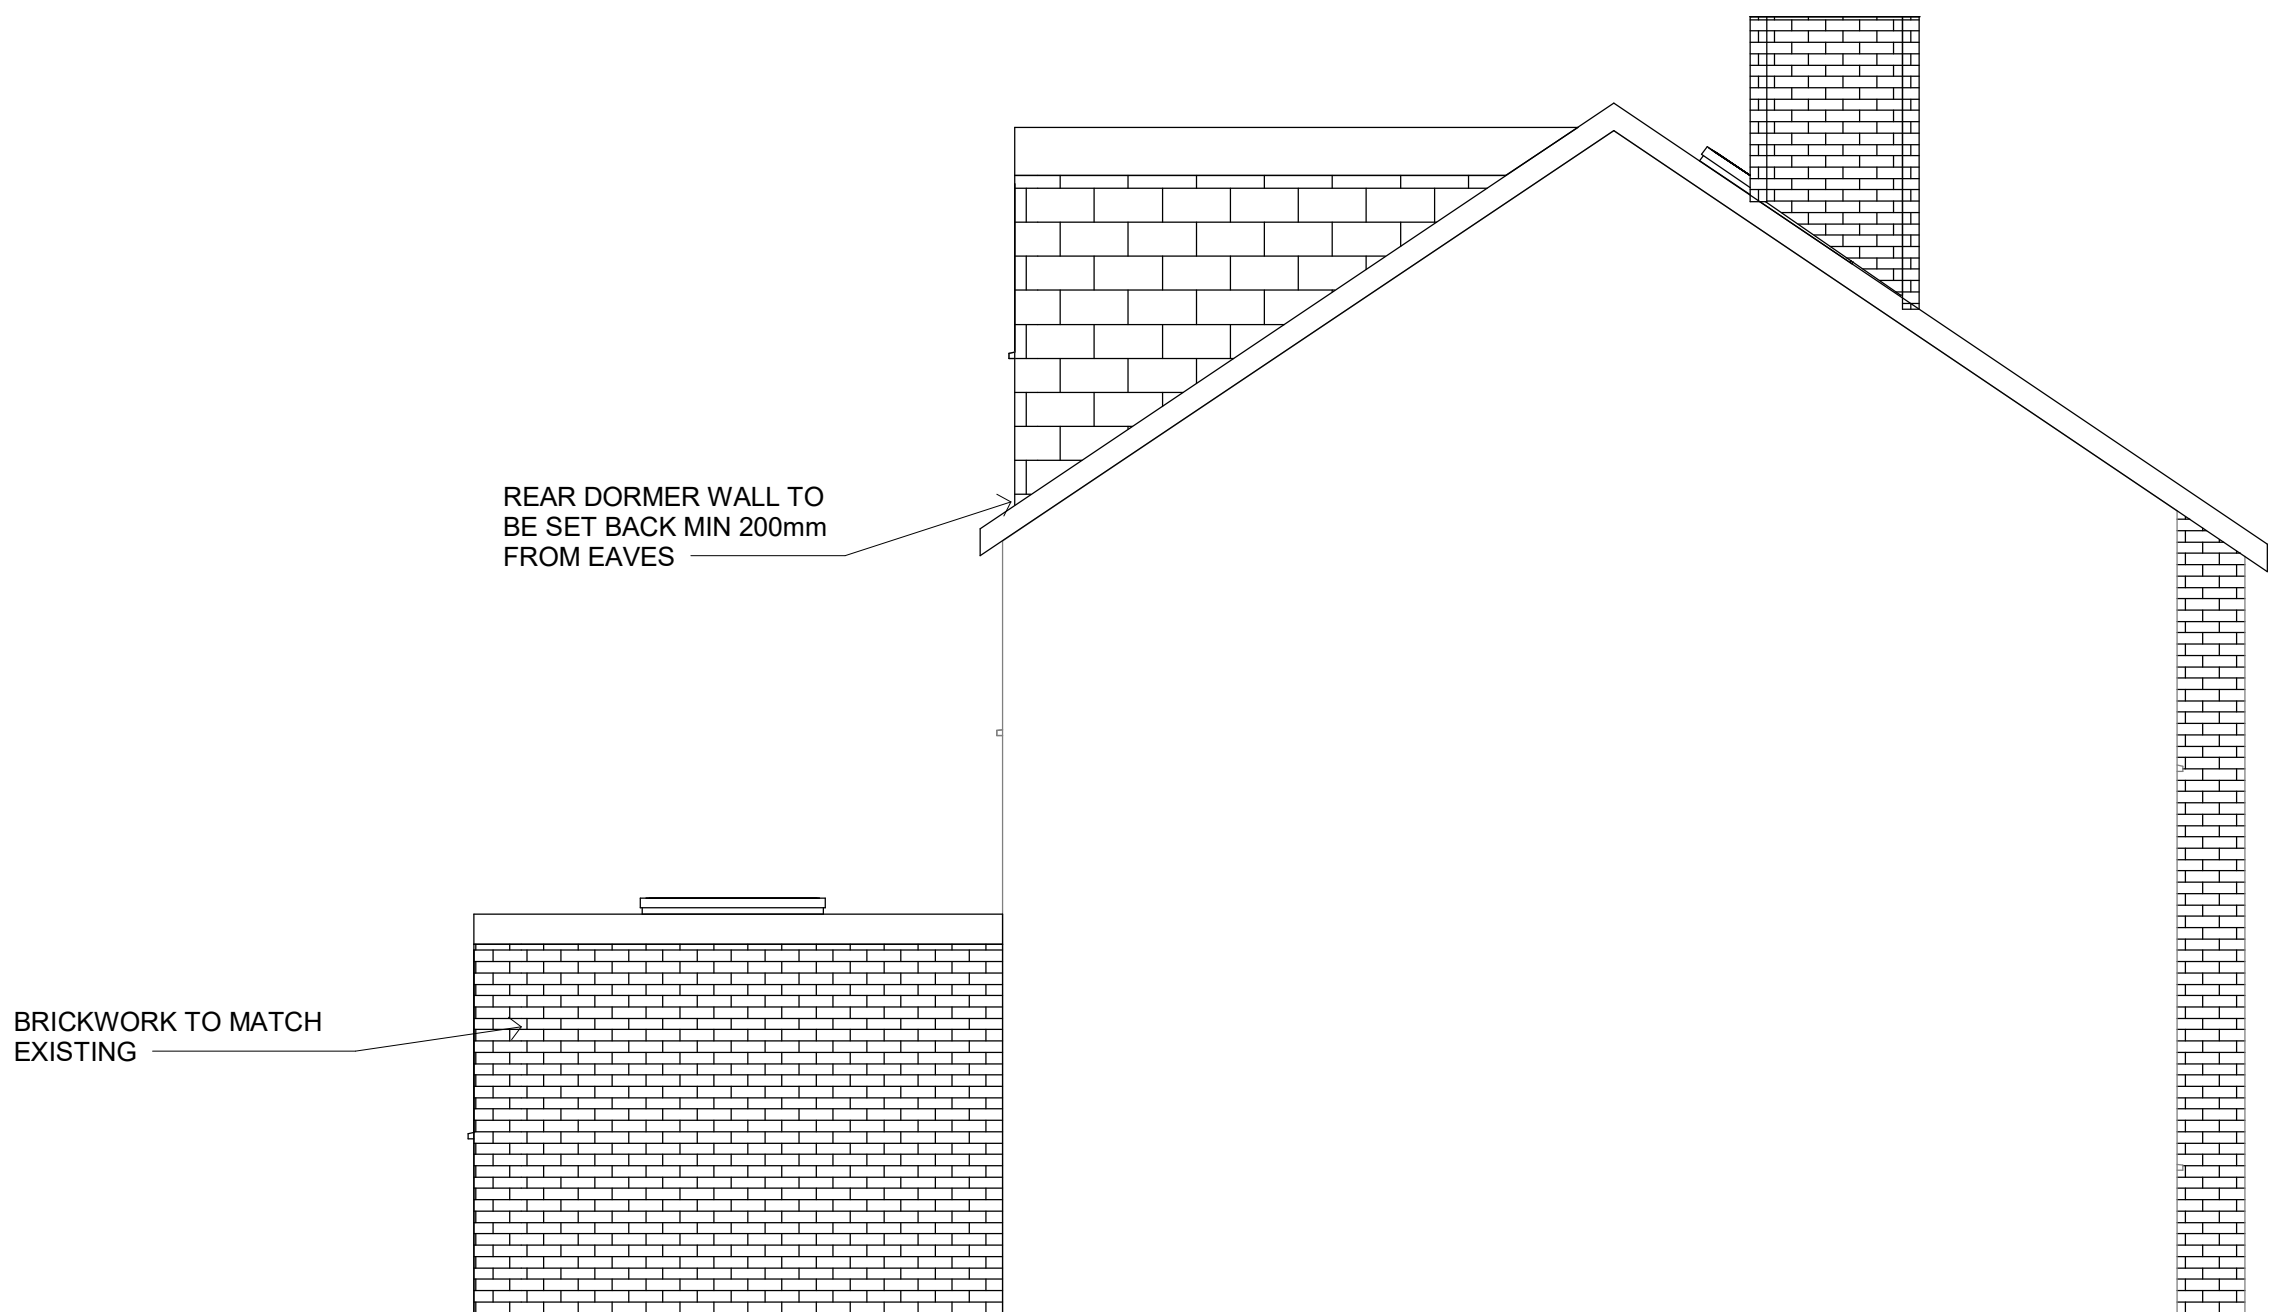

3 Side Elevation 2
1 : 50

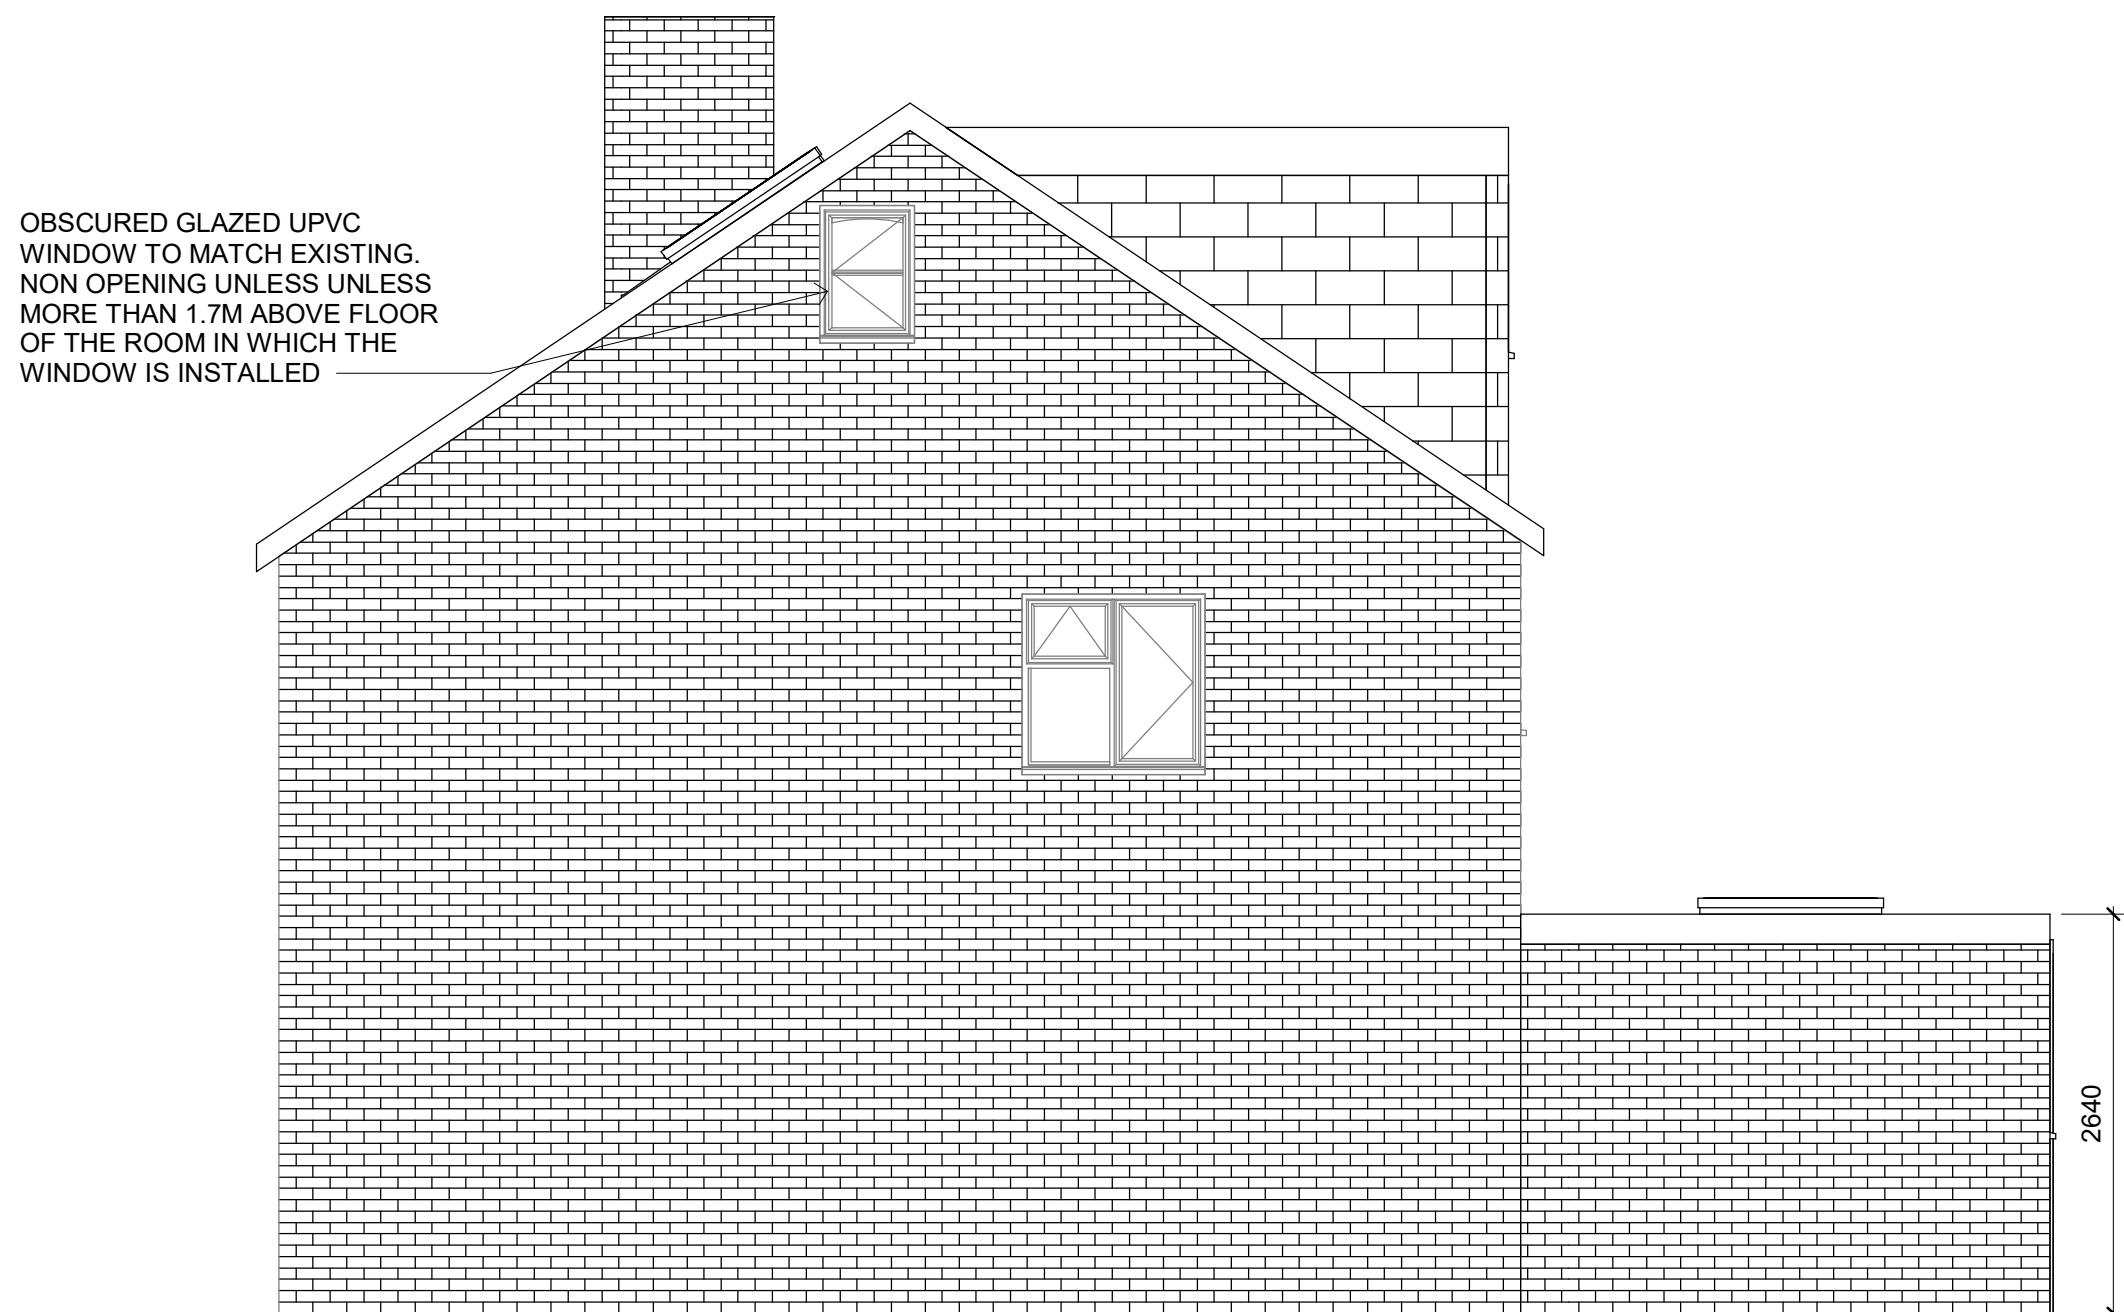

4 Side Elevation 1
1 : 50

Inspired PLANS

Unit 19, Tims Boat Yard, Timsway, Staines, TW18 3JY
Tel: +44 (020) 31517686
Email: info@inspiredplans.co.uk
www.inspiredplans.co.uk

P1	ISSUE FOR PLANNING	SPS	SPS	MAR 19
Rev.	Description	By	Chkd.	Date
Client	Miss Umbreen Khan			
Project	7 Edinburgh Close, Ickenham, UB10 8RA			
Title	Proposed Elevations			
Drawn	SPS	Chkd:	SPS	
Scale	NOTED @ A1	Date	MAR 19	
Drawing Status	PLANNING ISSUE	Rev.	P1	
Job No.	IP/2018/143	Drawing No.	A06	