




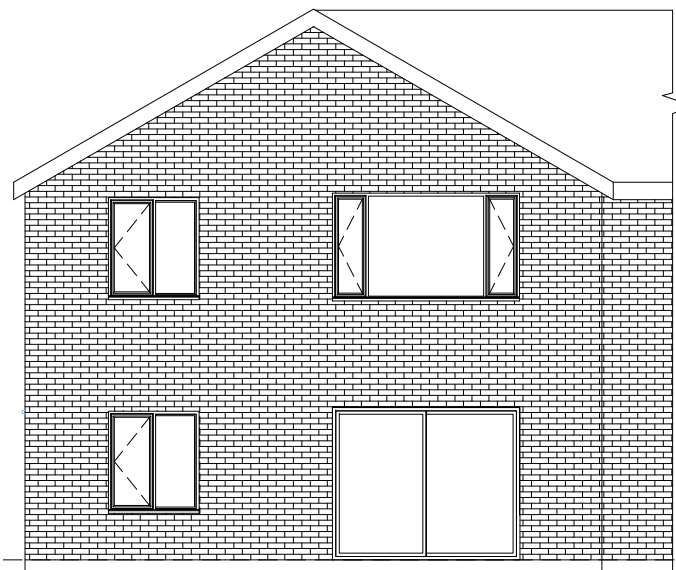


Existing Elevation - East

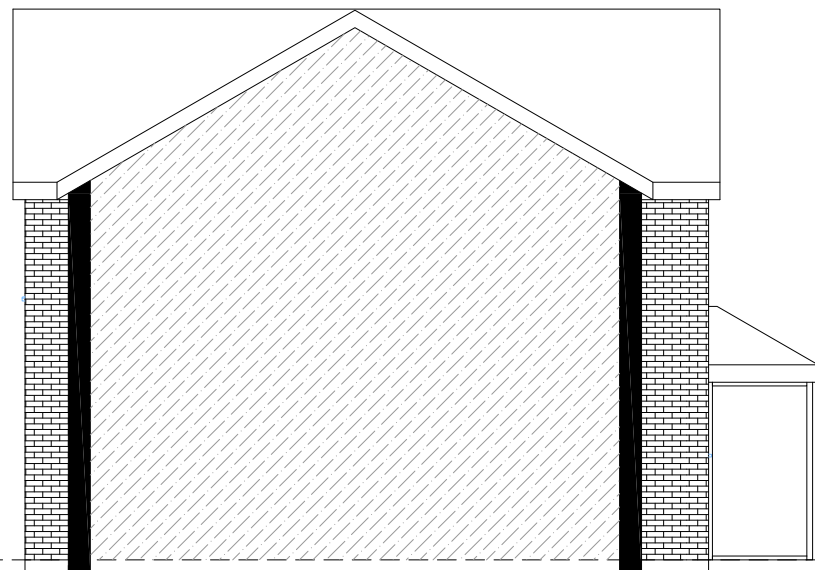


Existing Elevation - North

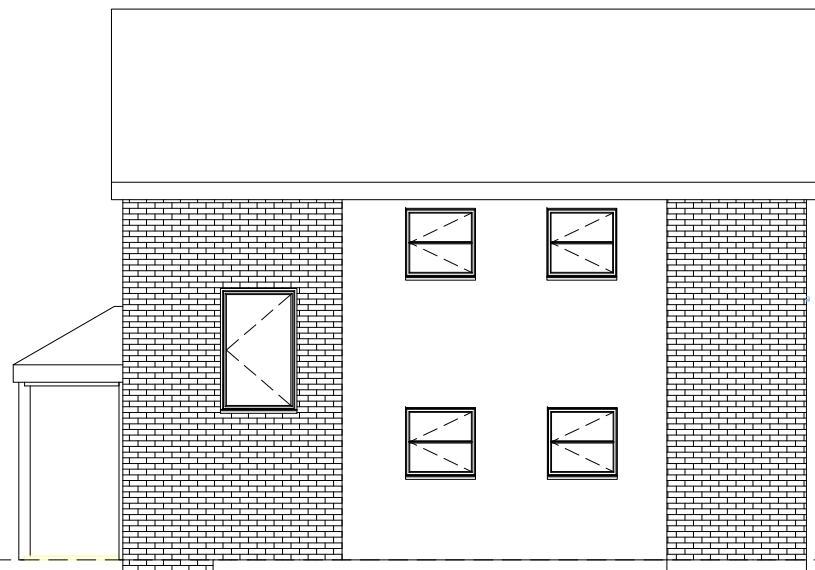


Existing Elevation - South

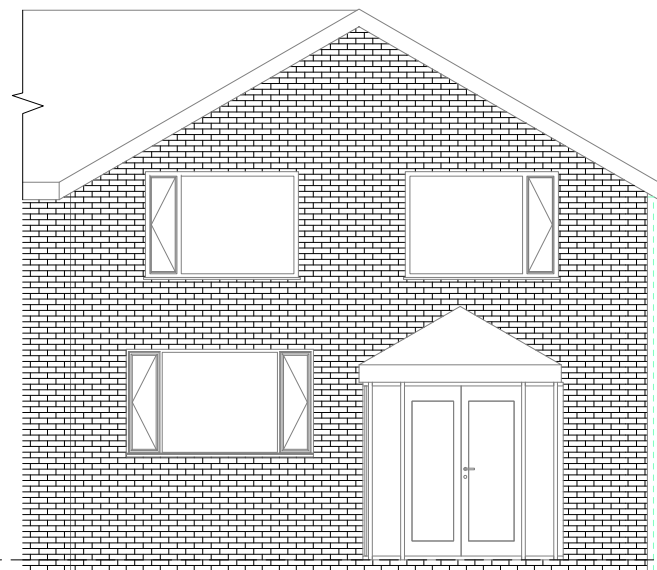


Existing Elevation - West

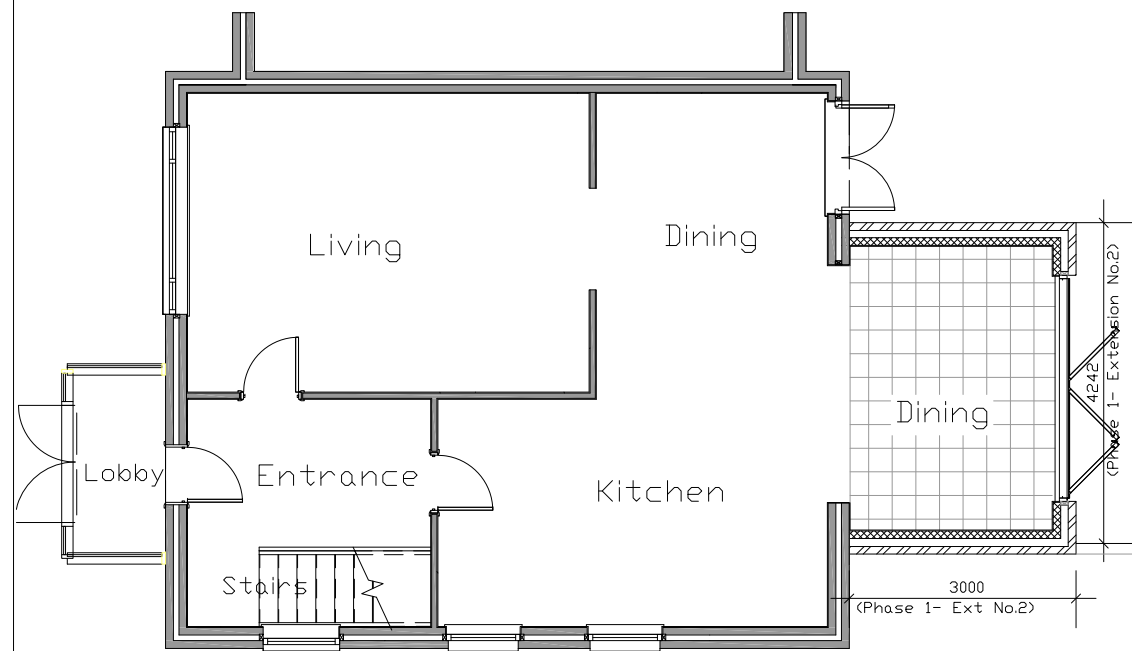


Proposed Floor Plan - Ground

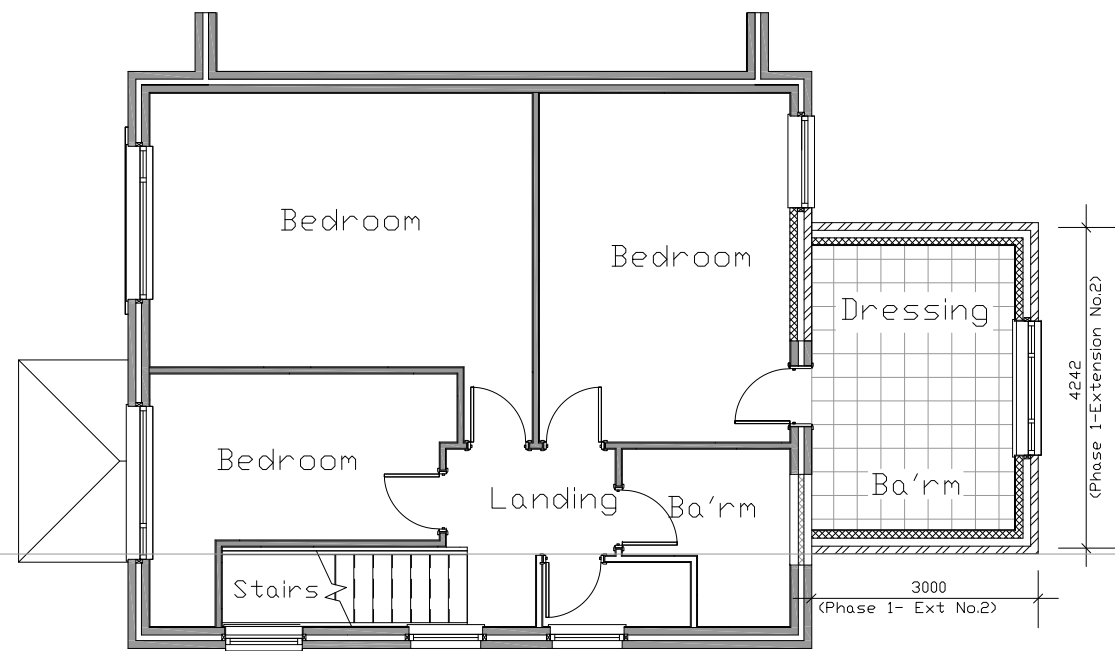

Proposed Floor Plan - First

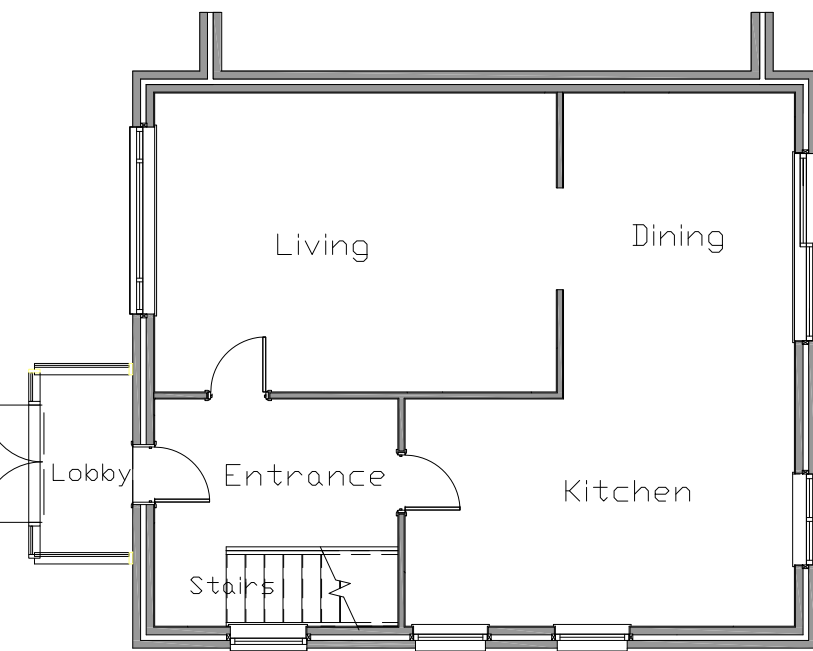


Existing Floor Plan - Ground

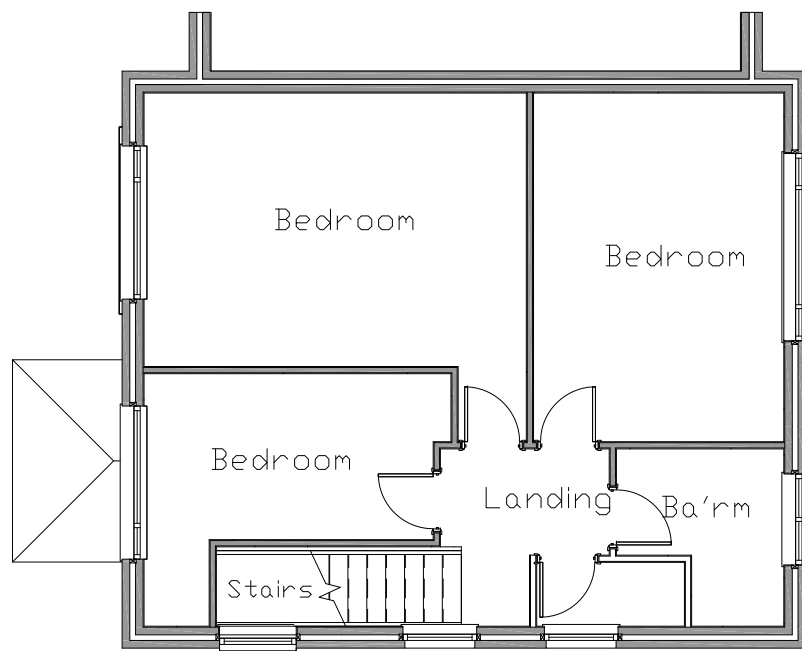


Existing Floor Plan - First




Proposed Elevation - East

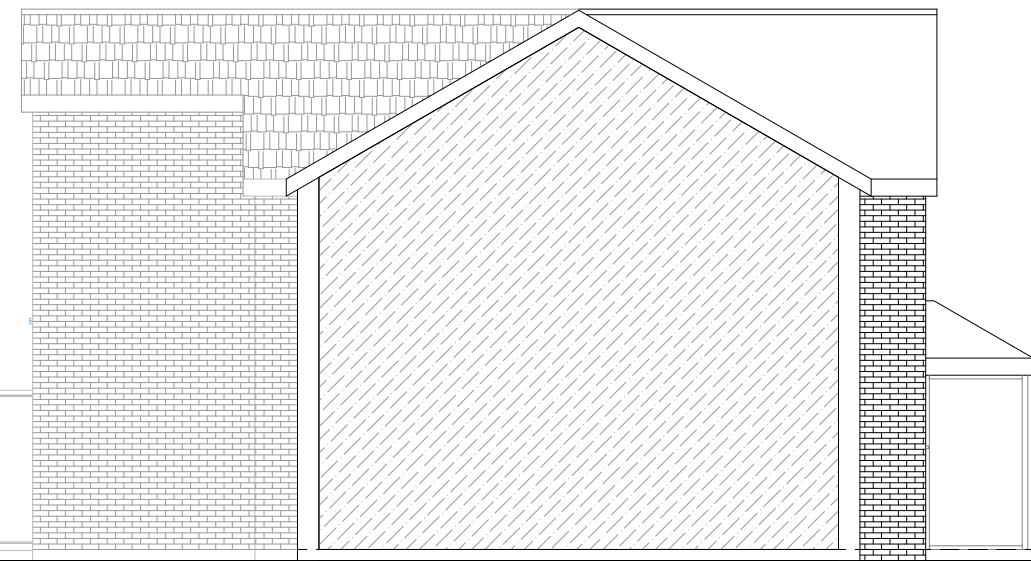


Proposed Elevation - North

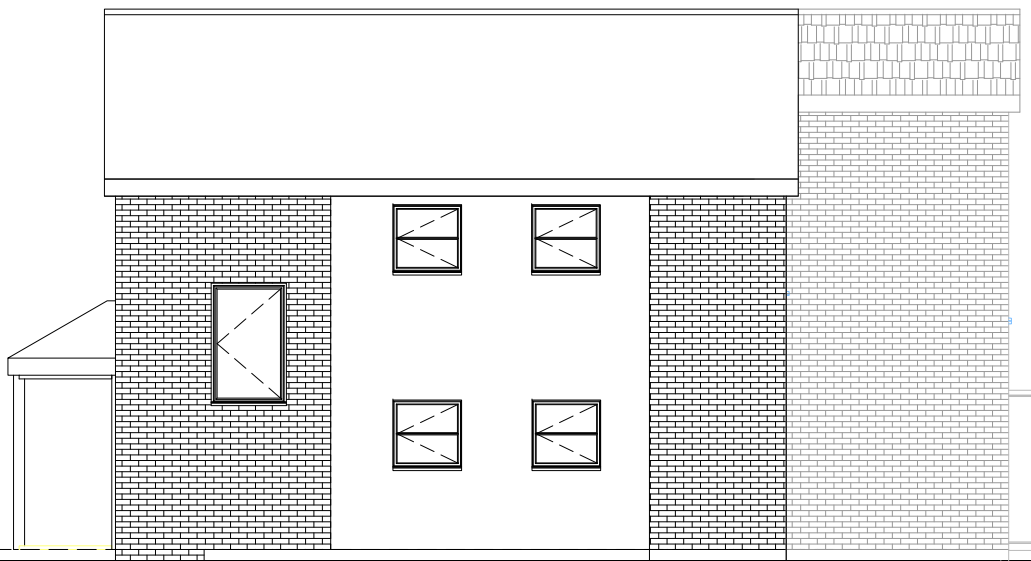



Proposed Elevation - South

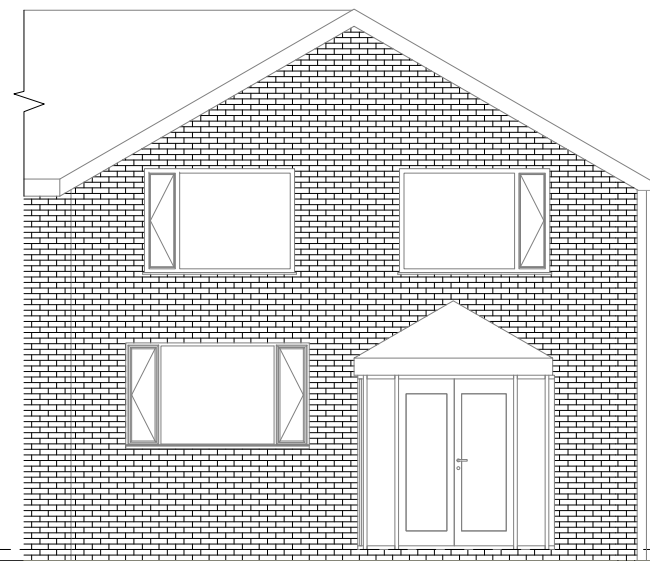

Proposed Elevation - West

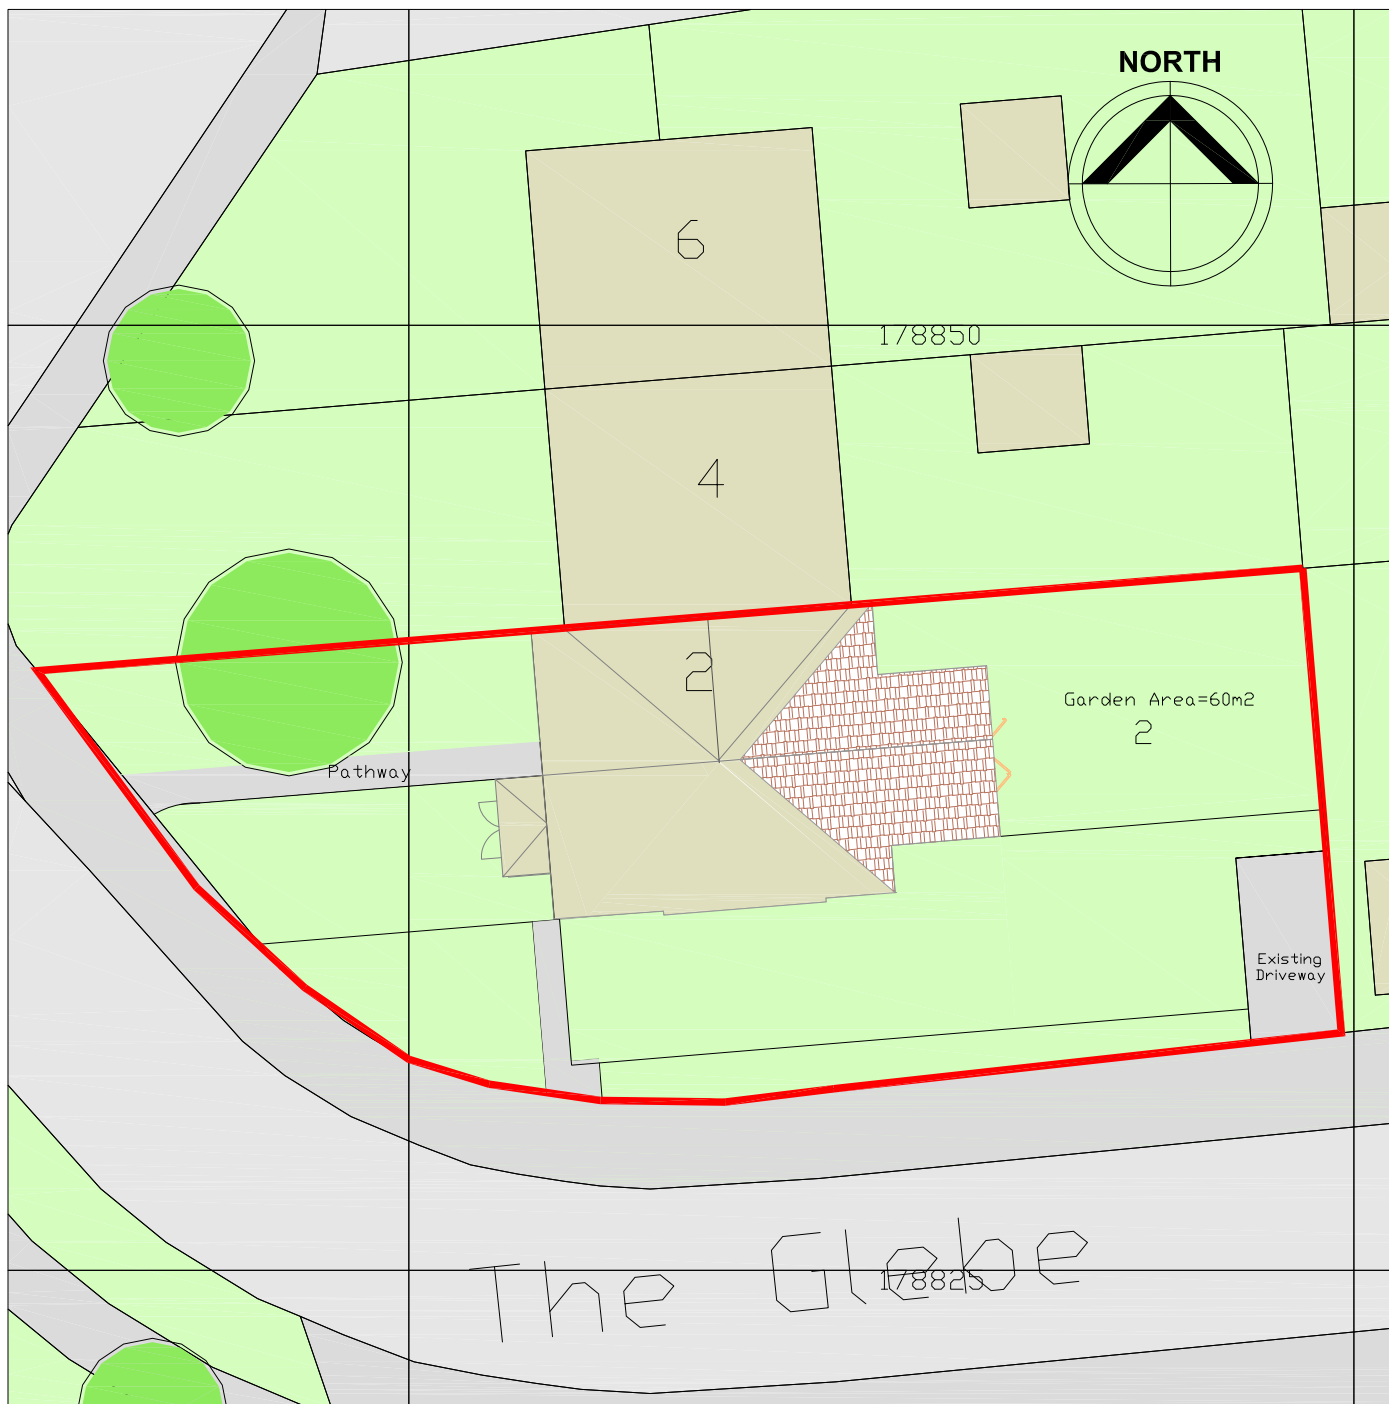

Site Plan - Scale 1:200

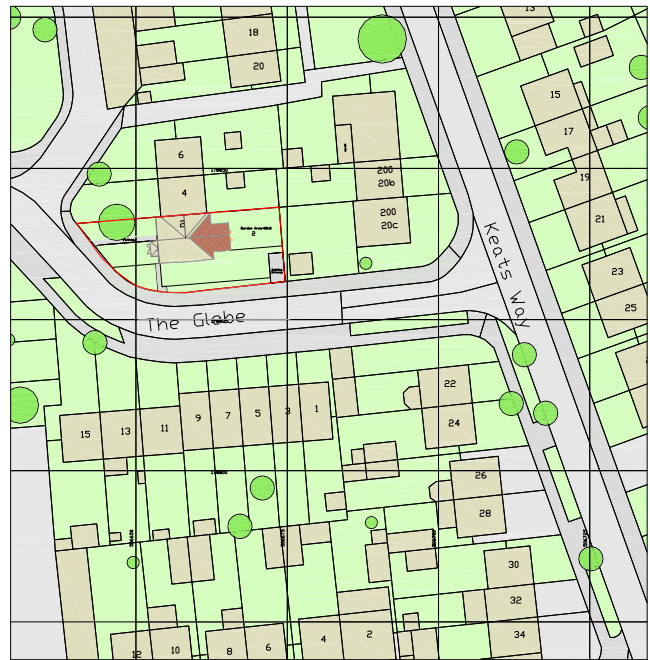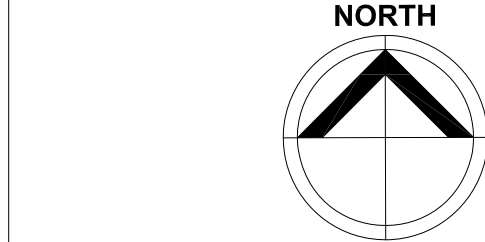

Location Plan - Scale 1:1250

Location Plan - Scale 1:1250

Rev	Amendments	Date
B	Location Plan scale Adjusted	18.11.15
A	Scales Adjusted	17.11.15
Rev	Amendment.....	date

Planning

Phase 1
Rear 2-Storey to No 2
Materials
Roof:- ConcreteTile to match existing
Walls:-Brick to match existing
Doors:- UPVC to match existing
Windows:- UPVC

CONTRACT
2, Glebe Road
West Drayton

CLIENT
Mr G Errington
Action Sports Replay

DRAWING
Rear 2-storey Extension
Inc.New House to the side

DATE	Nov 2010	DRAWN	SA	CHECKED	DAH
SCALE	1:100 + 1:200	SIZE	A1	REVISION	B