




Proposed Front Elevation
Scale 1:100

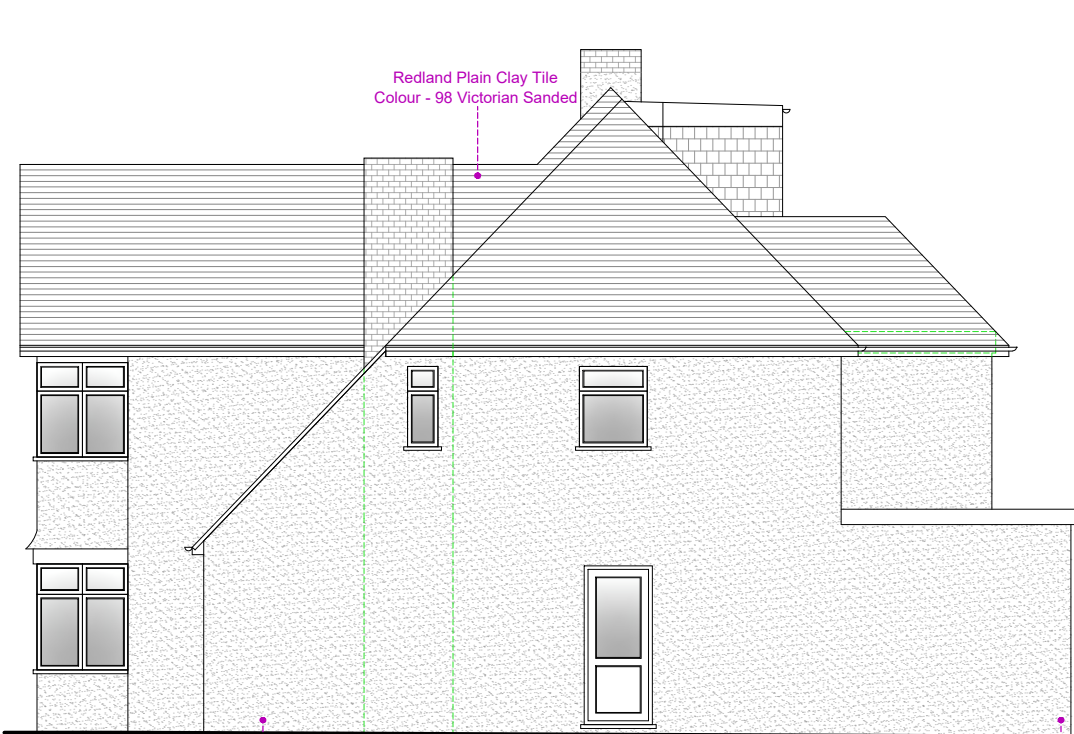


Proposed Side Elevation
Scale 1:100




Proposed Rear Elevation
Scale 1:100




Redland Plain Clay Tile
Colour - 98 Victorian Sanded

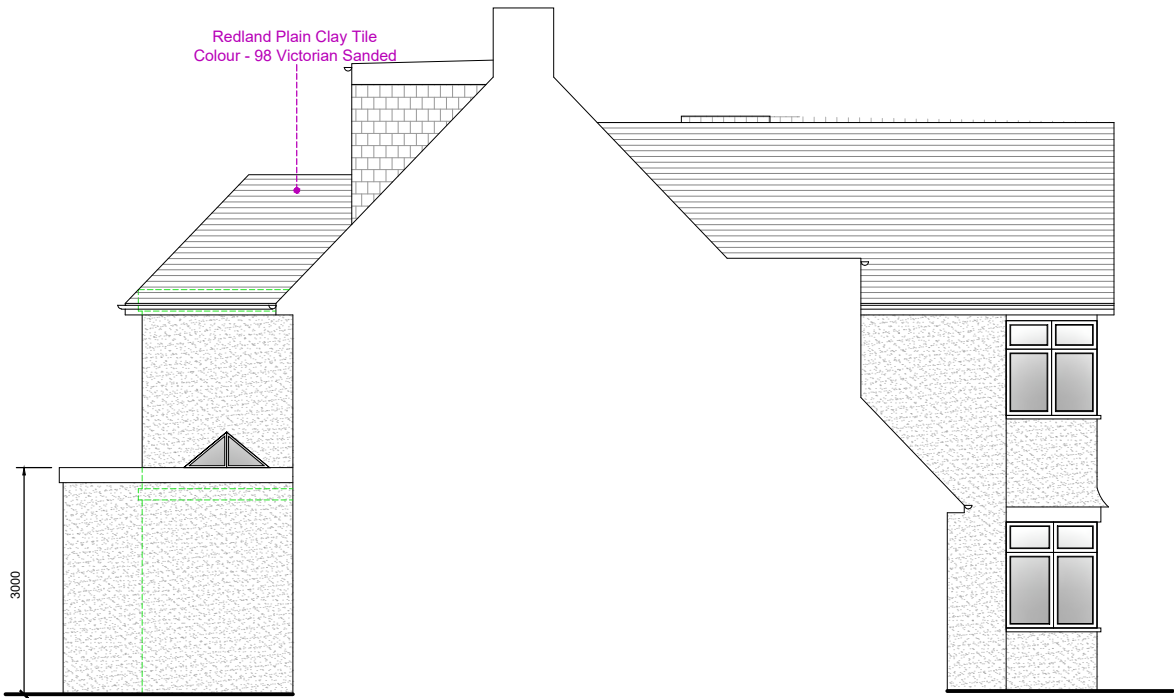

Proposed Side Elevation
Scale 1:100

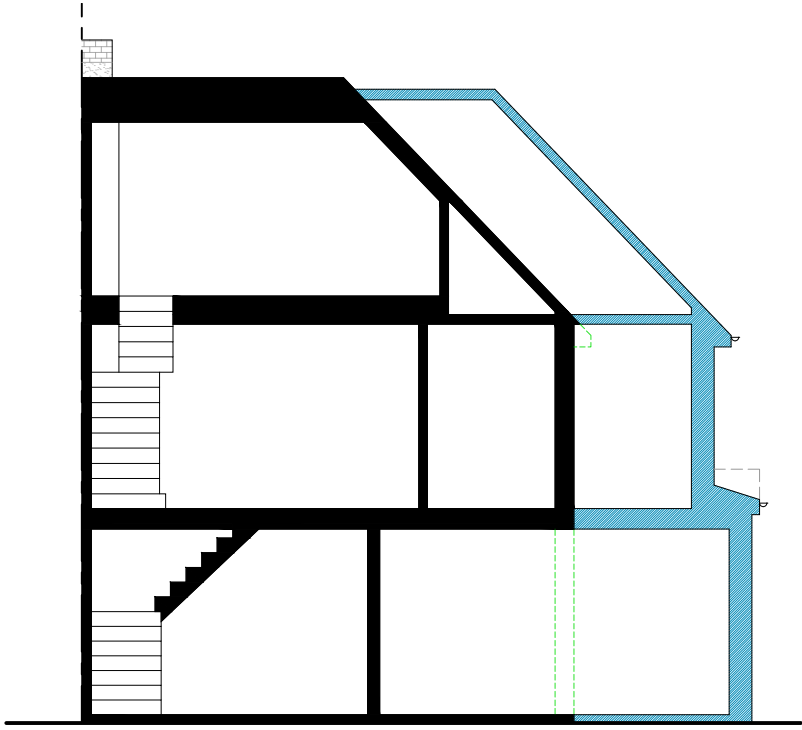


Proposed Front Section
Scale 1:100

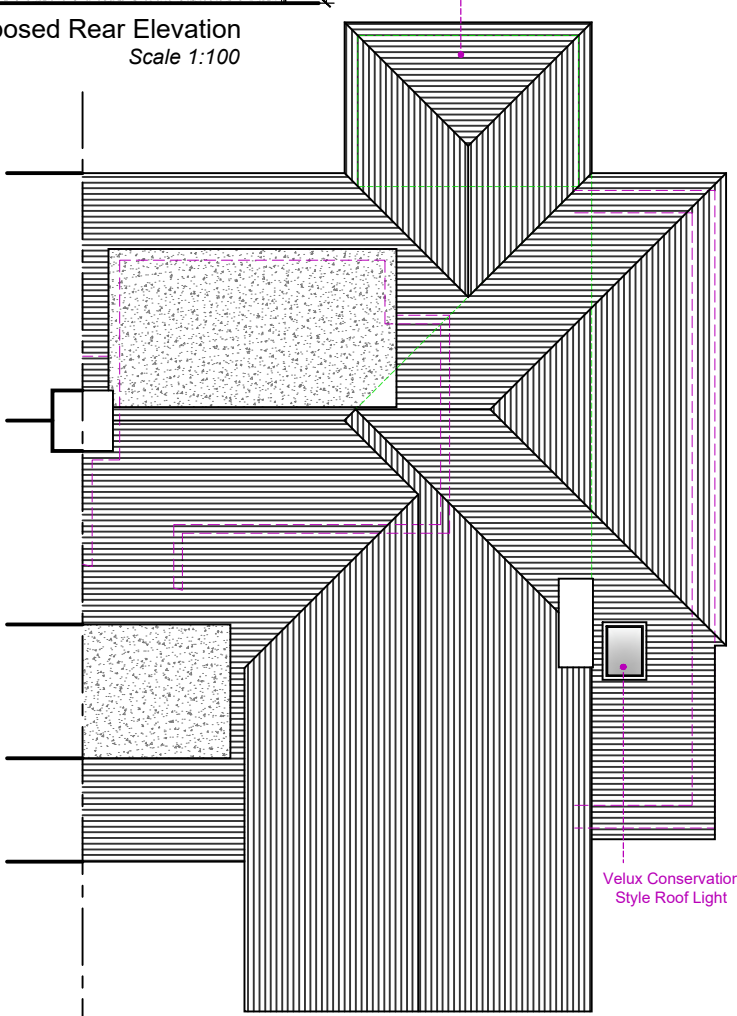

Proposed Roof Plan
Scale 1:100

PARTY WALL ACT 1996
OWNER/S MUST ENSURE ALL
PARTY WALL AGREEMENTS ARE
IN PLACE FOR ANY BUILDINGS
WORKS ARE TO COMMENCE

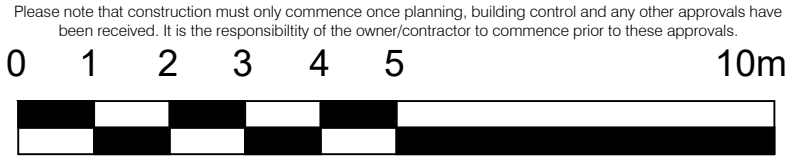

Legend	
Walls Removed	---
New Walls	---
Existing Walls to Remain	---
Roof Structure	---
Sound Separating Walls	---
Boundary	---

IMPORTANT GENERAL NOTE
The specification is to be read in conjunction with the plans/section details, and other associated Structural details as may be provided.
All work is to be carried out to the Local Authority Planning and Building Regulations Approval, and the Codes of Practice and British Standards as necessary.
All dimensions, levels, sizes, positions and locations of particulars as indicated on drawings are to be verified by the appointed Contractor on site prior to engaging in works. Any discrepancies must be reported to the Architect/Surveyor/Engineer or responsible person/s immediately.
The Contractor is responsible for ensuring compliance with the CDM Regulations, and appropriate Health & Safety on site precautions.
The Client/Building Owner must obtain any necessary PARTY WALL AGREEMENTS, prior to engaging in the works on site.

Revision	Date	Description
A	15.07.2020	Front Dormer Removed, Conservation Style Roof Light Added

Paper Size A3		Scale 1:100	Construct 360 Ltd, Trading as: DontMoveExtend ® info@DontMoveExtend.com Tel: 0208 206 0011 Site Address: 3 West Hatch Manor Ruislip HA4 8QY Planning Issue		Proposed Plans & Elevations Drawing Number WHM3-03-1004A
Drawn By NE	Checked By AP	Revision A May-20	Status Planning Issue		

DontMoveExtend.com and the Red Box are Registered Trade Marks Of Construct 360 Ltd

COPYRIGHT © 2020