




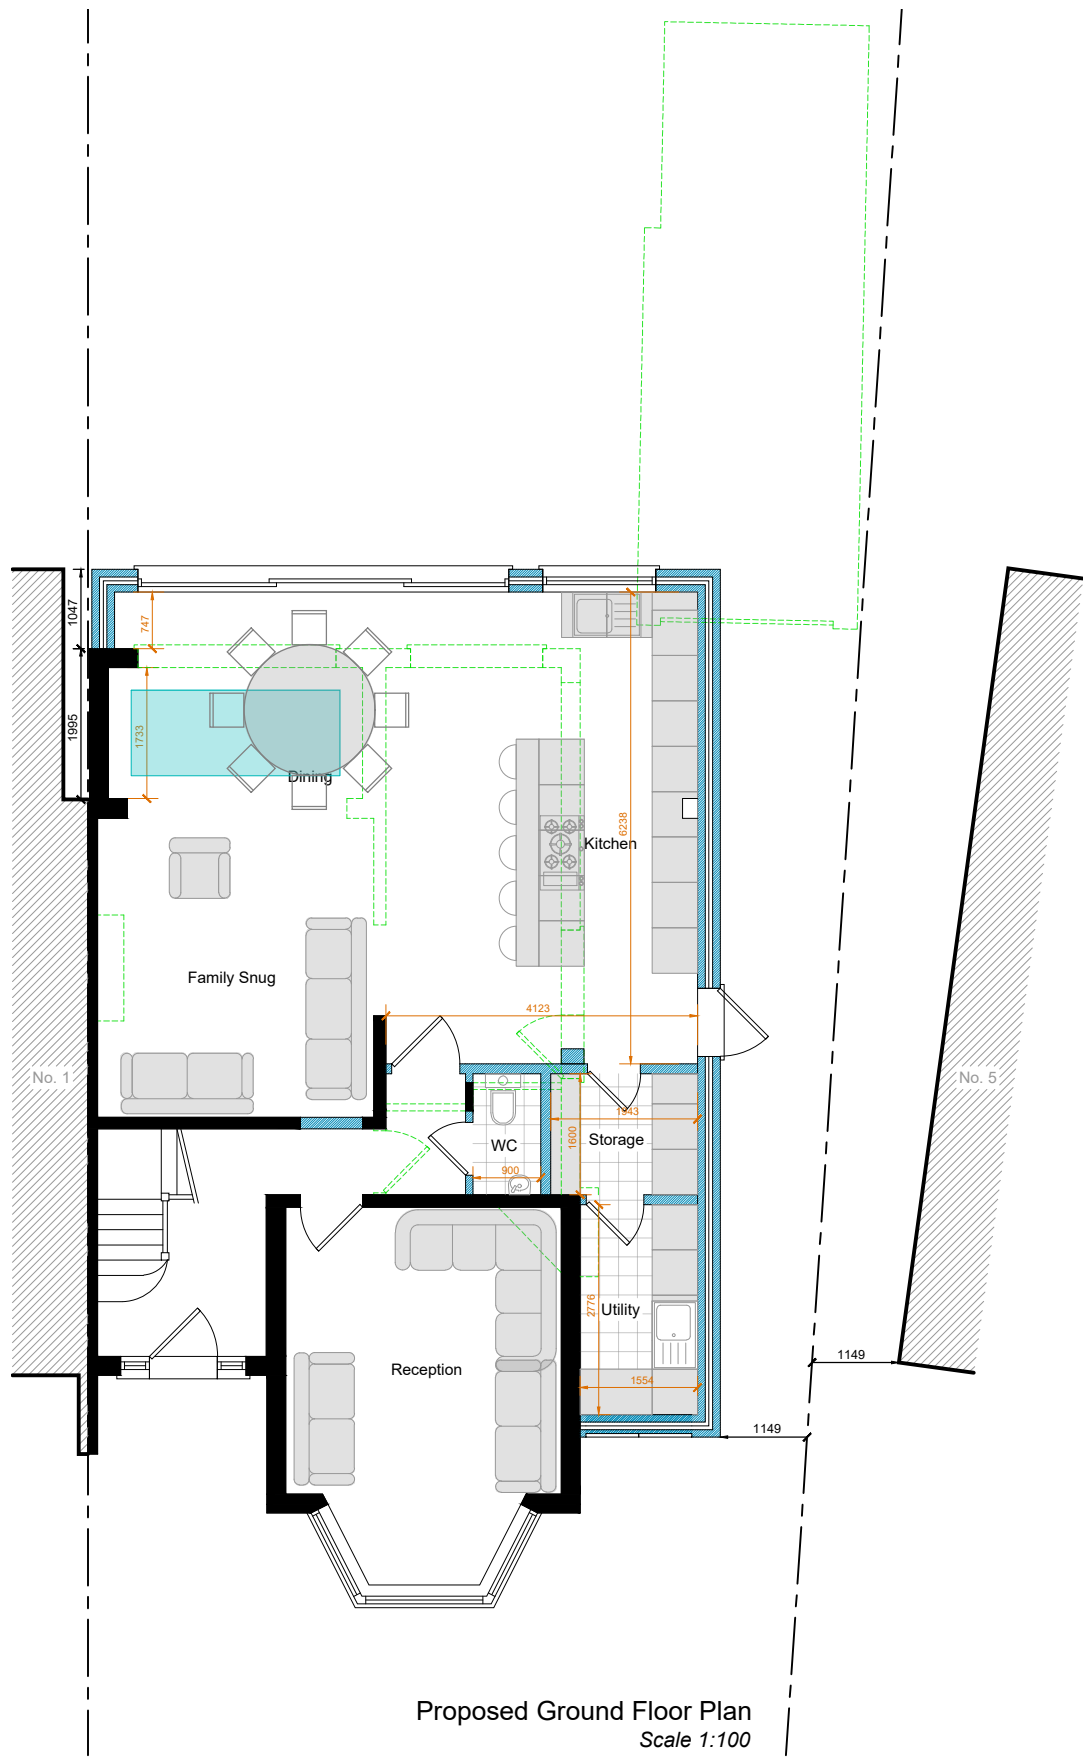

Proposed Ground Floor Plan  
Scale 1:100

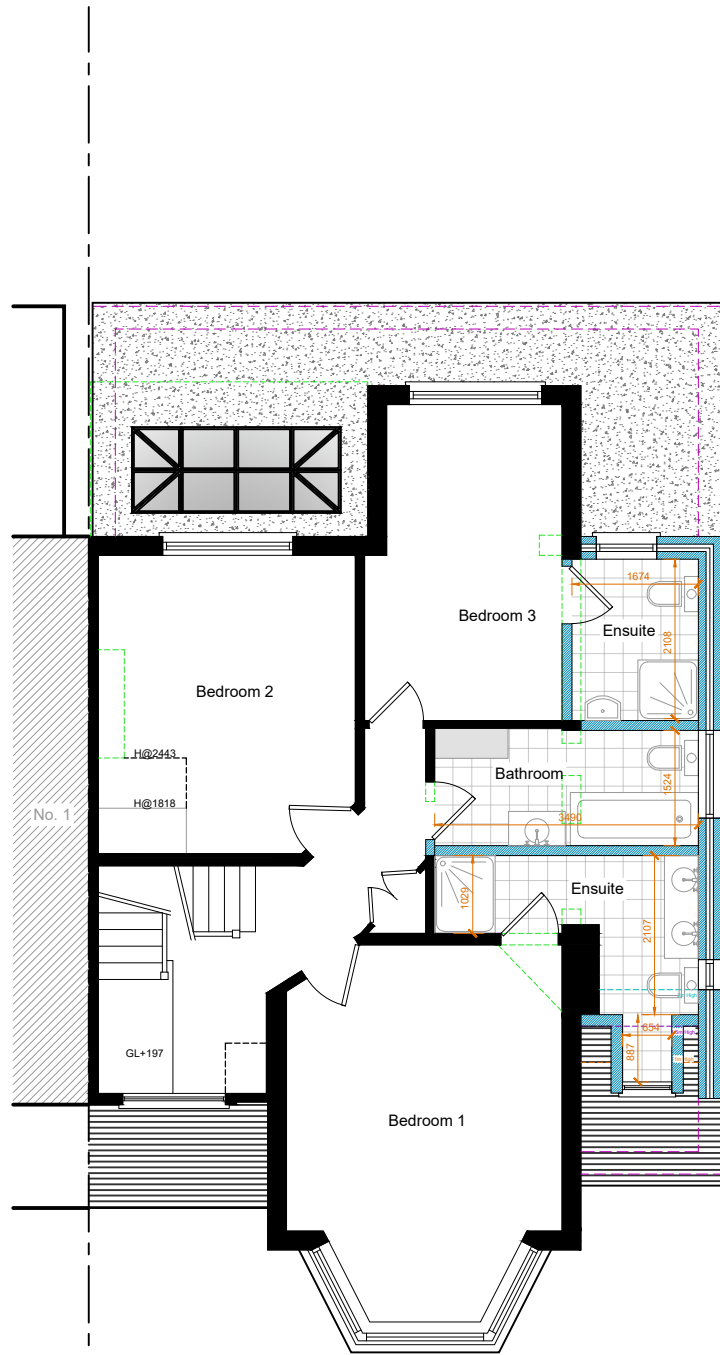


Proposed First Floor Plan  
Scale 1:100

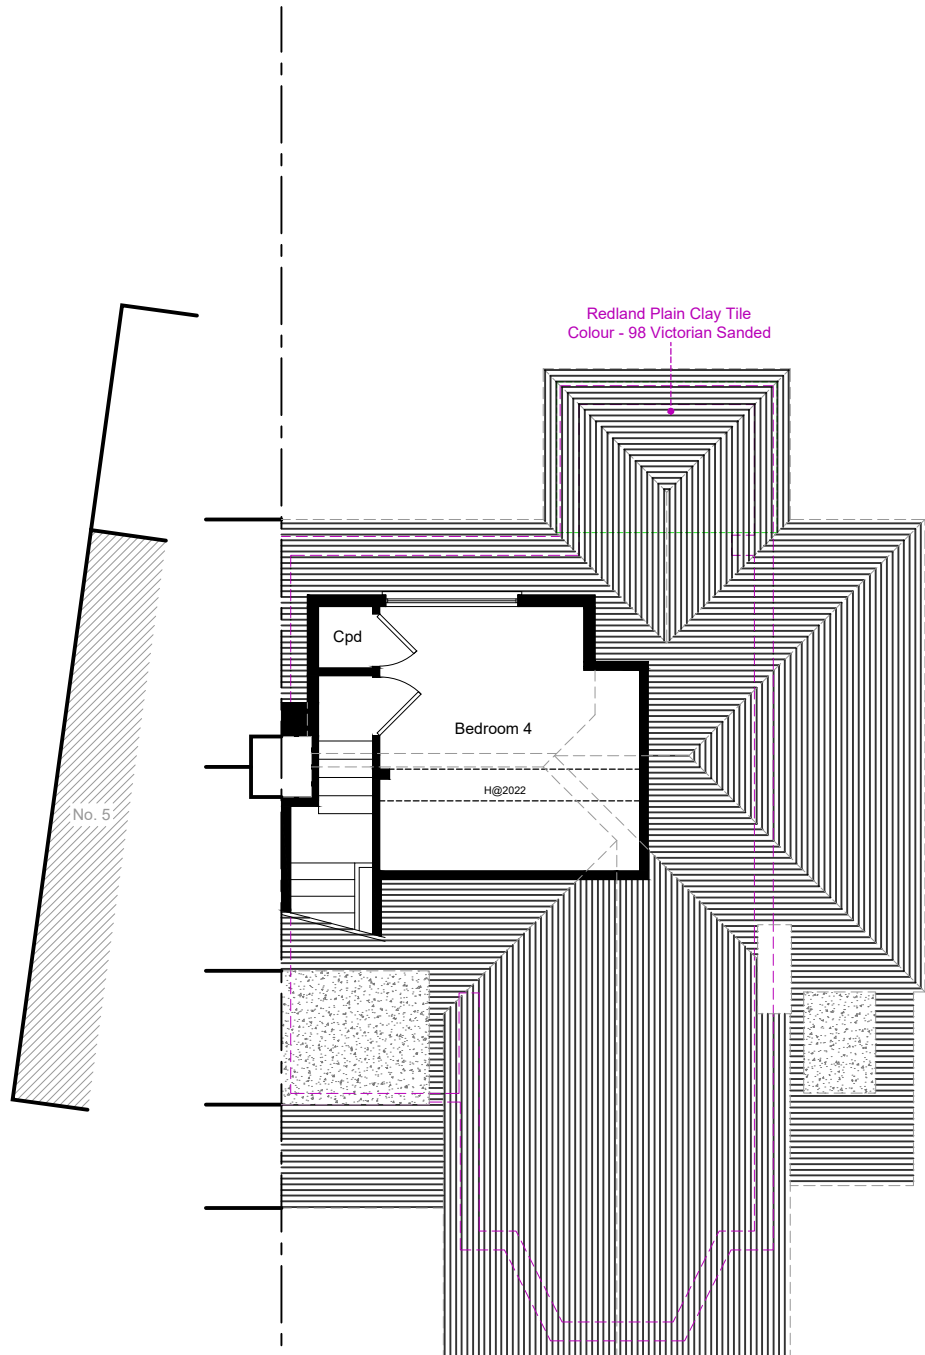

Proposed Loft Floor Plan  
Scale 1:100

**PARTY WALL ACT 1996**  
OWNER/S MUST ENSURE ALL  
PARTY WALL AGREEMENTS ARE  
IN PLACE FOR ANY BUILDINGS  
WORKS ARE TO COMMENCE

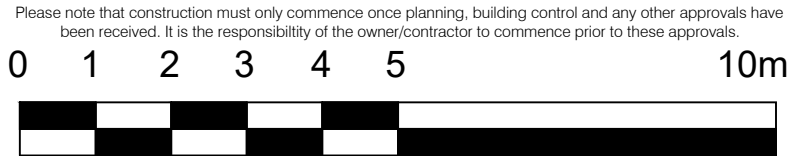

| Legend                   |  |
|--------------------------|--|
| Walls Removed            |  |
| New Walls                |  |
| Existing Walls to Remian |  |
| Roof Structure           |  |
| Sound Seperating Walls   |  |
| Boundary                 |  |

**IMPORTANT GENERAL NOTE**  
The specification is to be read in conjunction with the plans/section details, and other associated Structural details as may be provided.  
All work is to be carried out to the Local Authority Planning and Building Regulations Approval, and the Codes of Practice and British Standards as necessary.  
All dimensions, levels, sizes, positions and locations of particulars as indicated on drawings are to be verified by the appointed Contractor on site prior to engaging in works. Any discrepancies must be reported to the Architect/Surveyor/Engineer or responsible person/s immediately.  
The Contractor is responsible for ensuring compliance with the CDM Regulations, and appropriate Health & Safety on site precautions.  
The Client/Building Owner must obtain any necessary PARTY WALL AGREEMENTS, prior to engaging in the works on site.

| Revision | Date | Description |
|----------|------|-------------|
|          |      |             |
|          |      |             |
Paper Size  
**A3**

|            |       |
|------------|-------|
| Scale      | 1:100 |
| Revision   | 1st   |
| May-20     |       |
| Drawn By   | NE    |
| Checked By | AP    |

|   |  |                                                            |  |
|---|--|------------------------------------------------------------|--|
| Construct 360 Ltd, Trading as:<br><b>DontMoveExtend</b> .com<br>info@DontMoveExtend.com<br>Tel: 0208 206 0011<br>Site Address<br>3 West Hatch Manor<br>Ruislip<br>HA4 8QY<br>Status<br>Planning Issue |  | Proposed<br>Plans<br>Drawing Number<br><b>WHM3-03-1003</b> |  |
|---|--|------------------------------------------------------------|--|

DontMoveExtend.com and the Red Box are Registered Trade Marks Of Construct 360 Ltd

COPYRIGHT © 2020