

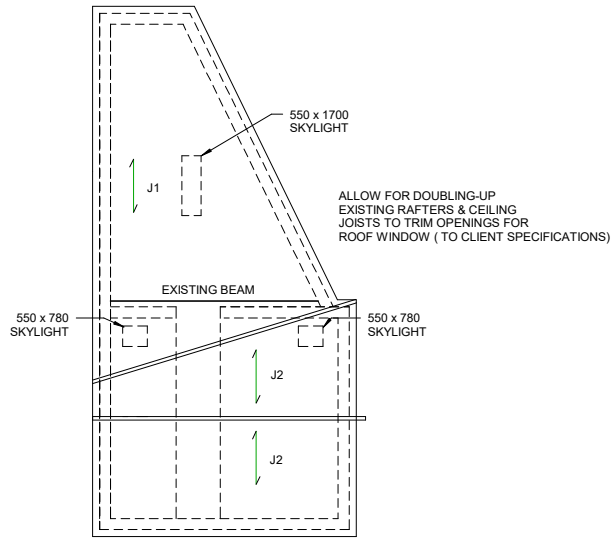


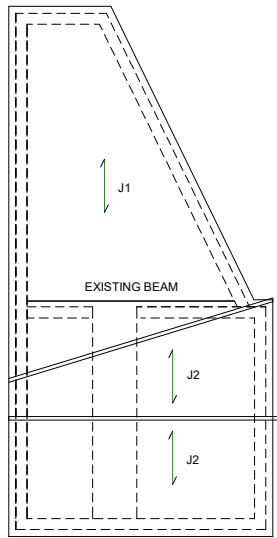

J1 DENOTES SPAN 175x50 FLAT ROOF at 450mm CENTRE
J2 DENOTES SPAN 175x50 PITCH ROOF at 450mm CENTRE

 

Planning Notes:

1. Unless otherwise specifically stated, all facing building materials to be used shall be selected to closely match the existing materials.
2. New windows and door shall be closest match the existing materials.
3. All materials and methods of work to comply with all relevant British Standards ensure that all materials used are fit for the purpose.
4. Interlinked smoke alarm/ Heat detectors wired to a separately fused mains circuit on all levels.



JCENG SOLUTIONS

JCENG SOLUTIONS@GMAIL.COM

07411 070 270

CLIENT S.S VARAITCH		
ADDRESS 362 High Street Harlington Hayes Hillingdon UB3-5LF		
TITLE EXISTING & PROPOSED ROOF PLAN		
DRAWING No. UB3-101	Drawn by JC	
SCALE 1 : 100 @A3	SHEET NO. A104	REV No A