



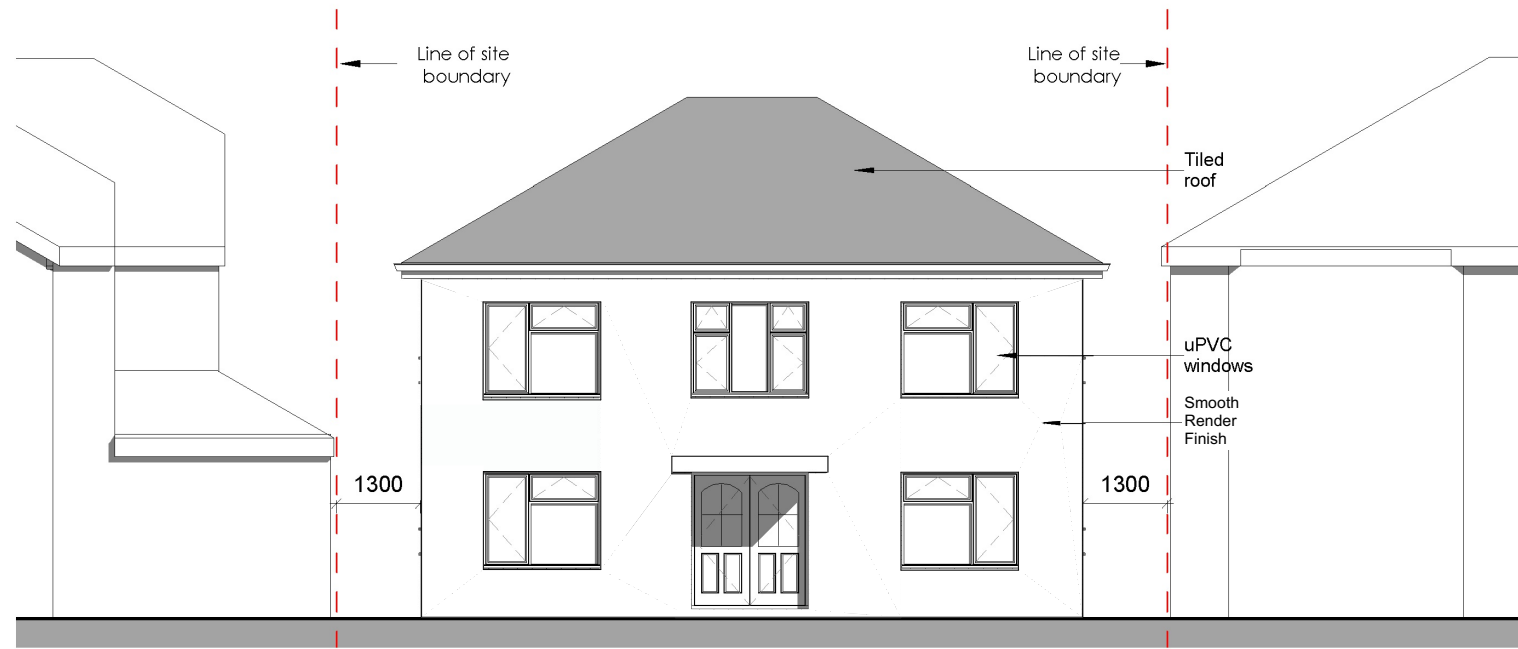


1 Proposed Front Elevation
A-302 1 : 100

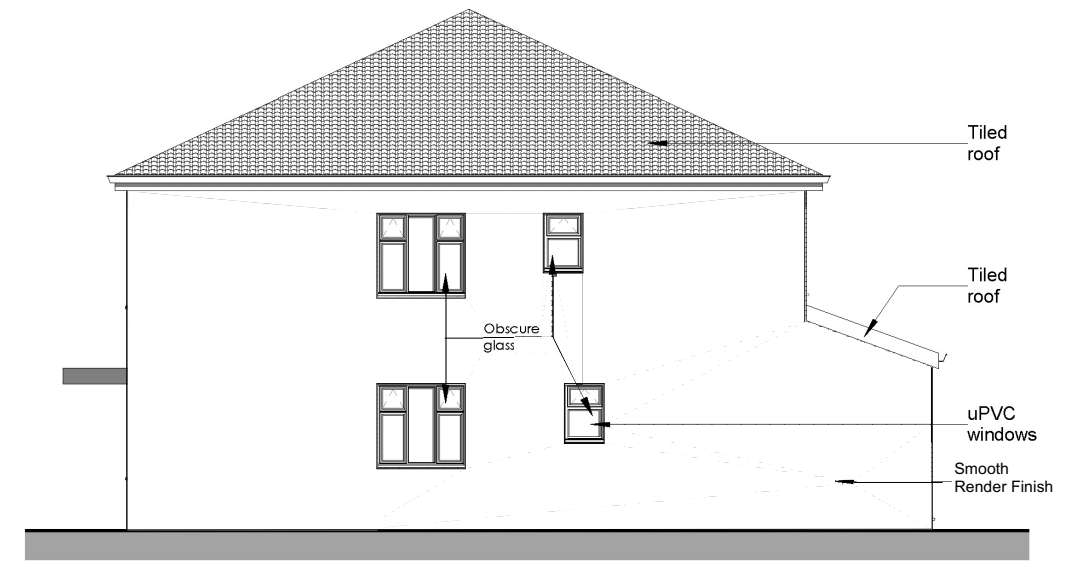


3 Proposed Side Elevation (H.No.14)
A-302 1 : 100



2 Proposed Rear Elevation
A-302 1 : 100

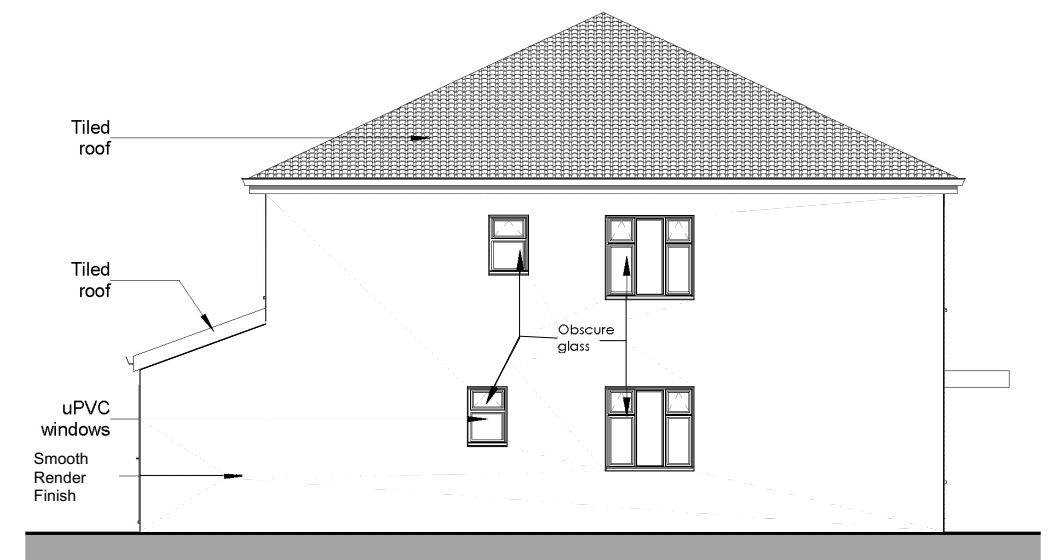

4 Proposed Side Elevation (H.No. 16)
A-302 1 : 100

 

Rev. No.	Description	Date			
			• Project:	Demolition of existing bungalow, proposed two storeyed dwelling and conversion into multiple flats	
			• Address:	14A, Bourne Avenue, Ruislip, HA4 6TZ	
			• Client:	Mr Farid mally	
			• Title:	Proposed Elevations	
			• Project No:	16P0511 - 010	• Drg No: A-302 • Rev:
			• Scale:	1 : 100 @A3	• Date: July 2017