




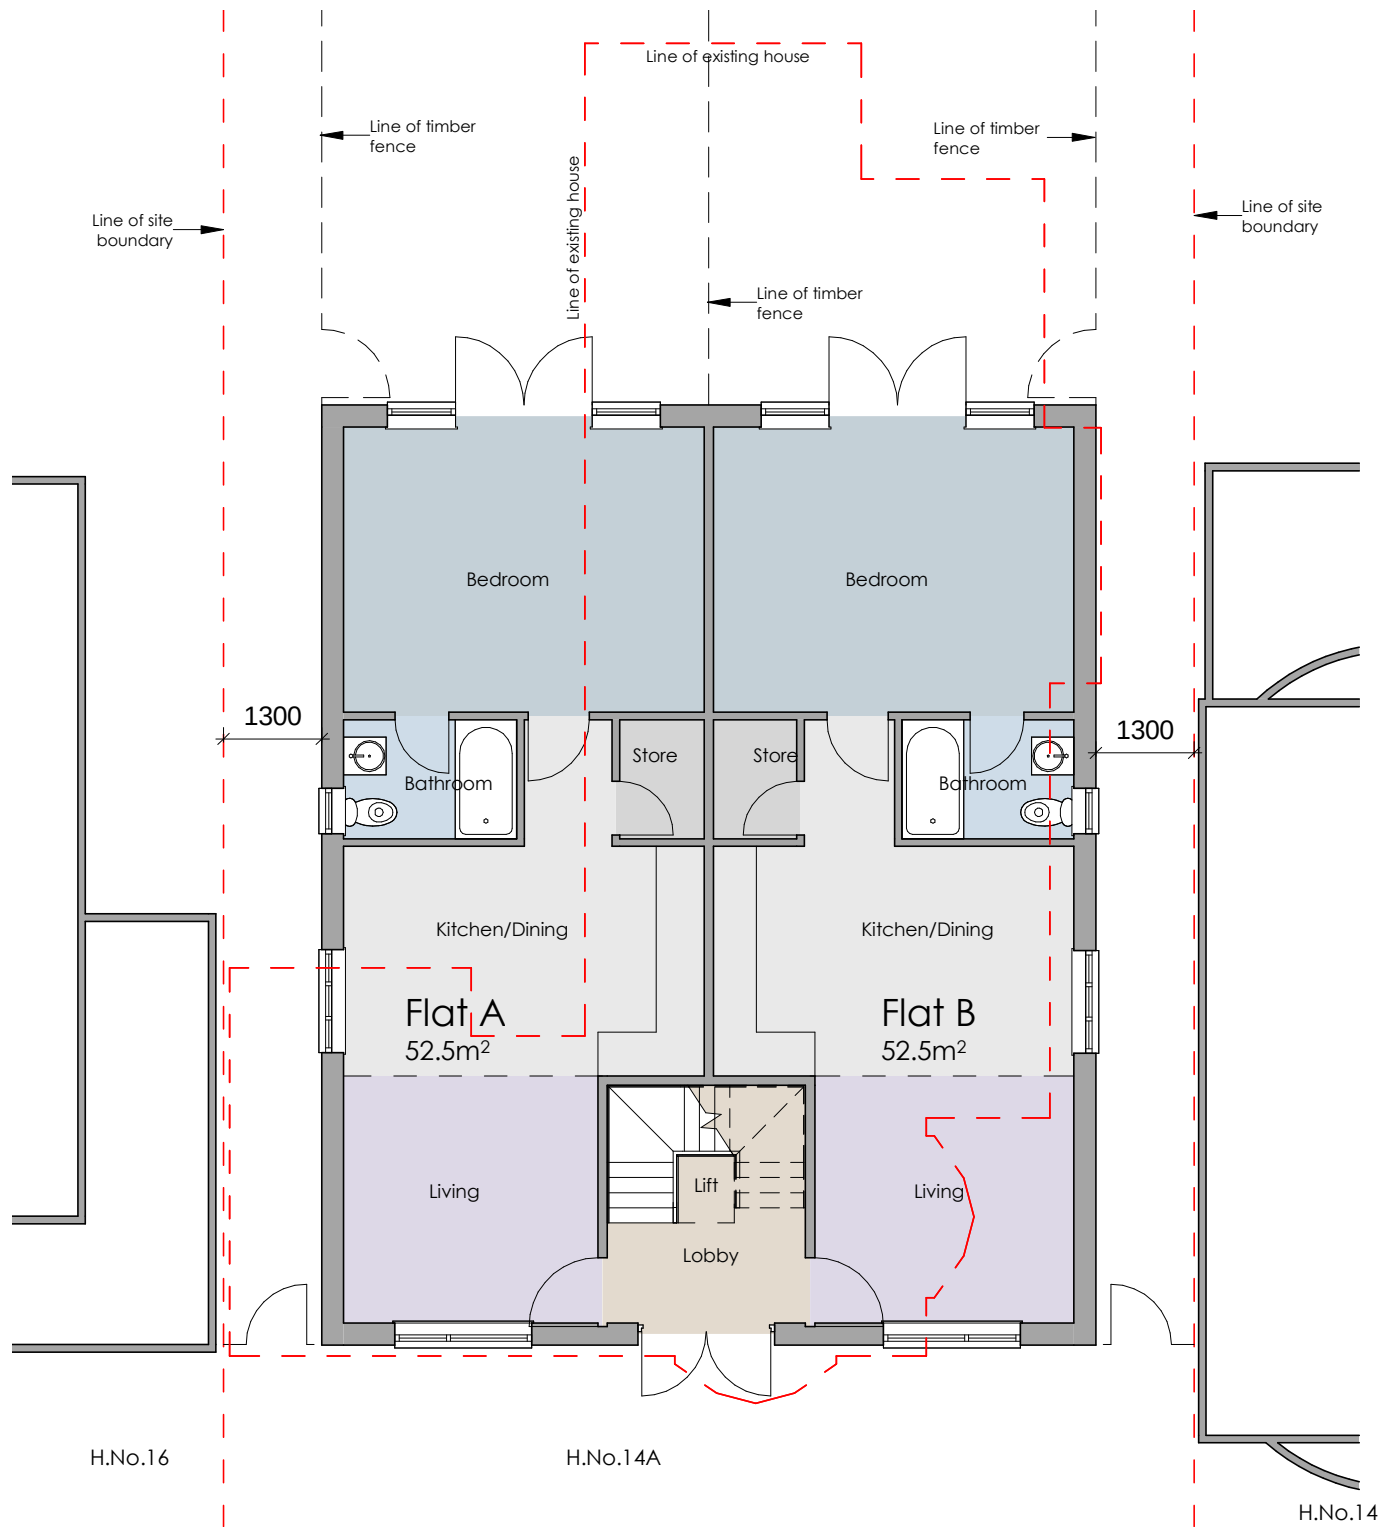

1 Proposed Ground Floor
A-301 1 : 100

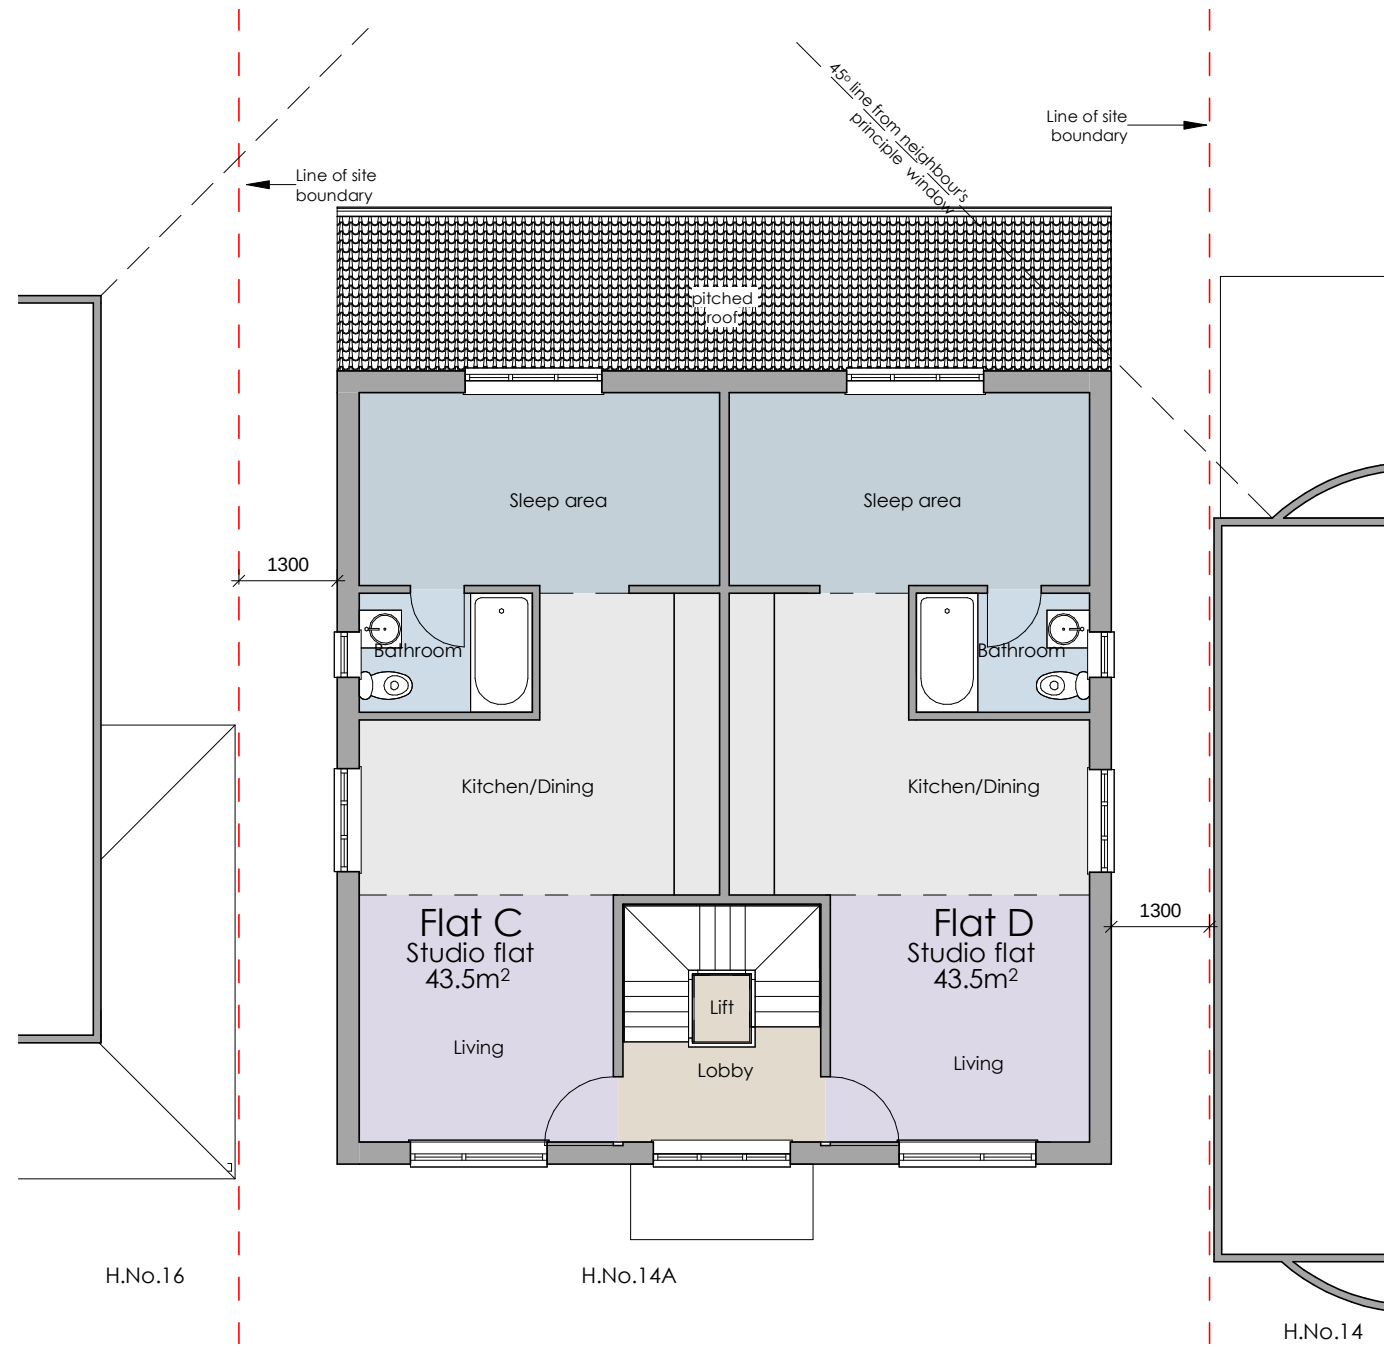

2 Proposed First Floor Plan
A-301 1 : 100

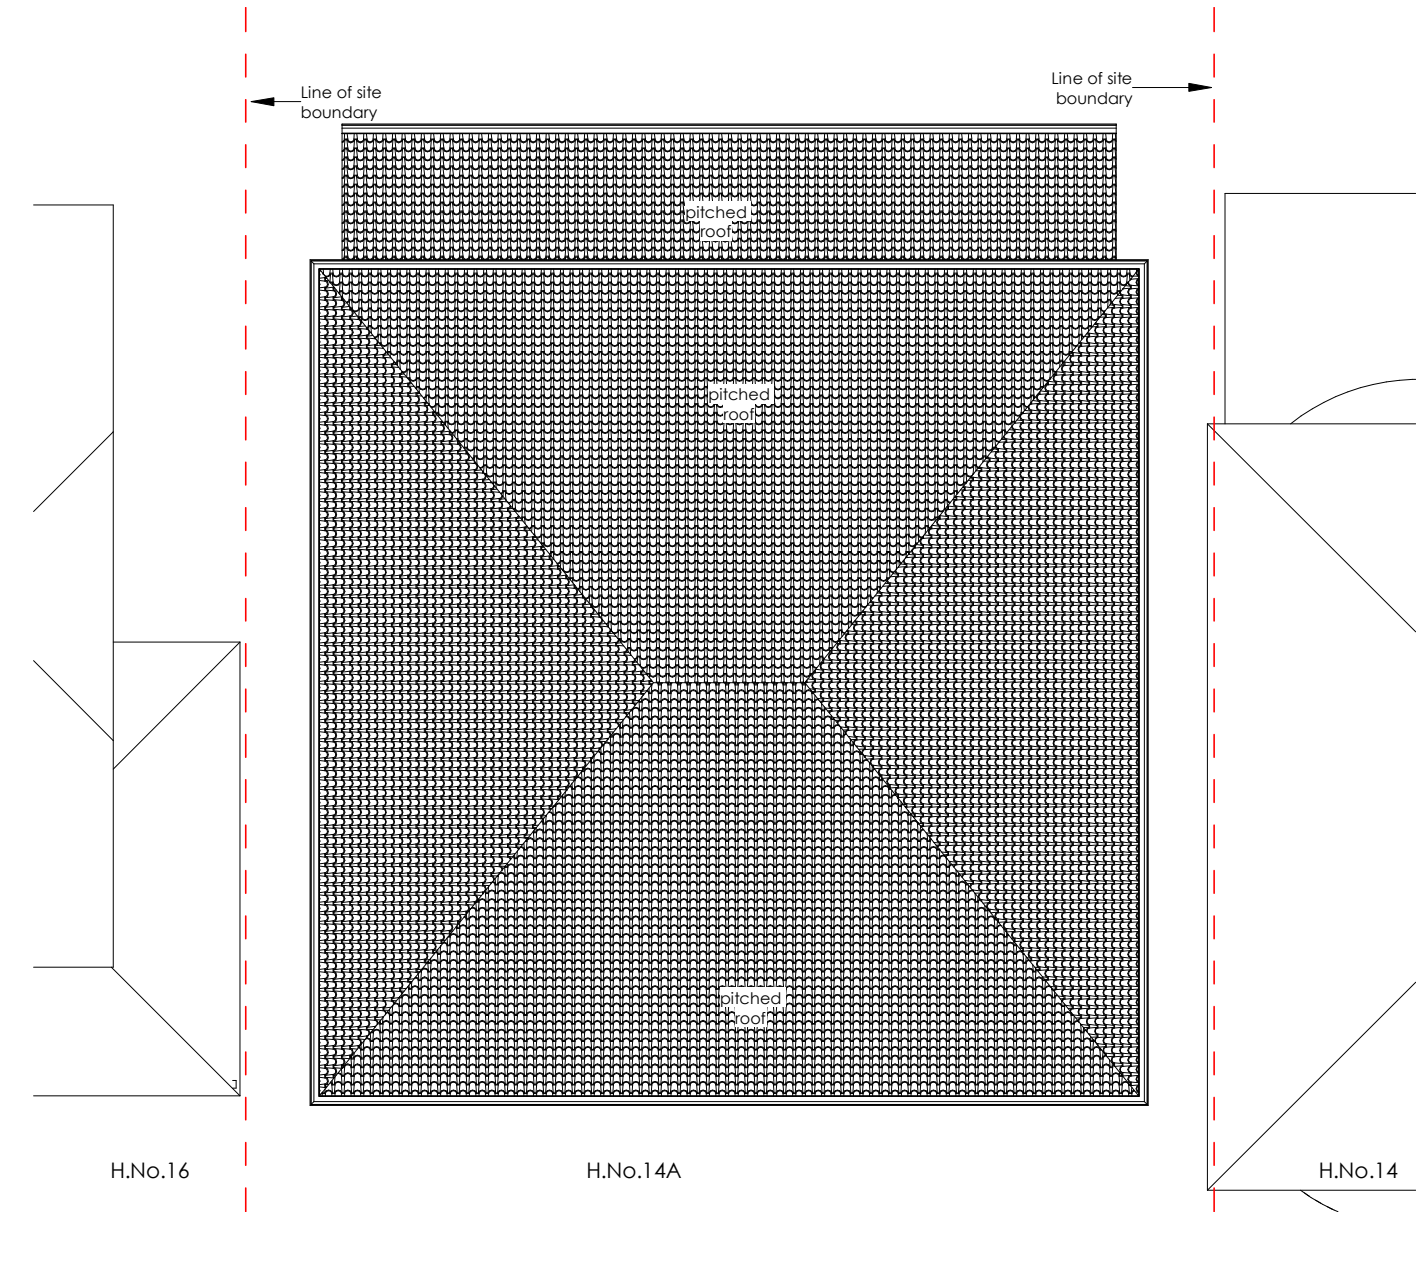

3 Proposed Roof Plan
A-301 1 : 100

Flats A & B (1b 2p):
London Plan: 50m² + 2m²
Flat A: 52.5 m²
Flat B: 52.5 m²

Flats C & D (1b 1p):
London Plan: 39m² + 1m²
Flat C: 43.5 m²
Flat D: 43.5 m²

Total Occupancy: 6 Persons

Rev. No.	Description	Date			
A	Neighbouring properties number corrected	12/10/17			
			● Project:	Demolition of existing bungalow, proposed two storeyed dwelling and conversion into multiple flats	
			● Address:	14A, Bourne Avenue, Ruislip, HA4 6TZ	
			● Client:	Mr Farid malty	
			● Title:	Proposed Plans	
			● Project No:	16P0511 - 010	● Drg No: A-301 ● Rev: A
			● Scale:	1 : 100 @A2	● Date: July 2017