

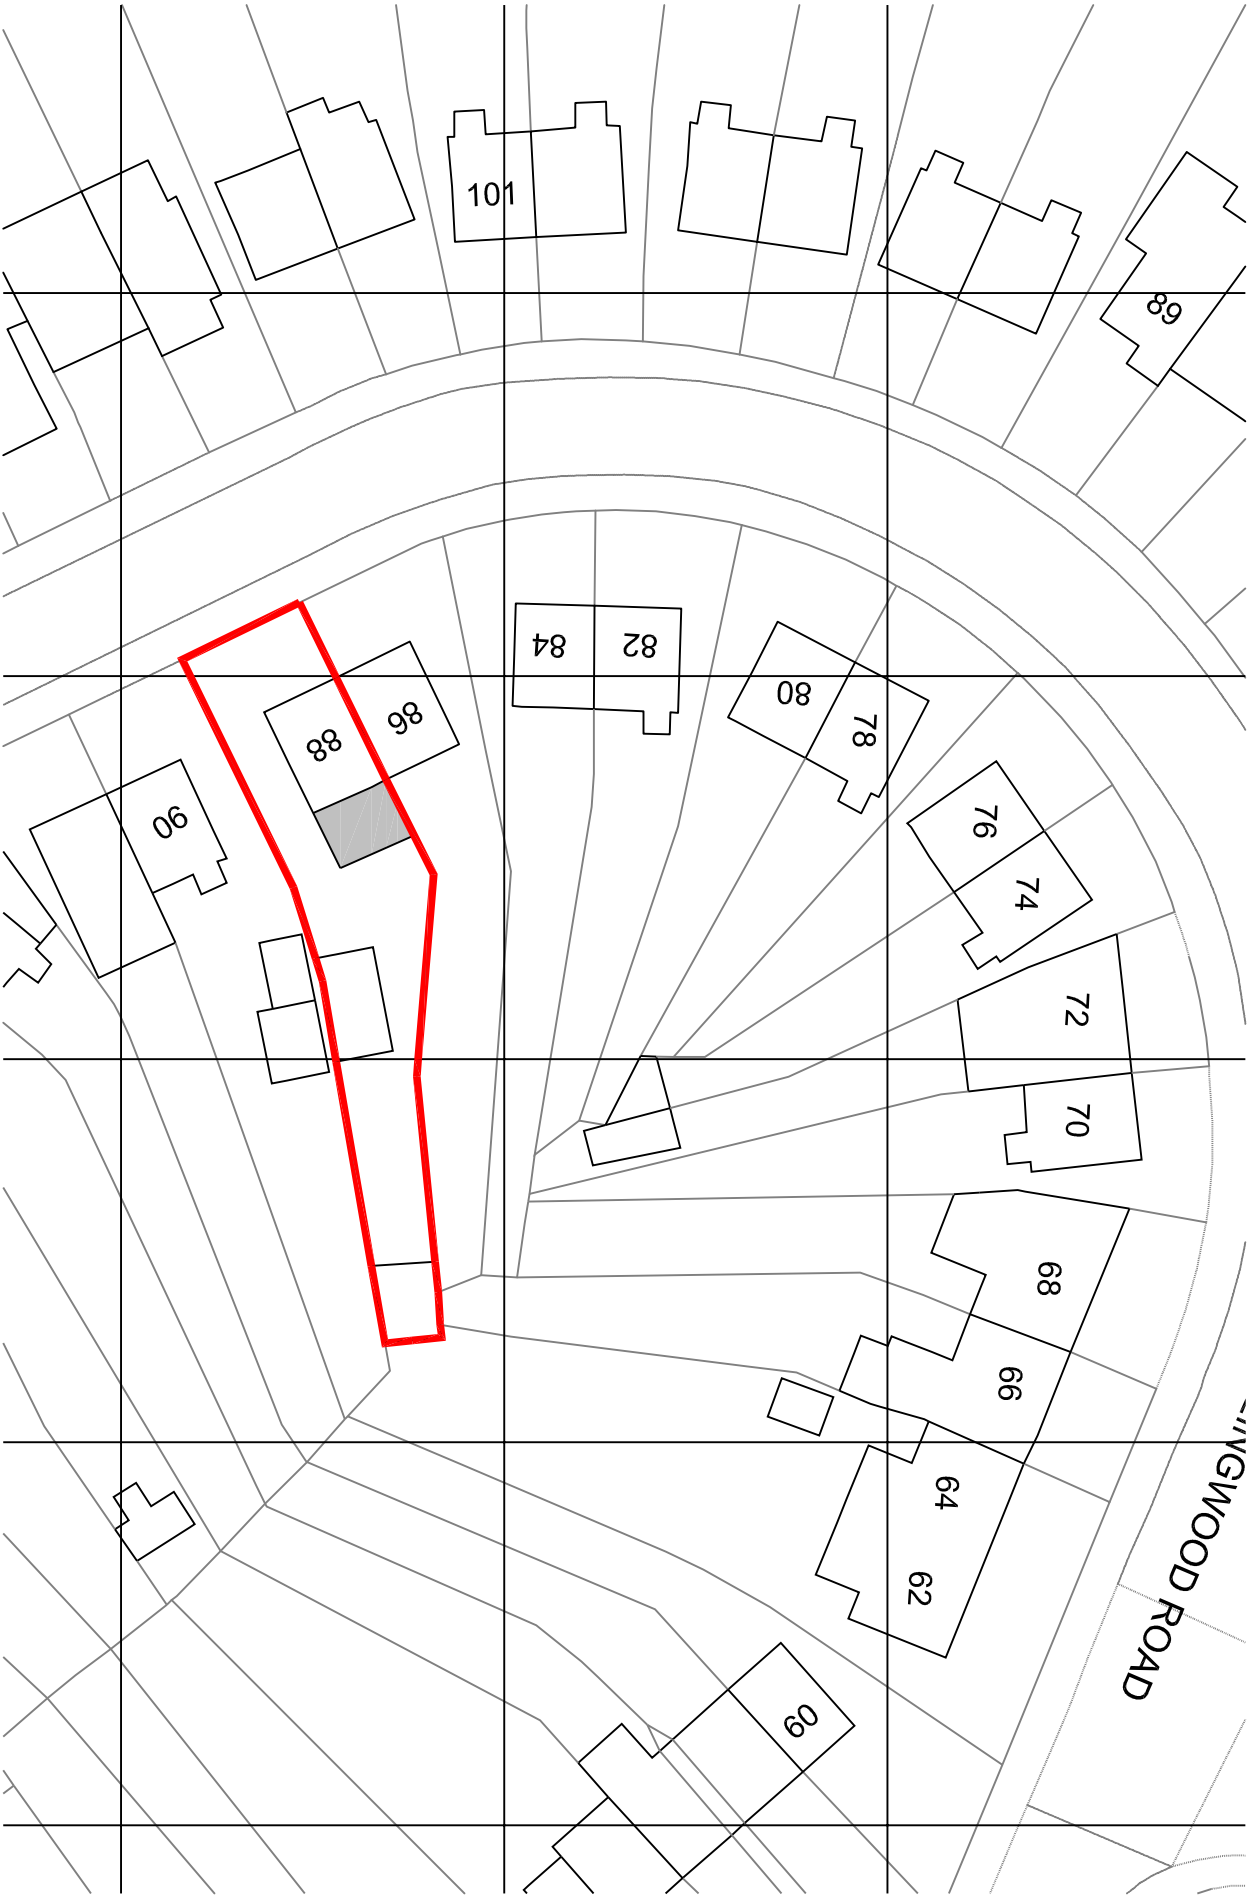


SITE PLAN SCALE 1:500

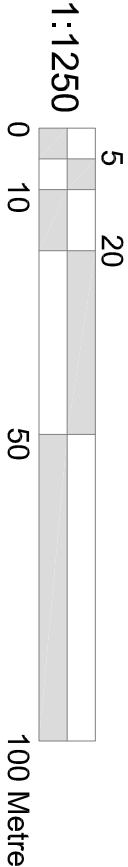

LOCATION PLAN SCALE 1:1250

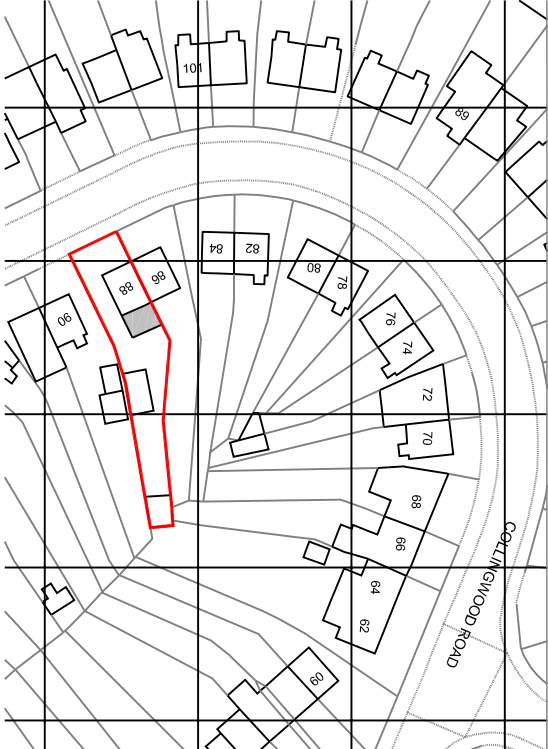

CRAFTED SPACES
ARCHITECTURE + URBANISM
DESIGNING WITH SOCIAL, ECONOMIC, & ENVIRONMENTAL SUSTAINABILITY
(M) 07973988297

Applicant:
MR HARPREET SINGH

Job Title:
88 COLLINGWOOD ROAD, UXBRIDGE, UB8 3EN

Drawing Title:
BLOCK AND LOCATION PLAN

Scale:	Drawing No.	Print Size	Revision
AS SHOWN Date: 12/04/2020	PA4-2010-00	A3	

Drawing Status
FOR PLANNING APPROVAL