




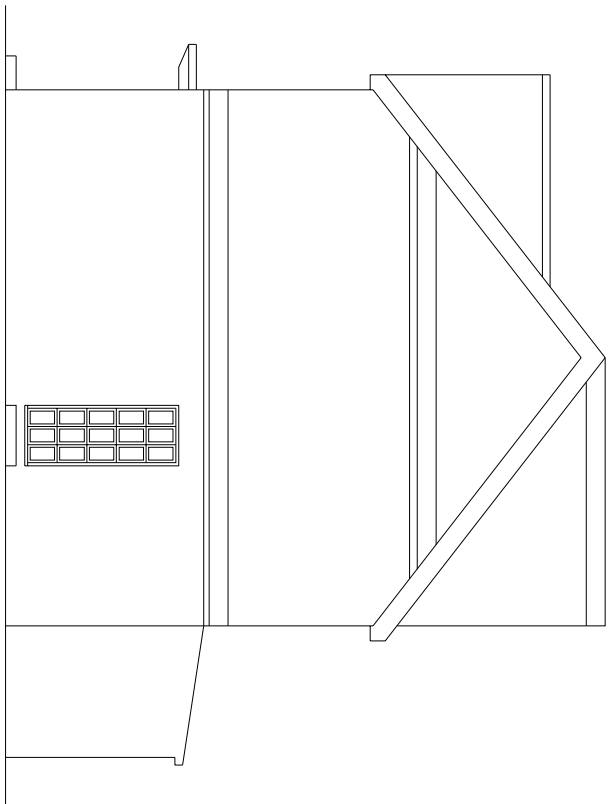


EXISTING SIDE ELEVATION

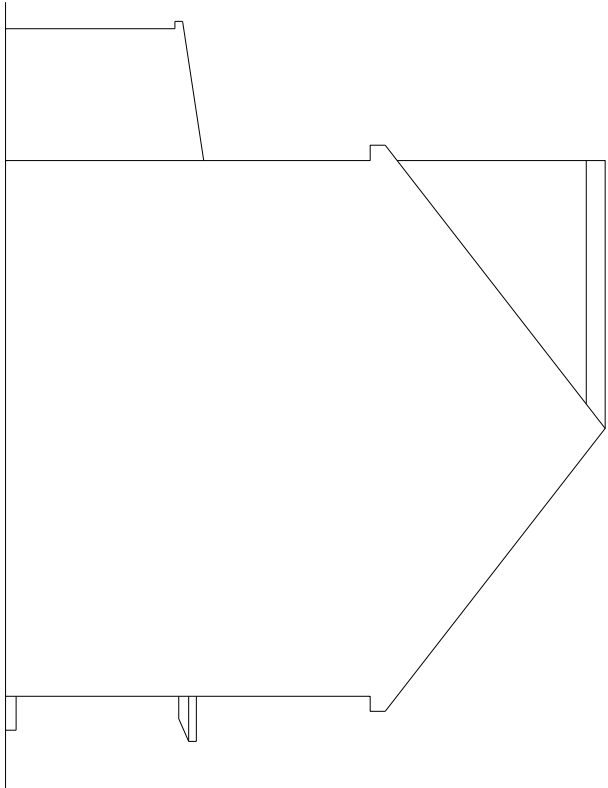


EXISTING ANOTHER SIDE ELEVATION

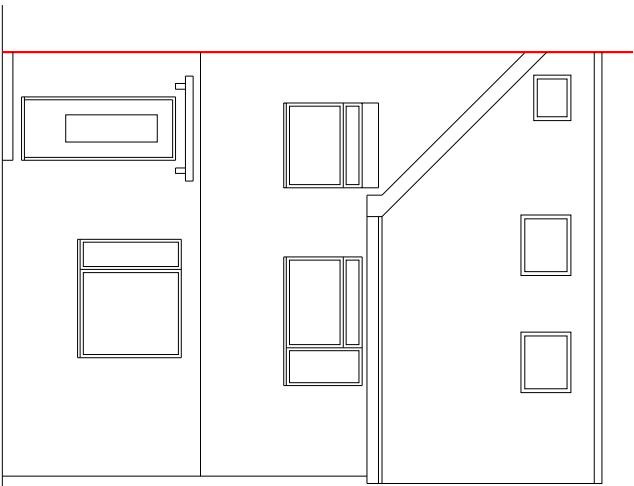

EXISTING FRONT ELEVATION

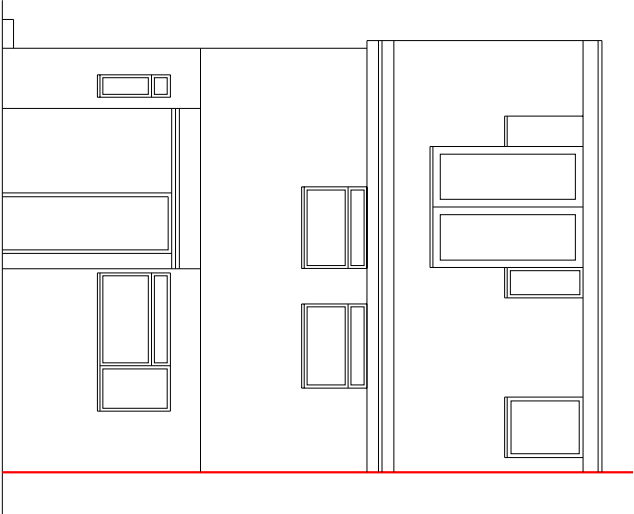

EXISTING REAR ELEVATION

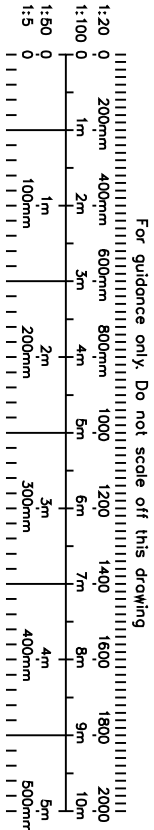



CRAFTED SPACES

ARCHITECTURE + URBANISUM

DESIGNING WITH SOCIAL ECONOMIC & ENVIRONMENTAL SUSTAINABILITY

(+91) 97973988297

Applicant:  
MR HARPREET SINGH

Job Title:  
88 COLLINGWOOD ROAD, UXBRIDGE, UB8 3EN

Drawing Title:  
EXISTING ELEVATIONS

|                  |             |            |          |
|------------------|-------------|------------|----------|
| Scale: 1:100     | Drawing No. | Print Size | Revision |
| Date: 12/04/2020 | PA4-2010-05 | A3         |          |

Drawing Status  
FOR PLANNING APPROVAL