



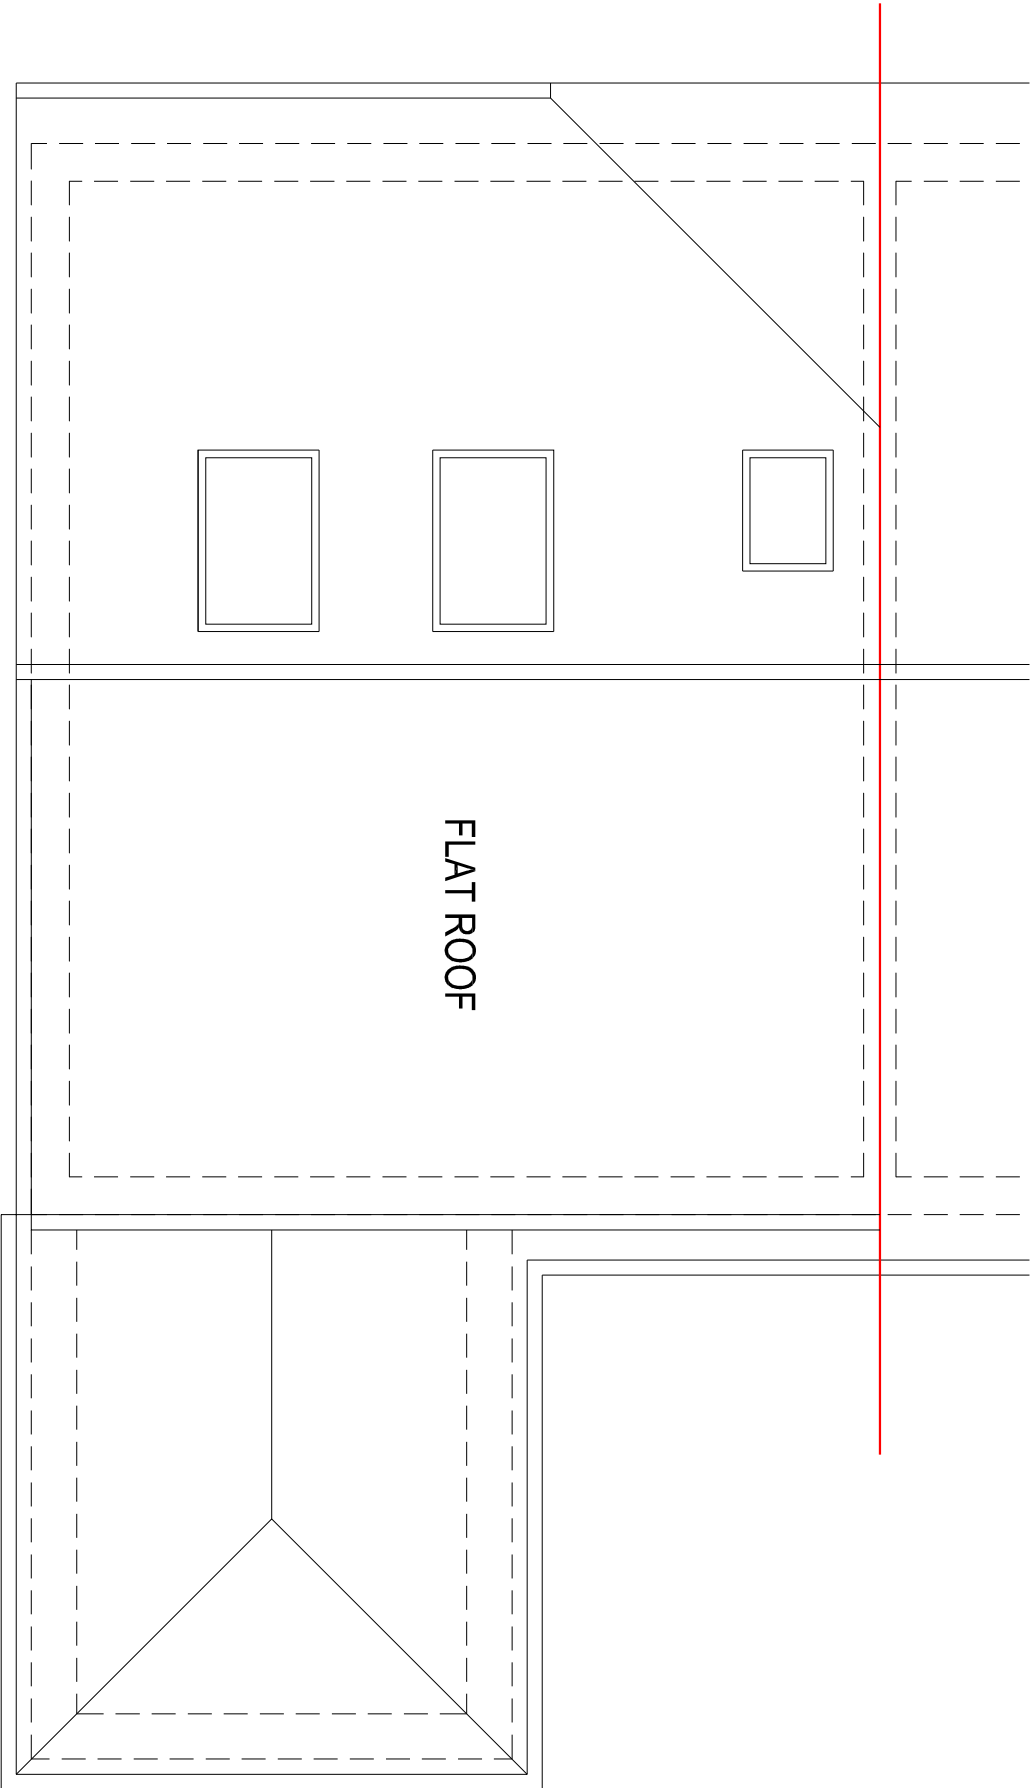

PROPOSED ROOF PLAN

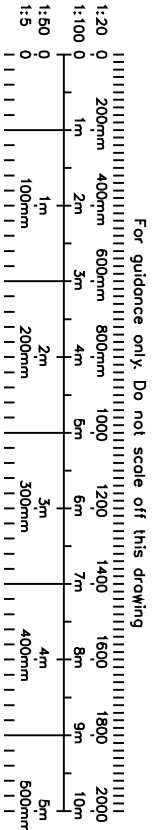



CRAFTED SPACES

ARCHITECTURE + URBANISM

DESIGNING WITH SOCIAL ECONOMIC & ENVIRONMENTAL SUSTAINABILITY

(M) 07973988297

Applicant:
MR HARPREET SINGH

Job Title:
88 COLLINGWOOD ROAD, UXBRIDGE, UB8 3EN

Drawing Title:
PROPOSED ROOF PLAN

Scale: 1:50	Drawing No.	Print Size	Revision
Date: 12/04/2020	PA4-2010-09	A3	

Drawing Status
FOR PLANNING APPROVAL