


PROPOSED ROOF LIGHTS WOULD NOT PROTRUDE MORE THAN 150MM BEYOND THE PLANE OF THE SLOPE OF THE ORIGINAL ROOF WHEN MEASURED FROM THE PERPENDICULAR WITH THE EXTERNAL SURFACE OF THE ORIGINAL ROOF


PROPOSED MATERIALS USED IN ANY EXTERIOR WORK WOULD BE OF A SIMILAR APPEARANCE TO THOSE USED IN THE CONSTRUCTION OF THE EXTERIOR OF THE EXISTING DWELLINGHOUSE

PROPOSED WINDOW TO FLANK ELEVATION TO BE OBSCURED GLAZED AND NON OPENALBE BELOW 1700MM FROM FINISH FLOOR LEVEL

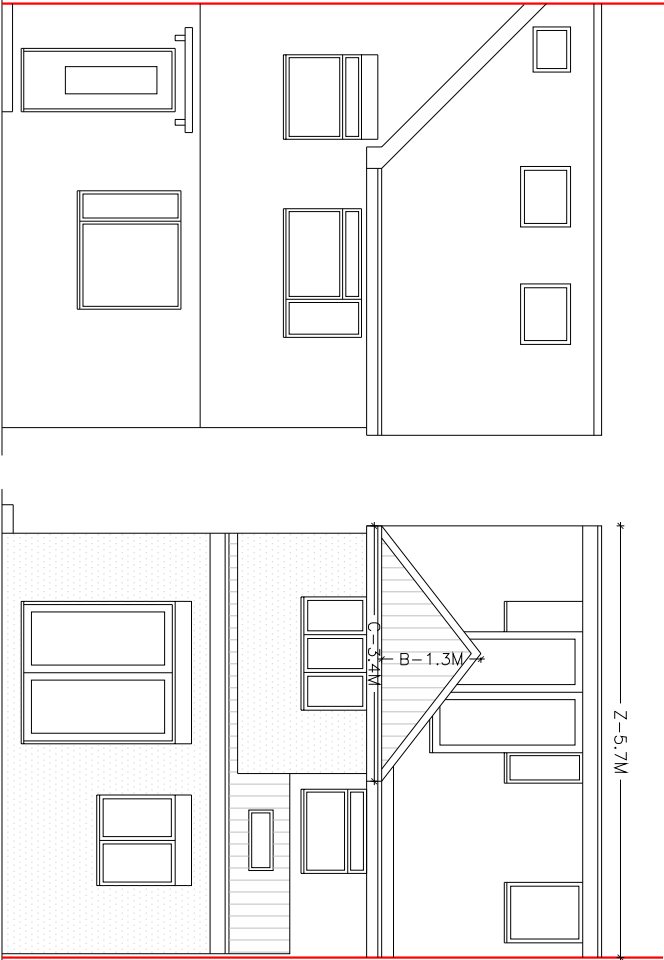


PROPOSED FRONT ELEVATION

PROPOSED REAR ELEVATION

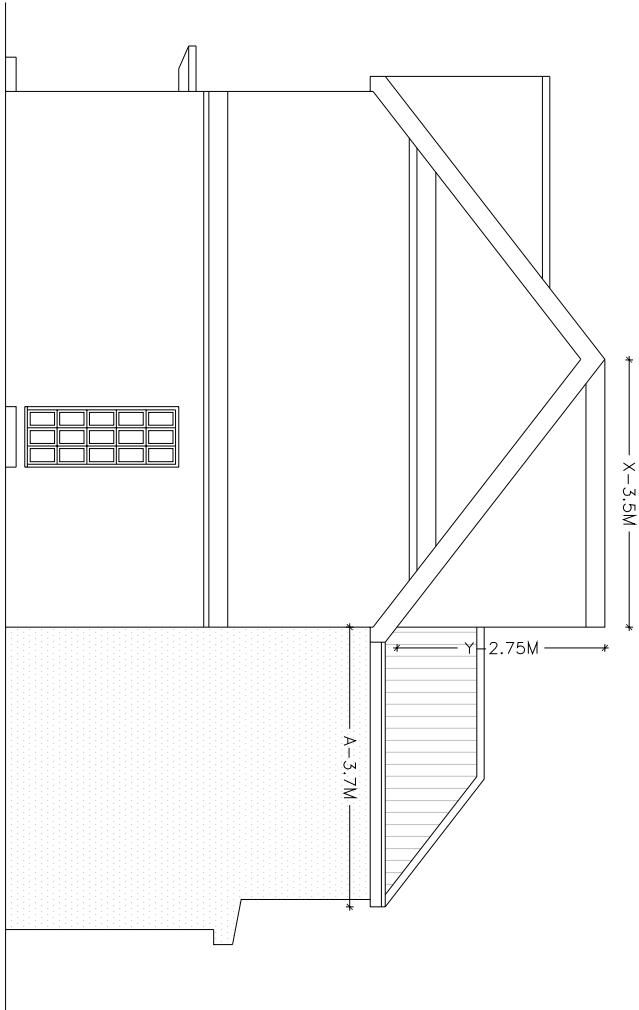

PROPOSED SIDE ELEVATION

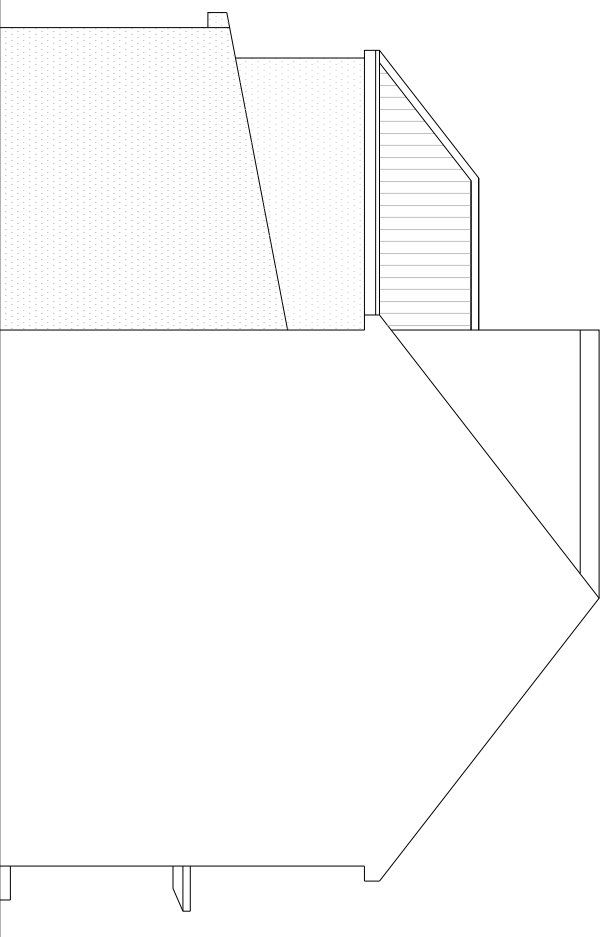

PROPOSED ANOTHER SIDE ELEVATION

EXISTING DORMER - $\frac{1}{2} \times X \times Y \times Z$

= $\frac{1}{2} \times 3.50 \times 2.75 \times 5.70$

= 27.43 SQ.MT


PROPOSED REAR ROOF - $\frac{1}{2} \times A \times B \times C$

= $\frac{1}{2} \times 3.70 \times 1.3 \times 3.4$

= 8.18 SQ.MT

TOTAL = 27.43 SQ.MT + 8.18 SQ.MT

= 35.61 SQ.MT

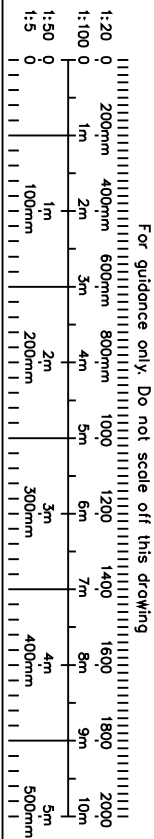

 CRAFTED SPACES ARCHITECTURE + URBANISM DESIGNING WITH SOCIAL, ECONOMIC & ENVIRONMENTAL SUSTAINABILITY (M) 07973888297			
Applicant: MR HARPREET SINGH			
Job Title: 88 COLLINGWOOD ROAD, UXBRIDGE, UB8 3EN			
Drawing Title: PROPOSED ELEVATIONS			
Scale: 1:100 Date: 12/04/2020	Drawing No. PA4-2010-10	Print Size A3	Revision
Drawing Status FOR PLANNING APPROVAL			