




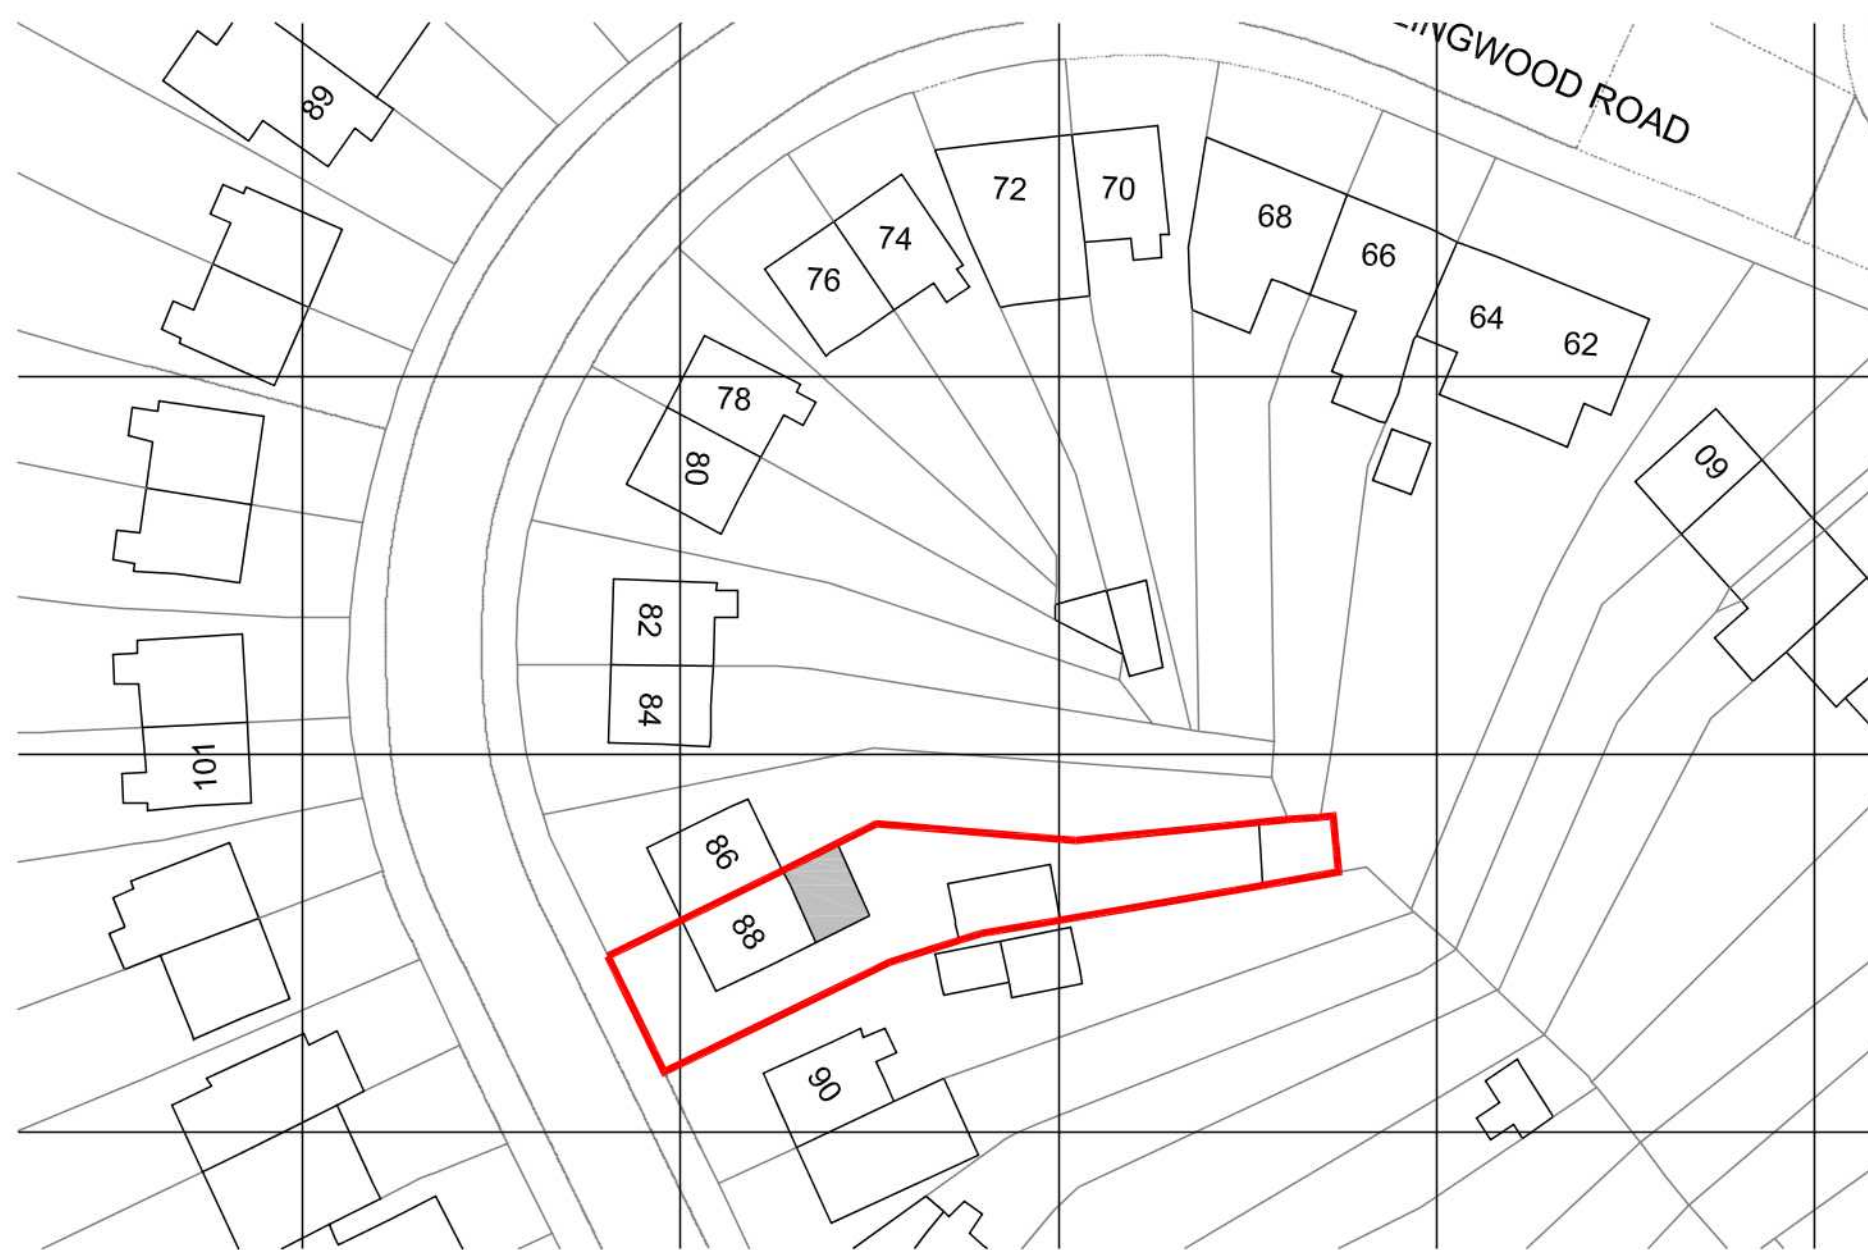

SITE PLAN SCALE 1:500

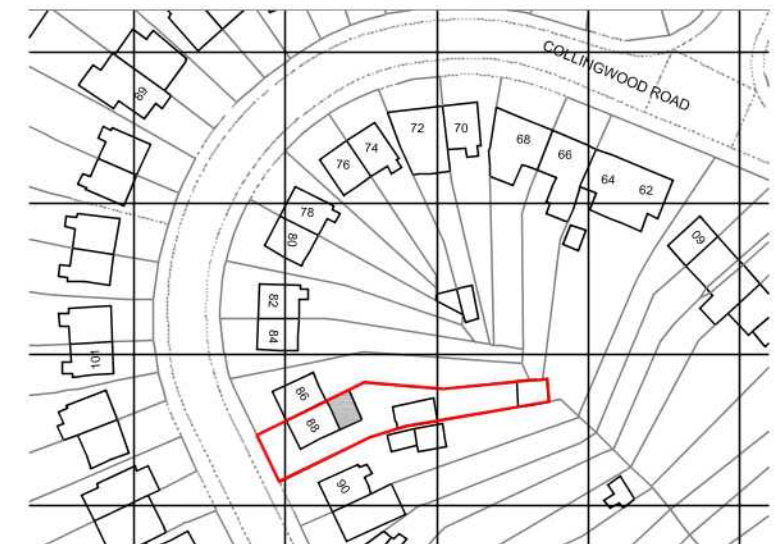

LOCATION PLAN SCALE 1:1250

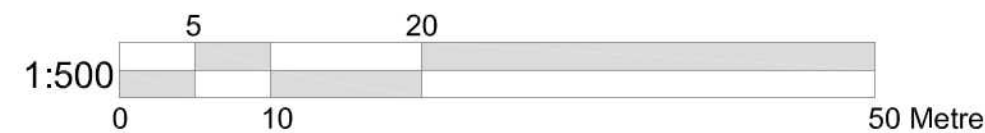

CRAFTED SPACES
ARCHITECTURE + URBANISUM
DESIGNING WITH SOCIAL, ECONOMIC & ENVIRONMENTAL SUSTAINABILITY
(14) 67973988297

Applicant:
MR HARPREET SINGH

Job Title:
88 COLLINGWOOD ROAD, UXBRIDGE, UB8 3EN

Drawing Title:
BLOCK AND LOCATION PLAN

Scale: AS SHOWN	Drawing No. PA1-2010-00	Print Size A3	Revision
Date: 09/02/2020			

Drawing Status
FOR PRIOR APPROVAL