



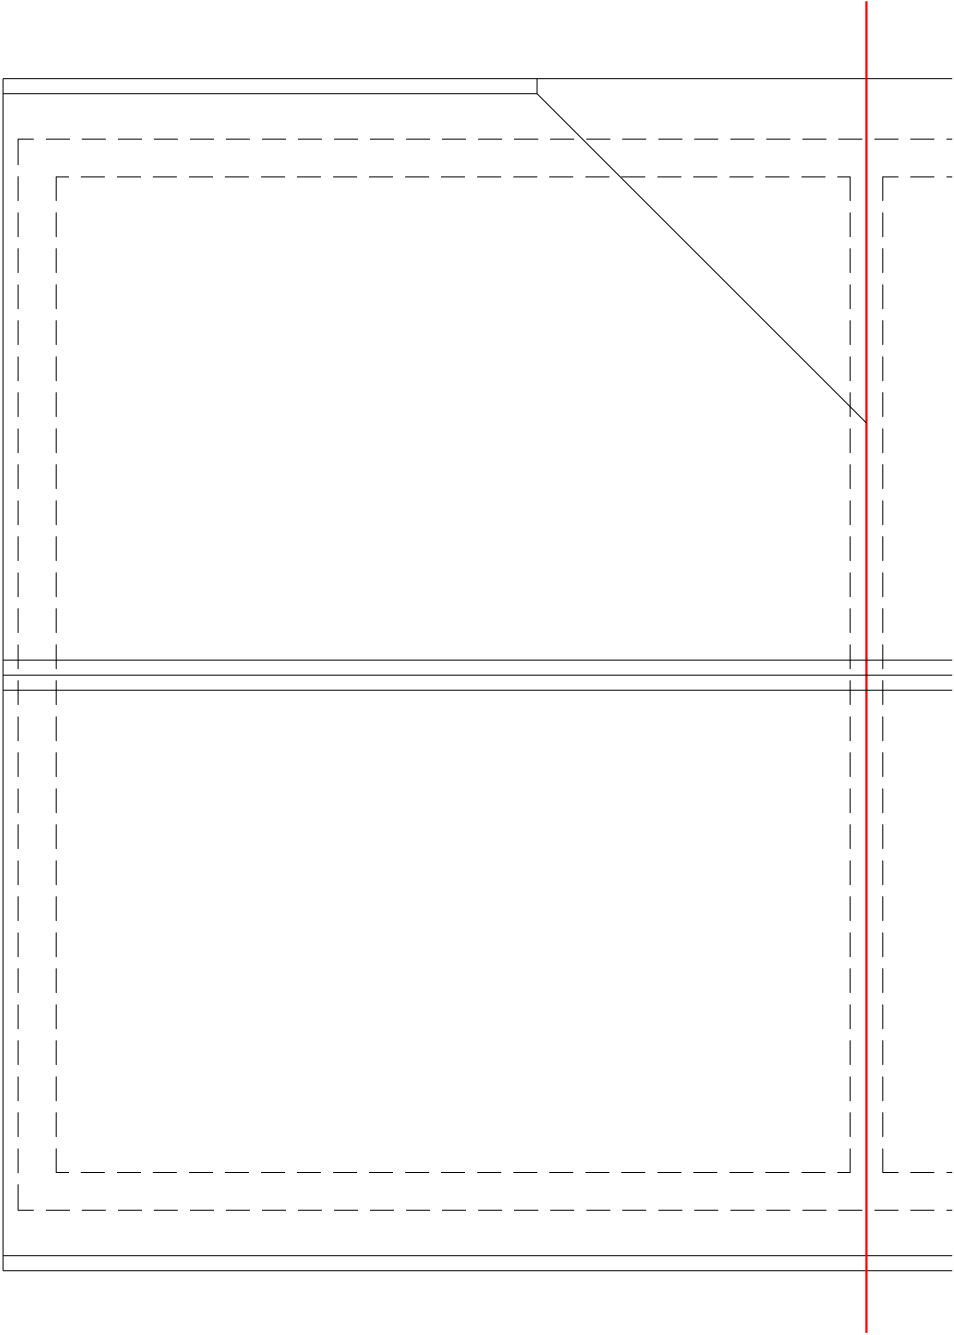

EXISTING ROOF PLAN

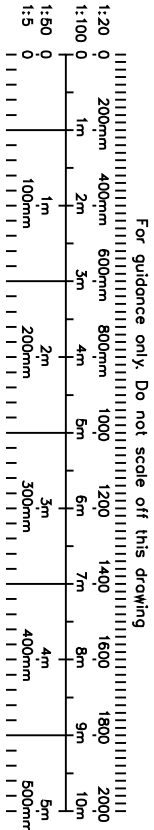

CRAFTED SPACES
ARCHITECTURE + URBANISM
DESIGNING WITH SOCIAL ECONOMIC & ENVIRONMENTAL SUSTAINABILITY
(M) 07973988297

Applicant:
MR HARPREET SINGH

Job Title:
88 COLLINGWOOD ROAD, UXBRIDGE, UB8 3EN

Drawing Title:
EXISTING ROOF PLAN

Scale: 1:50	Drawing No.	Print Size	Revision
Date: 09/02/2020	PA1-2010-03	A3	

Drawing Status
FOR PRIOR APPROVAL