



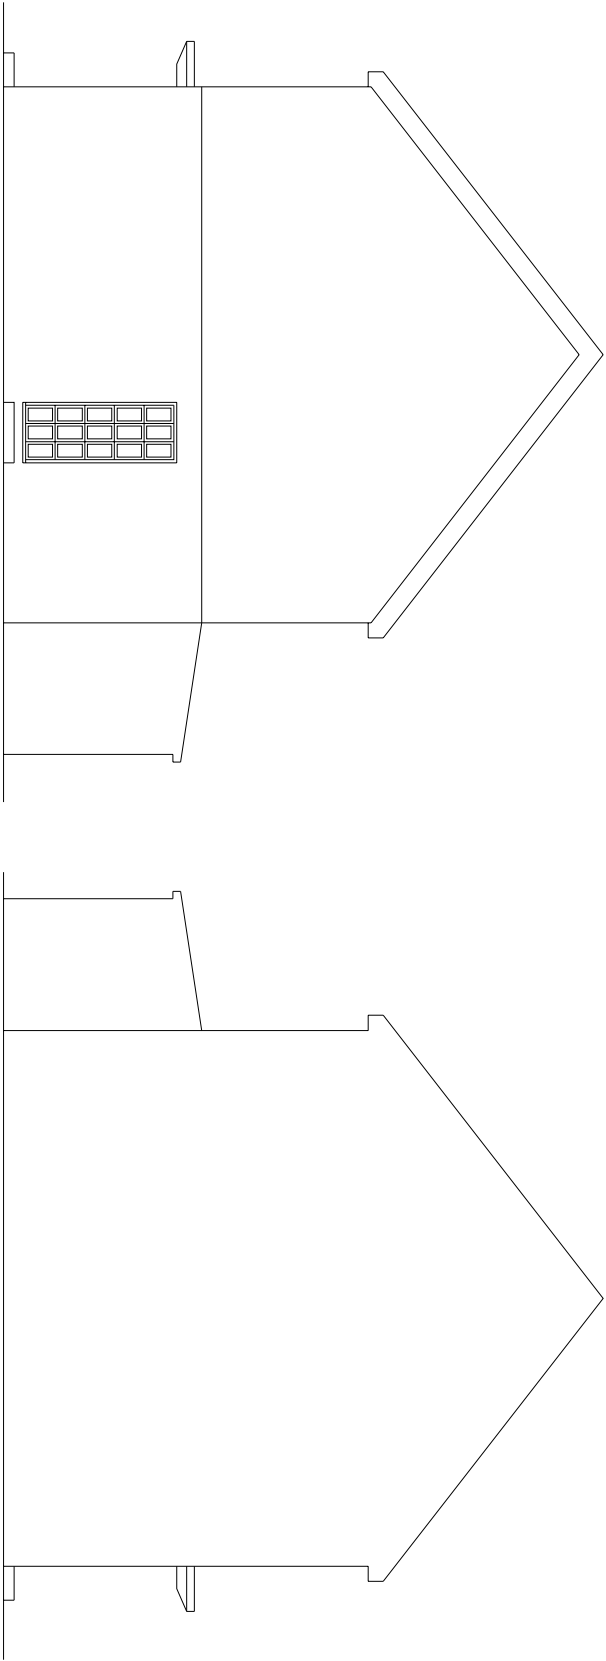


EXISTING SIDE ELEVATION

EXISTING ANOTHER SIDE ELEVATION

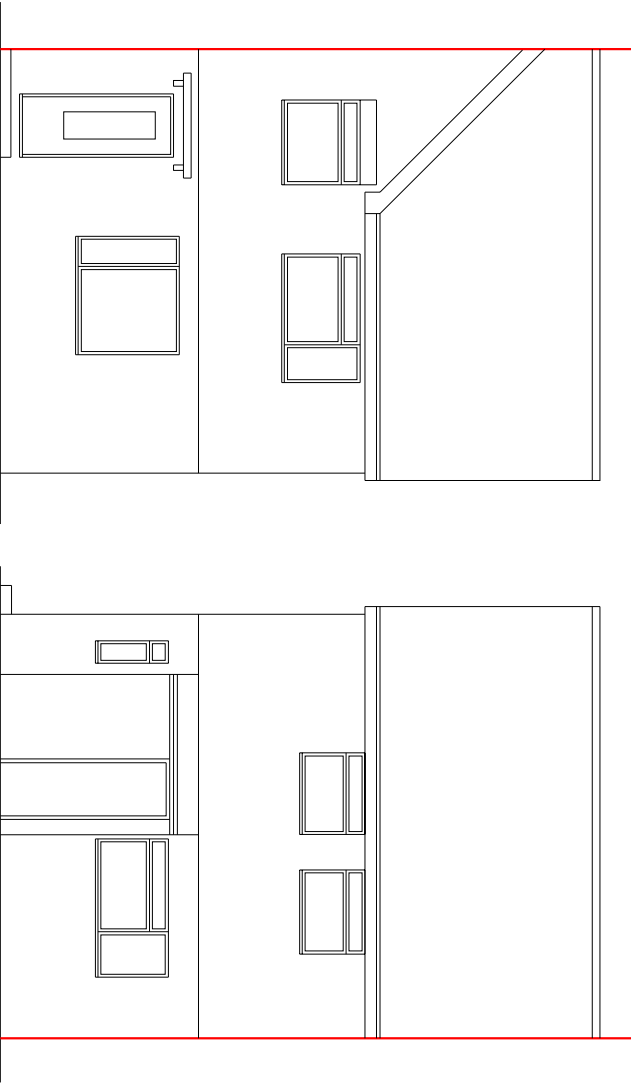

EXISTING FRONT ELEVATION

EXISTING REAR ELEVATION

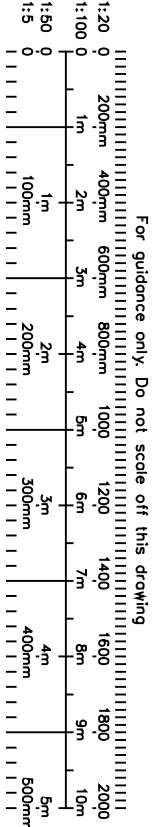

|   |                            |                  |          |
|---|----------------------------|------------------|----------|
|  <div>CRAFTED SPACES<br/>ARCHITECTURE + URBANISUM<br/>DESIGNING WITH SOCIAL ECONOMIC &amp; ENVIRONMENTAL SUSTAINABILITY<br/>(M) 07973888297</div> |                            |                  |          |
| Applicant:<br>MR HARPREET SINGH   |                            |                  |          |
| Job Title:<br>88 COLLINGWOOD ROAD, UXBRIDGE, UB8 3EN   |                            |                  |          |
| Drawing Title:<br>EXISTING ELEVATIONS   |                            |                  |          |
| Scale: 1:100<br>Date: 09/02/2020   | Drawing No.<br>PA1-2010-04 | Print Size<br>A3 | Revision |
| Drawing Status<br>FOR PRIOR APPROVAL   |                            |                  |          |