



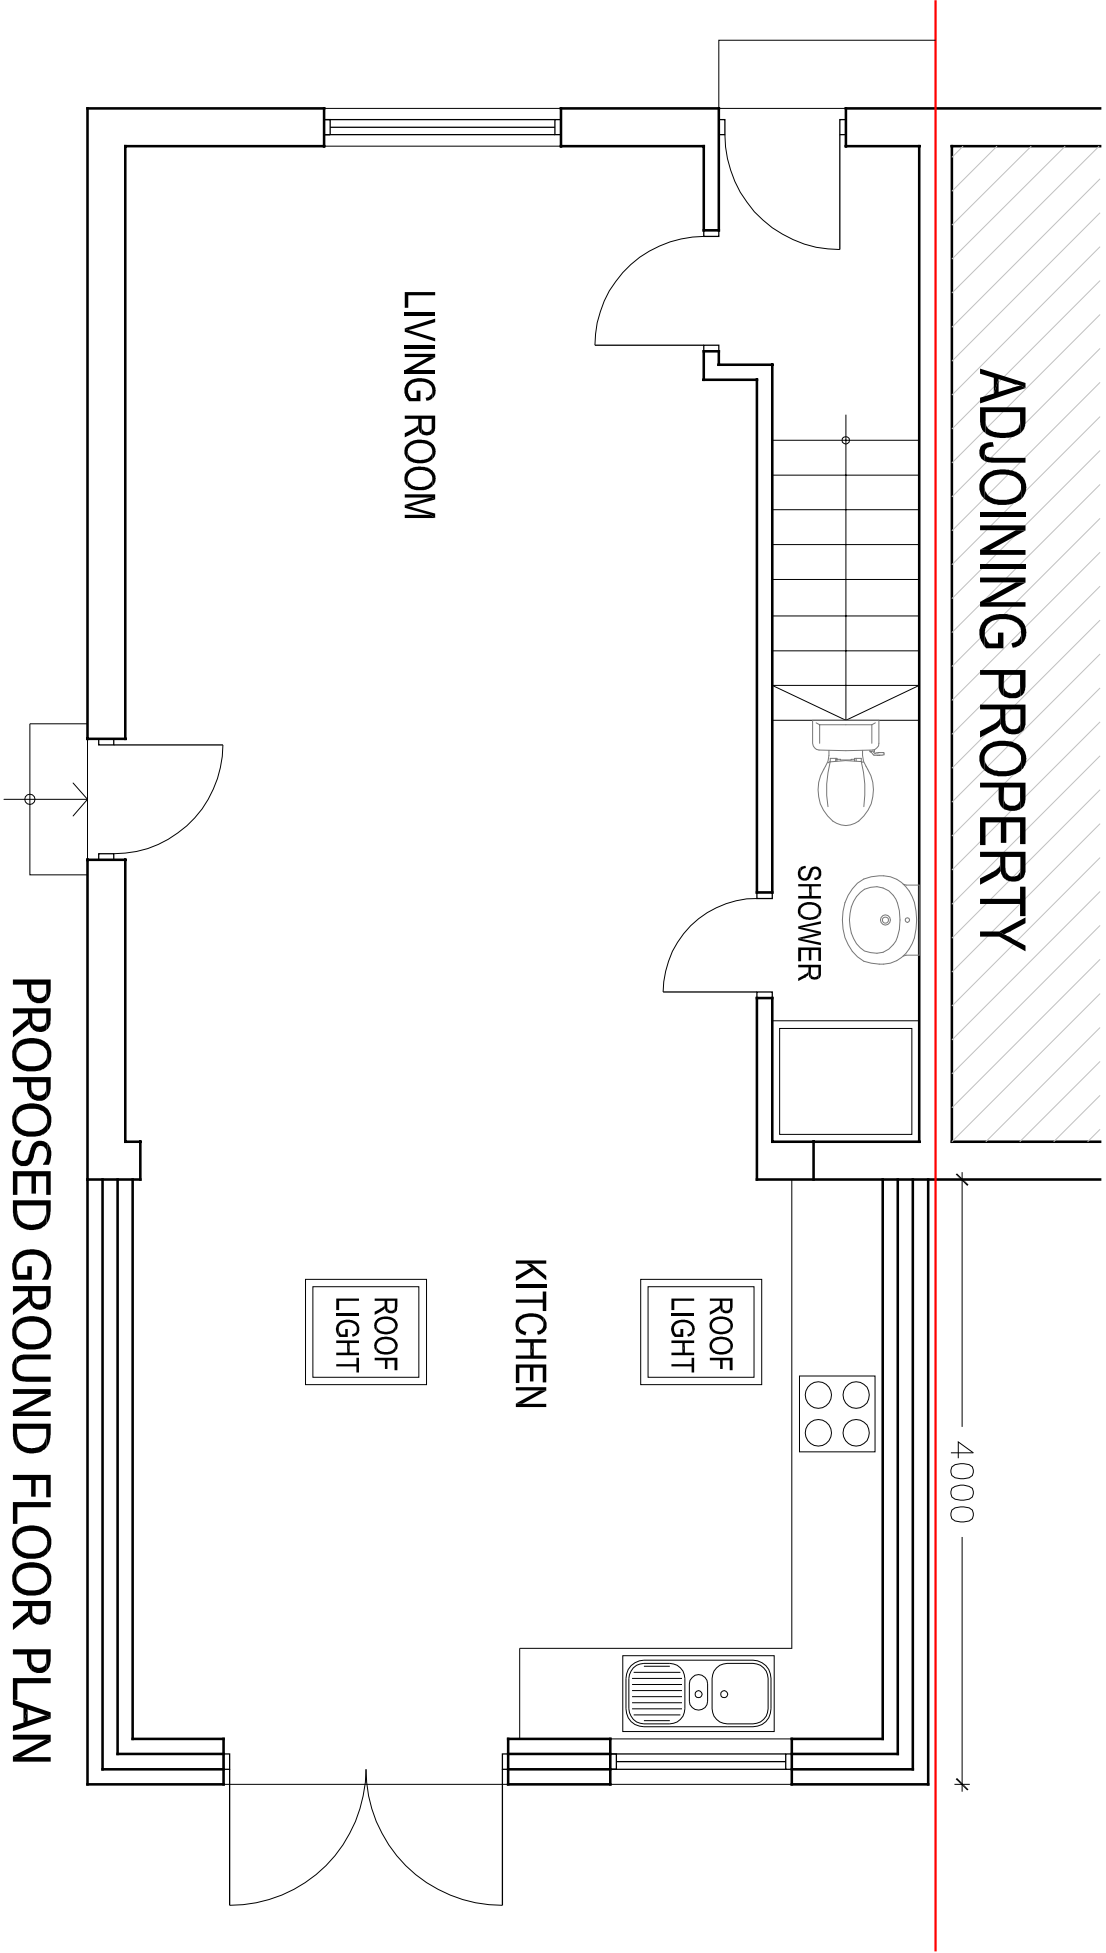

PROPOSED GROUND FLOOR PLAN

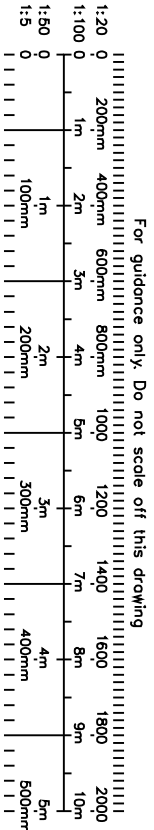



CRAFTED SPACES

ARCHITECTURE + URBANISM

DESIGNING WITH SOCIAL ECONOMIC & ENVIRONMENTAL SUSTAINABILITY

(M) 07973988297

Applicant:
MR HARPREET SINGH

Job Title:
88 COLLINGWOOD ROAD, UXBRIDGE, UB8 3EN

Drawing Title:
PROPOSED GROUND FLOOR PLAN

Scale: 1:50	Drawing No.	Print Size	Revision
Date: 09/02/2020	PA1-2010-05	A3	

Drawing Status
FOR PRIOR APPROVAL