



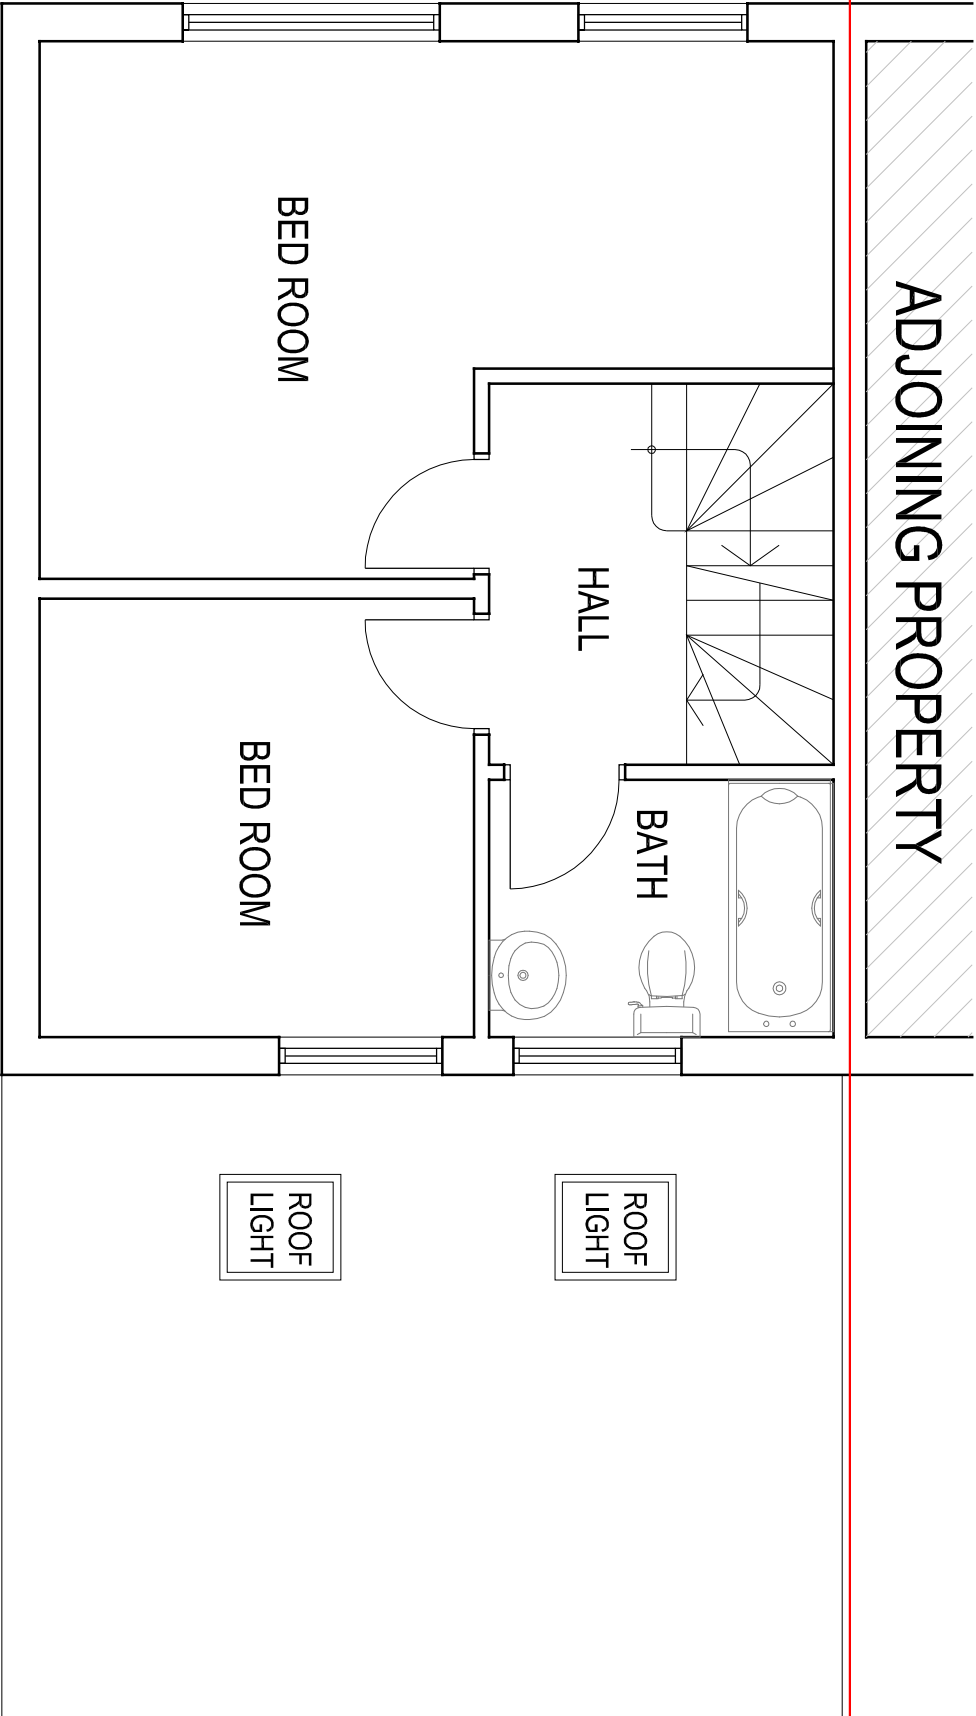

PROPOSED FIRST FLOOR PLAN

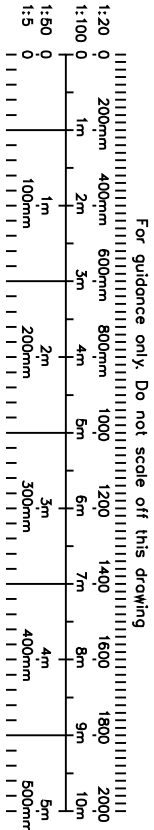

 CRAFTED SPACES ARCHITECTURE + URBANISUM DESIGNING WITH SOCIAL ECONOMIC & ENVIRONMENTAL SUSTAINABILITY (M) 07973988297			
Applicant: MR HARPREET SINGH			
Job Title: 88 COLLINGWOOD ROAD, UXBRIDGE, UB8 3EN			
Drawing Title: PROPOSED FIRST FLOOR PLAN			
Scale: 1:50 Date: 09/02/2020	Drawing No. PA1-2010-06	Print Size A3	Revision
Drawing Status FOR PRIOR APPROVAL			