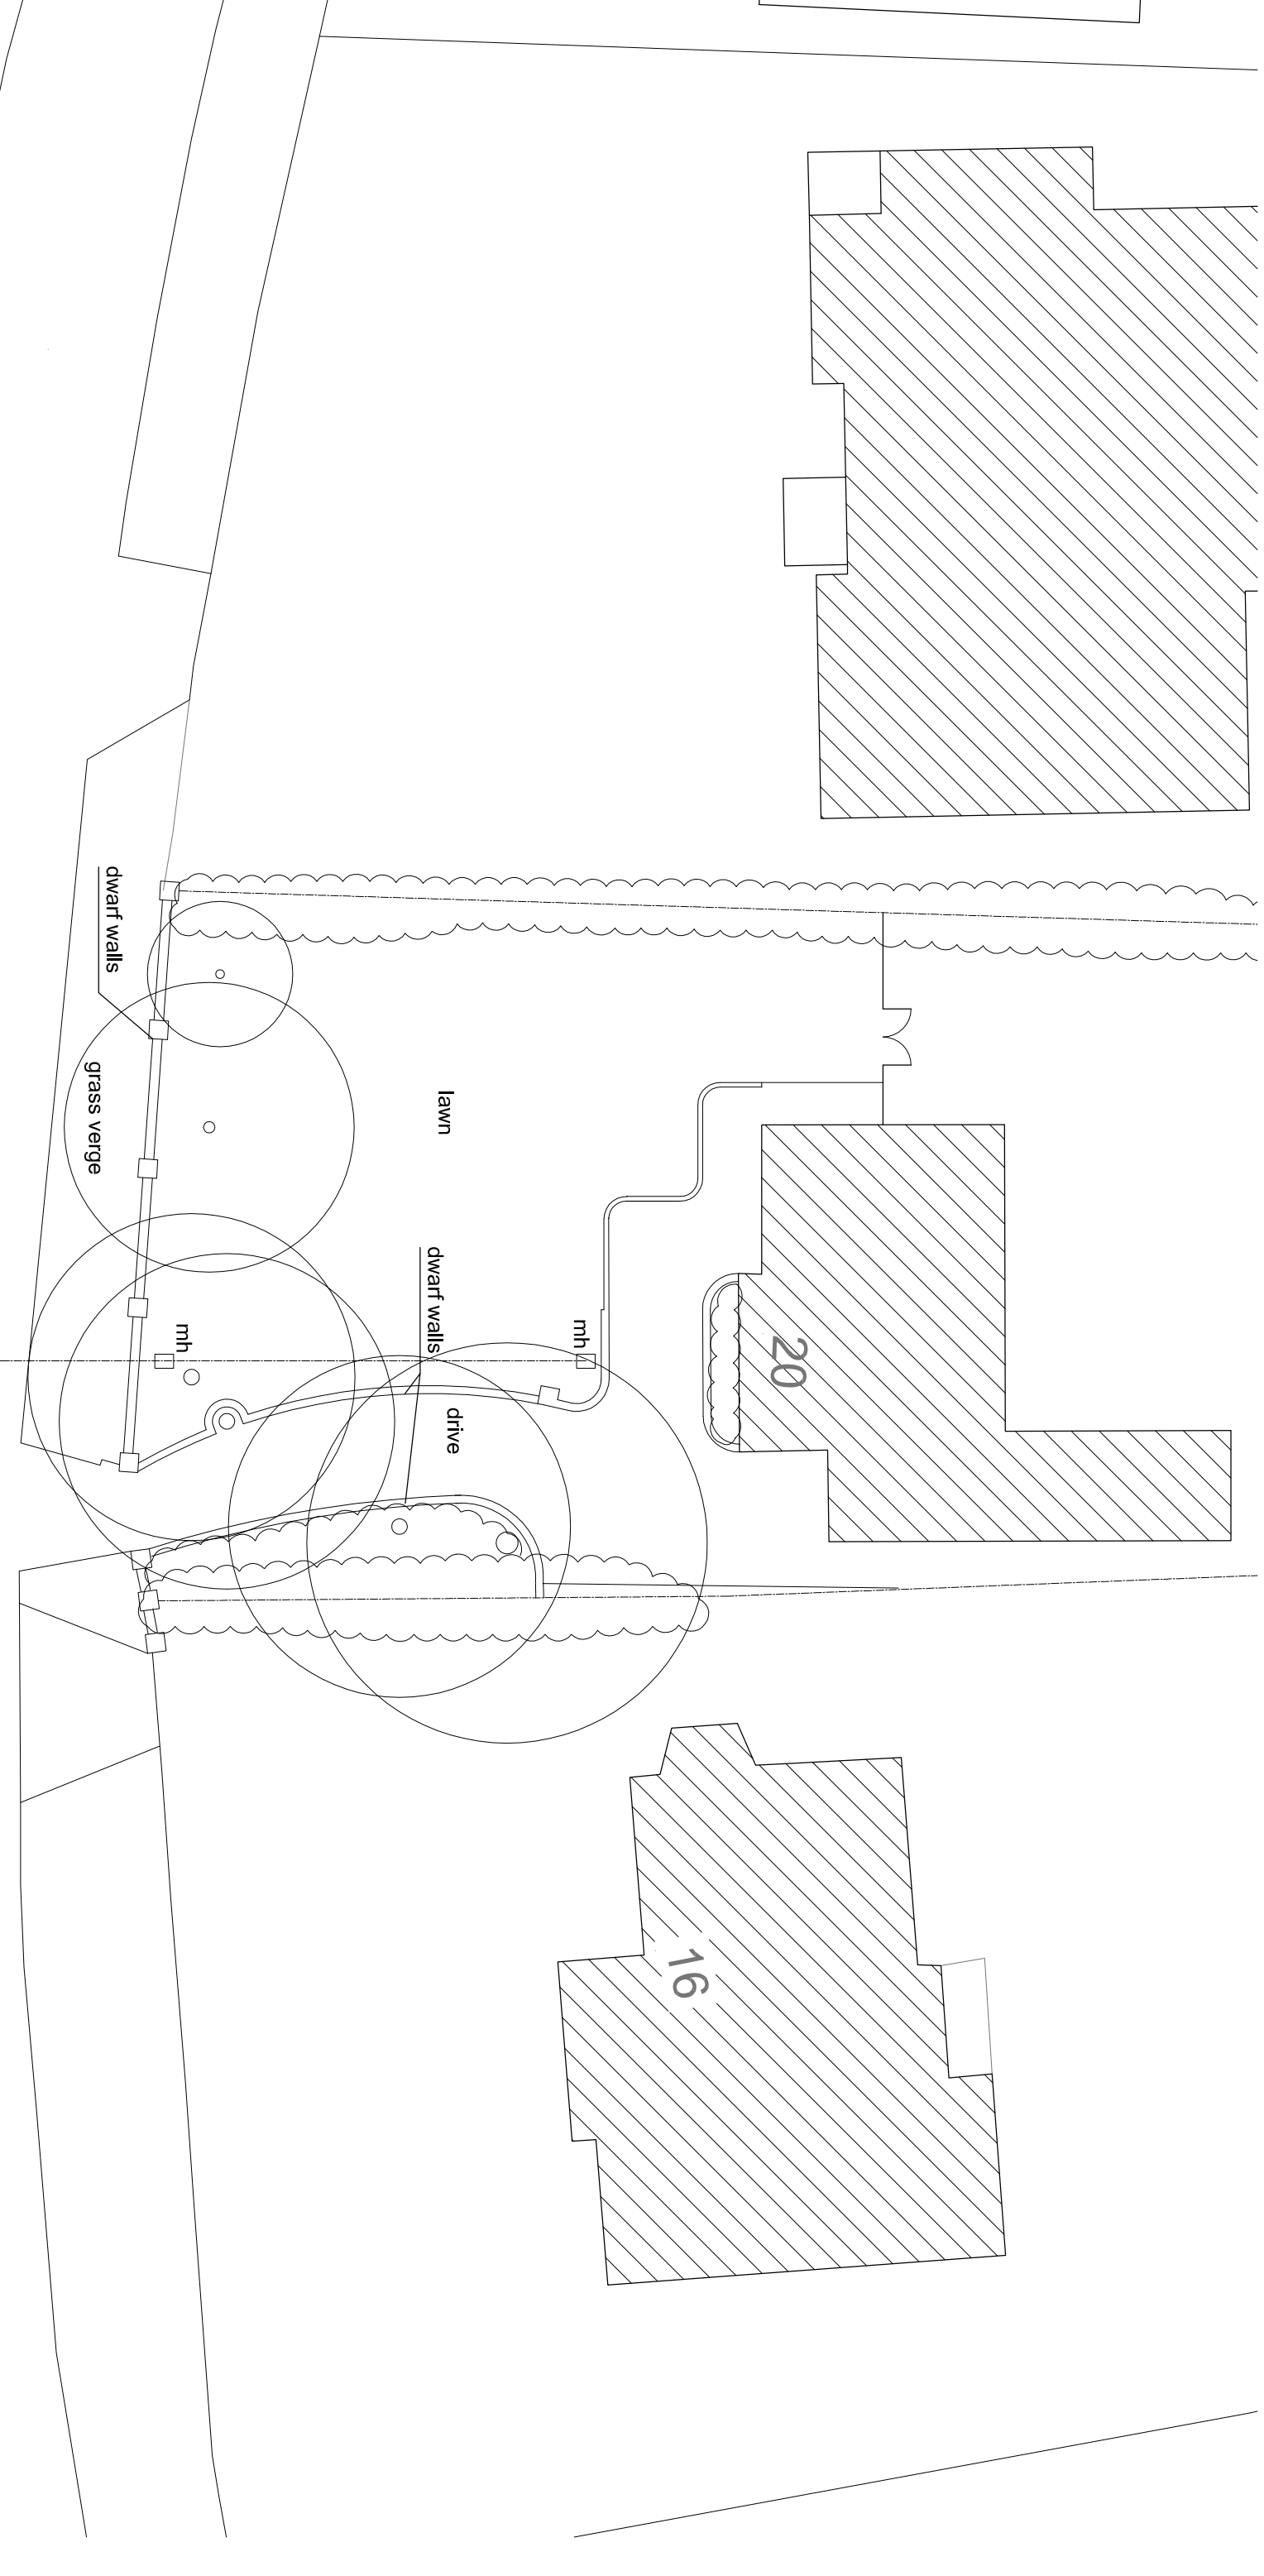


Scale

date	rev	revision/author/checker	drawn	DJL	project	purpose of issue		
-	-	-	checked		20 Nicholas Way Northwood HA6 2TS	PLANNING		
			scale	200@A3		drawing	drawing no	rev
			date	FEB 18				
Loxton & Associates 1 Morland Close Hampton Middlesex TW12 3YX 020 8941 5631								
PART SITE PLAN - AS EXISTING								