





Nigel Fallon, B.Sc. (Hons)MBEng. 07768-408525 <i>Planning & Development Consultant, Building Engineer.</i> 349, Chartridge Lane, Chesham, HP5 2SH.		ADDRESS: 20, KEWFERRY DRIVE, NORTHWOOD, HA6 2PA.	
		DRAWING TITLE: EXISTING PART GROUND FLOOR PLAN	NO. - 01
SCALE - 1: 50		DATE: 21/ 09/ 2021	REV:
		DRG. PAPER SIZE: A3	

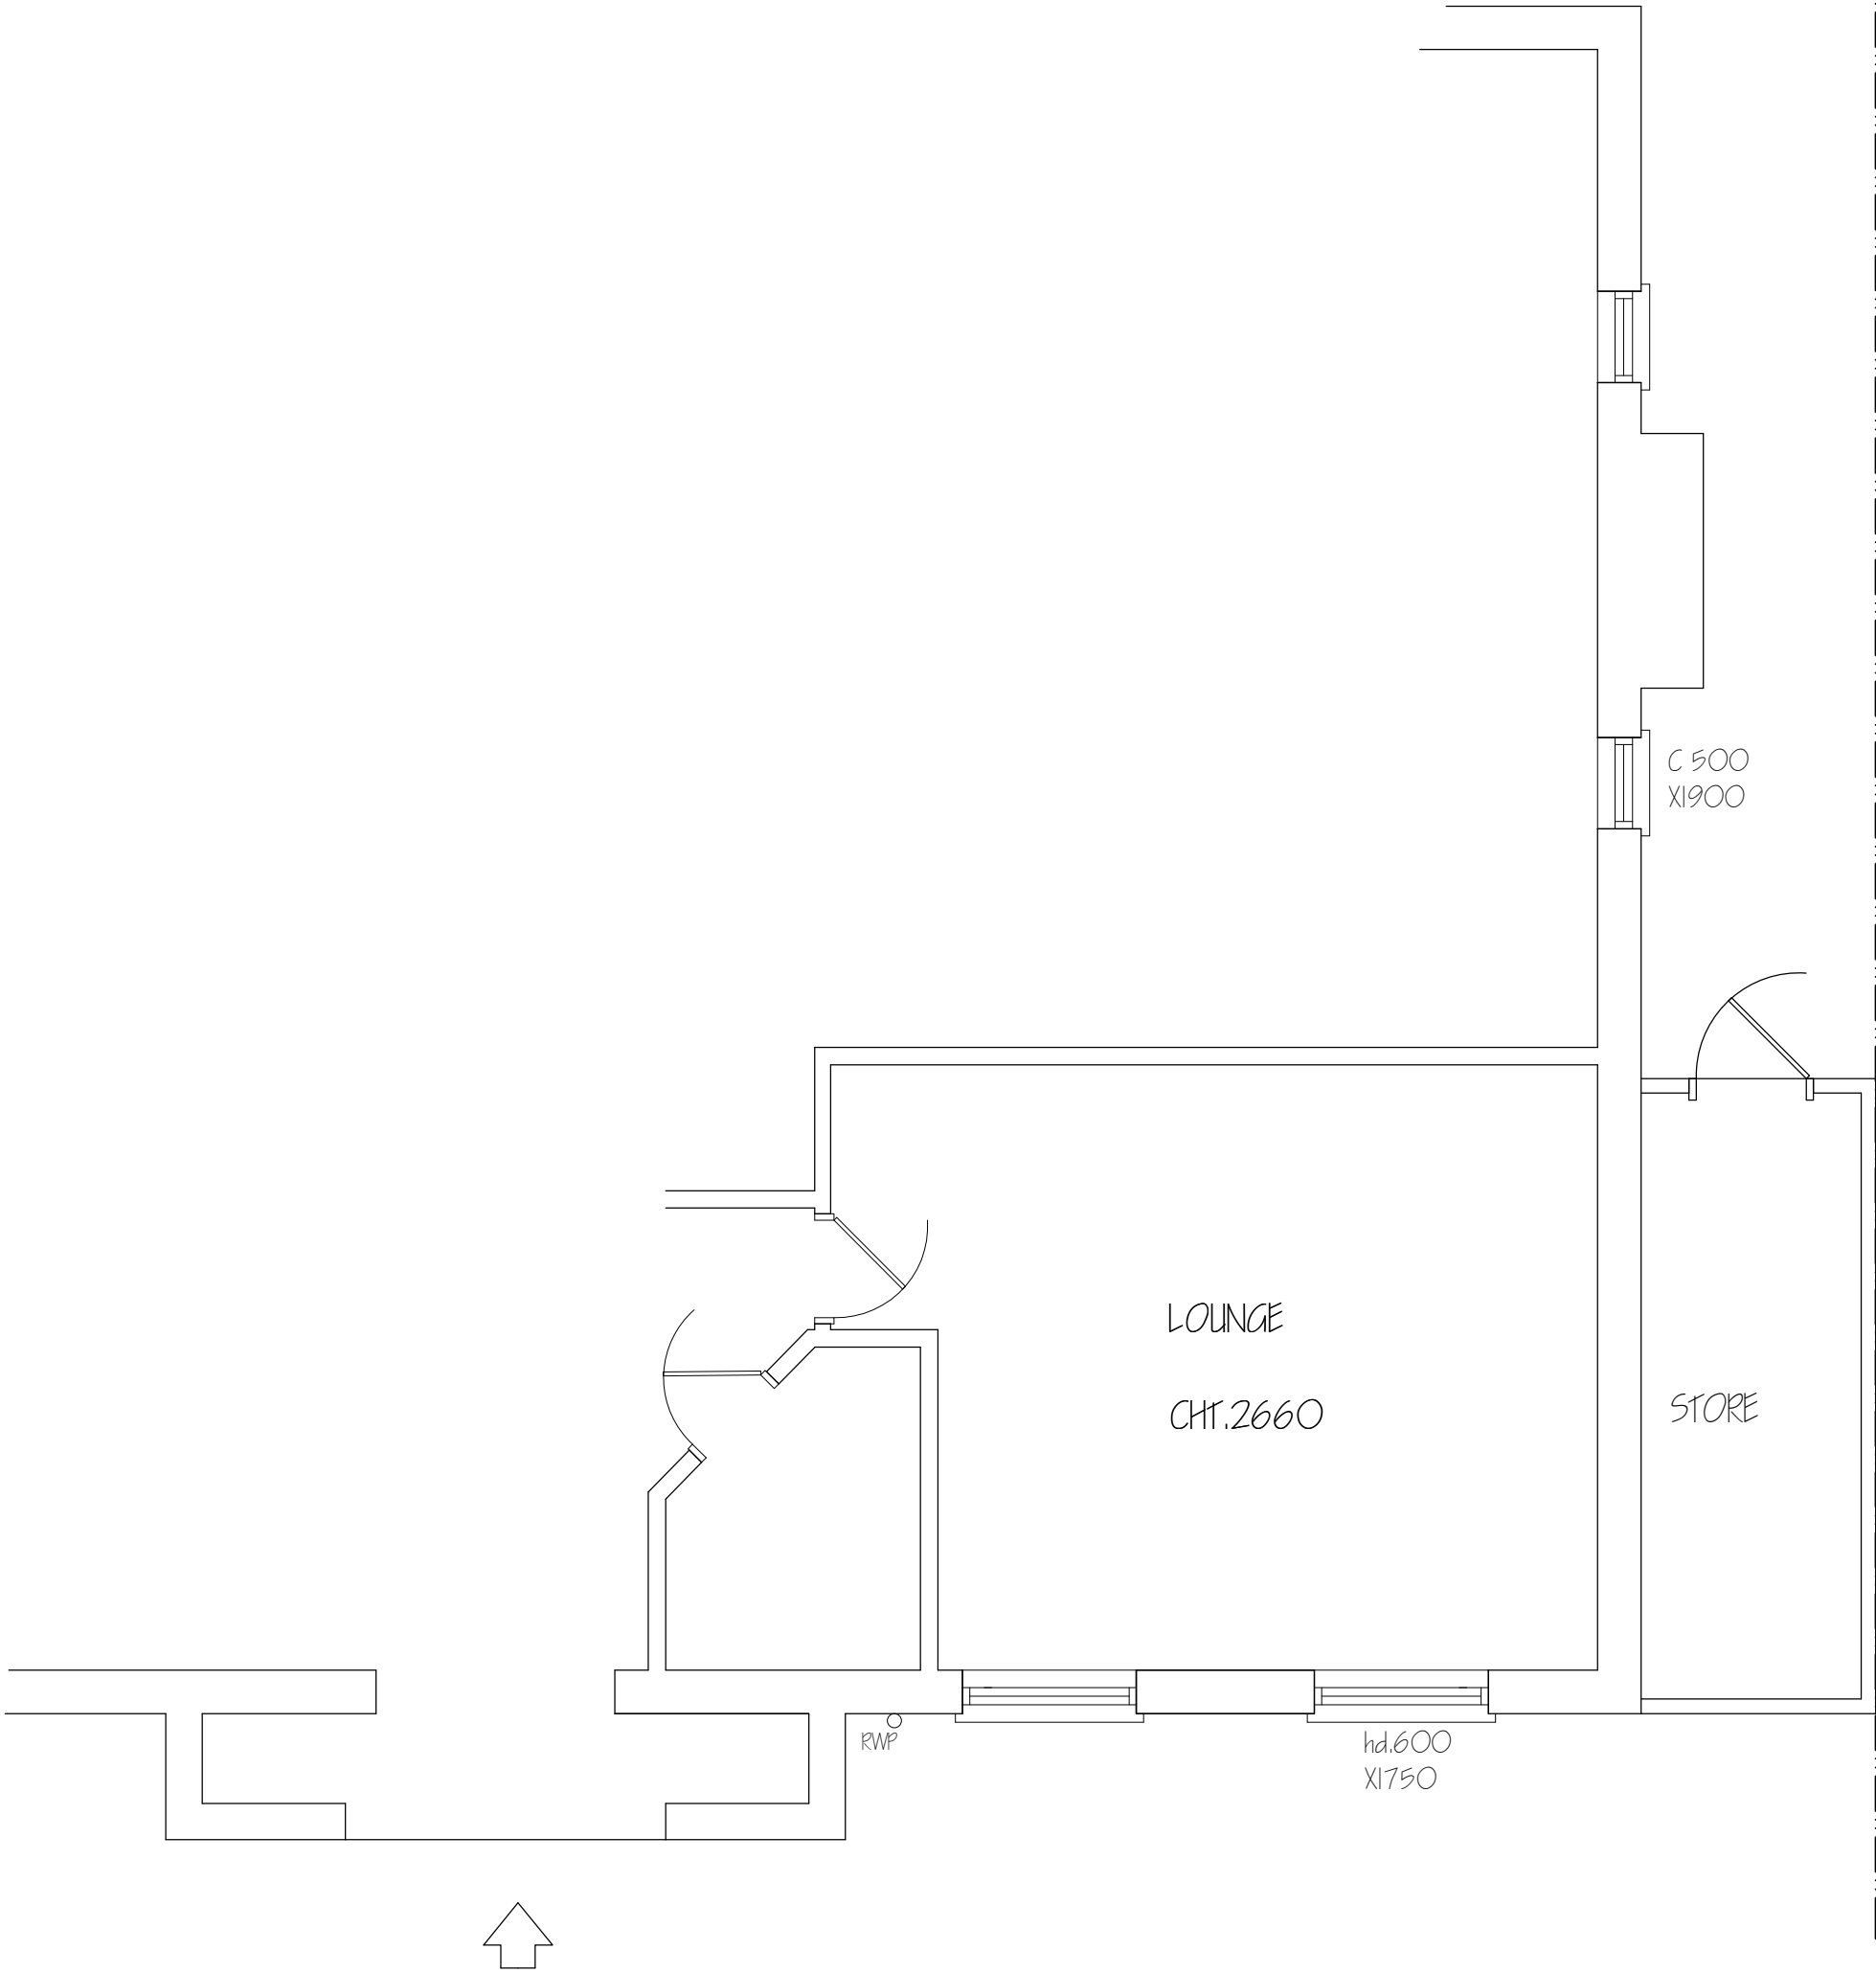

 


PROPOSED FRONT ELEVATION



EXISTING SIDE ELEVATION



Nigel Fallon, B.Sc. (Hons)MEng. 07768-408525		ADDRESS: 20, KEWFERRY DRIVE, NORTHWOOD, HA6 2PA.	
349, Chartridge Lane, Chesham, HP5 2SH.		DRAWING TITLE: EXISTING/ PROPOSED ELEVATIONS	NO. - 02
SCALE - 1:100		DATE: 21/ 09/ 2021	REV:
		DRG. PAPER SIZE: A3	

 

PROPOSED FRONT ELEVATION



PROPOSED SIDE ELEVATION

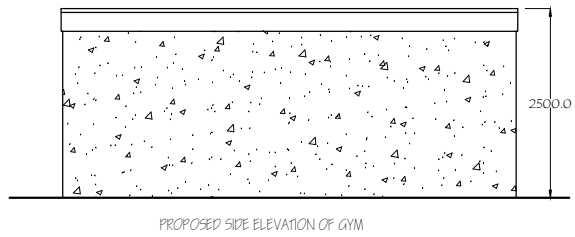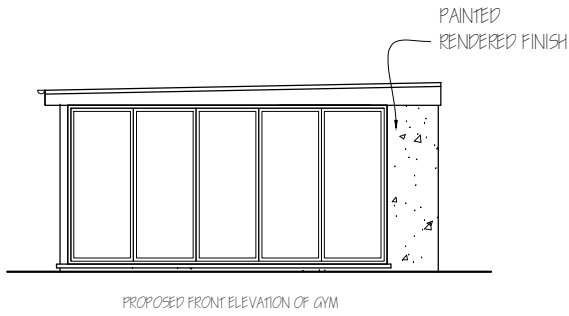

Nigel Fallon, B.Sc. (Hons) MEng. 07768-408525
Planning & Development Consultant, Building Engineer.

349, Chartridge Lane,
Chesham, HP5 2SH.

DRAWING TITLE: EXISTING/ PROPOSED ELEVATIONS

SCALE - 1:100





DATE: 21/ 09/ 2021


ADDRESS:
20, KEWFERRY DRIVE,
NORTHWOOD, HA6 2PA.

NO. - 03


REV:


DRG. PAPER SIZE: A3

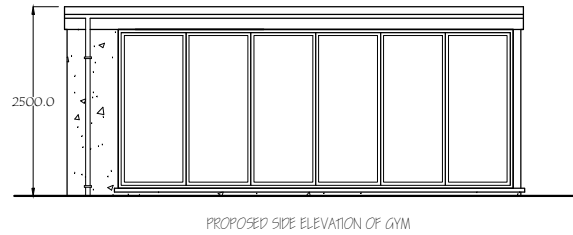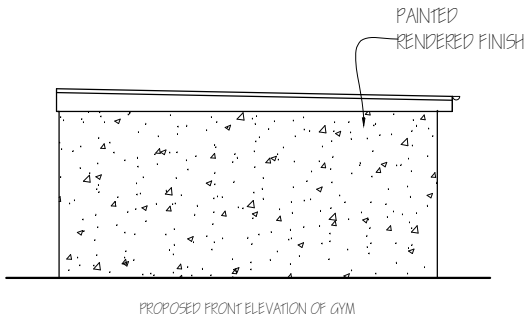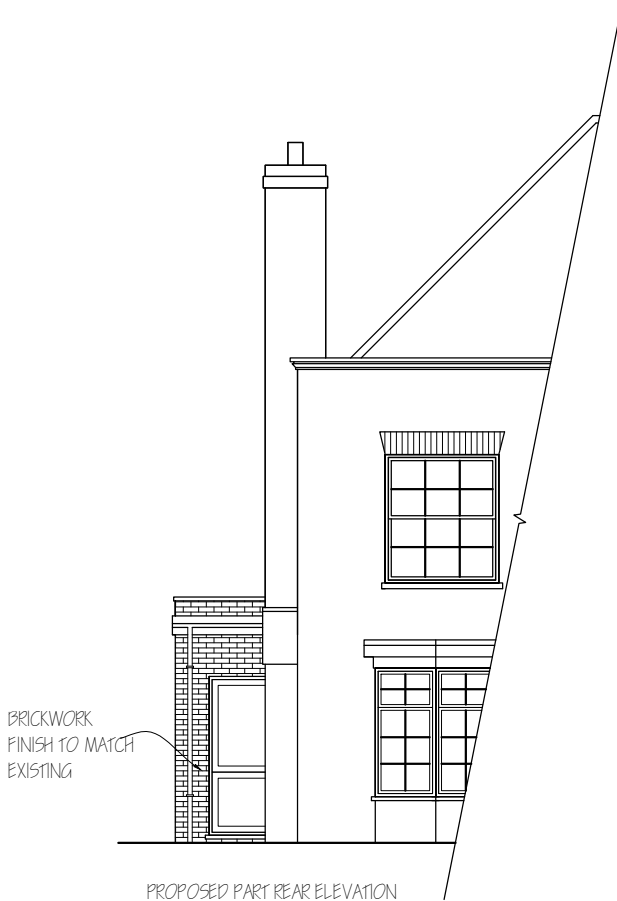 

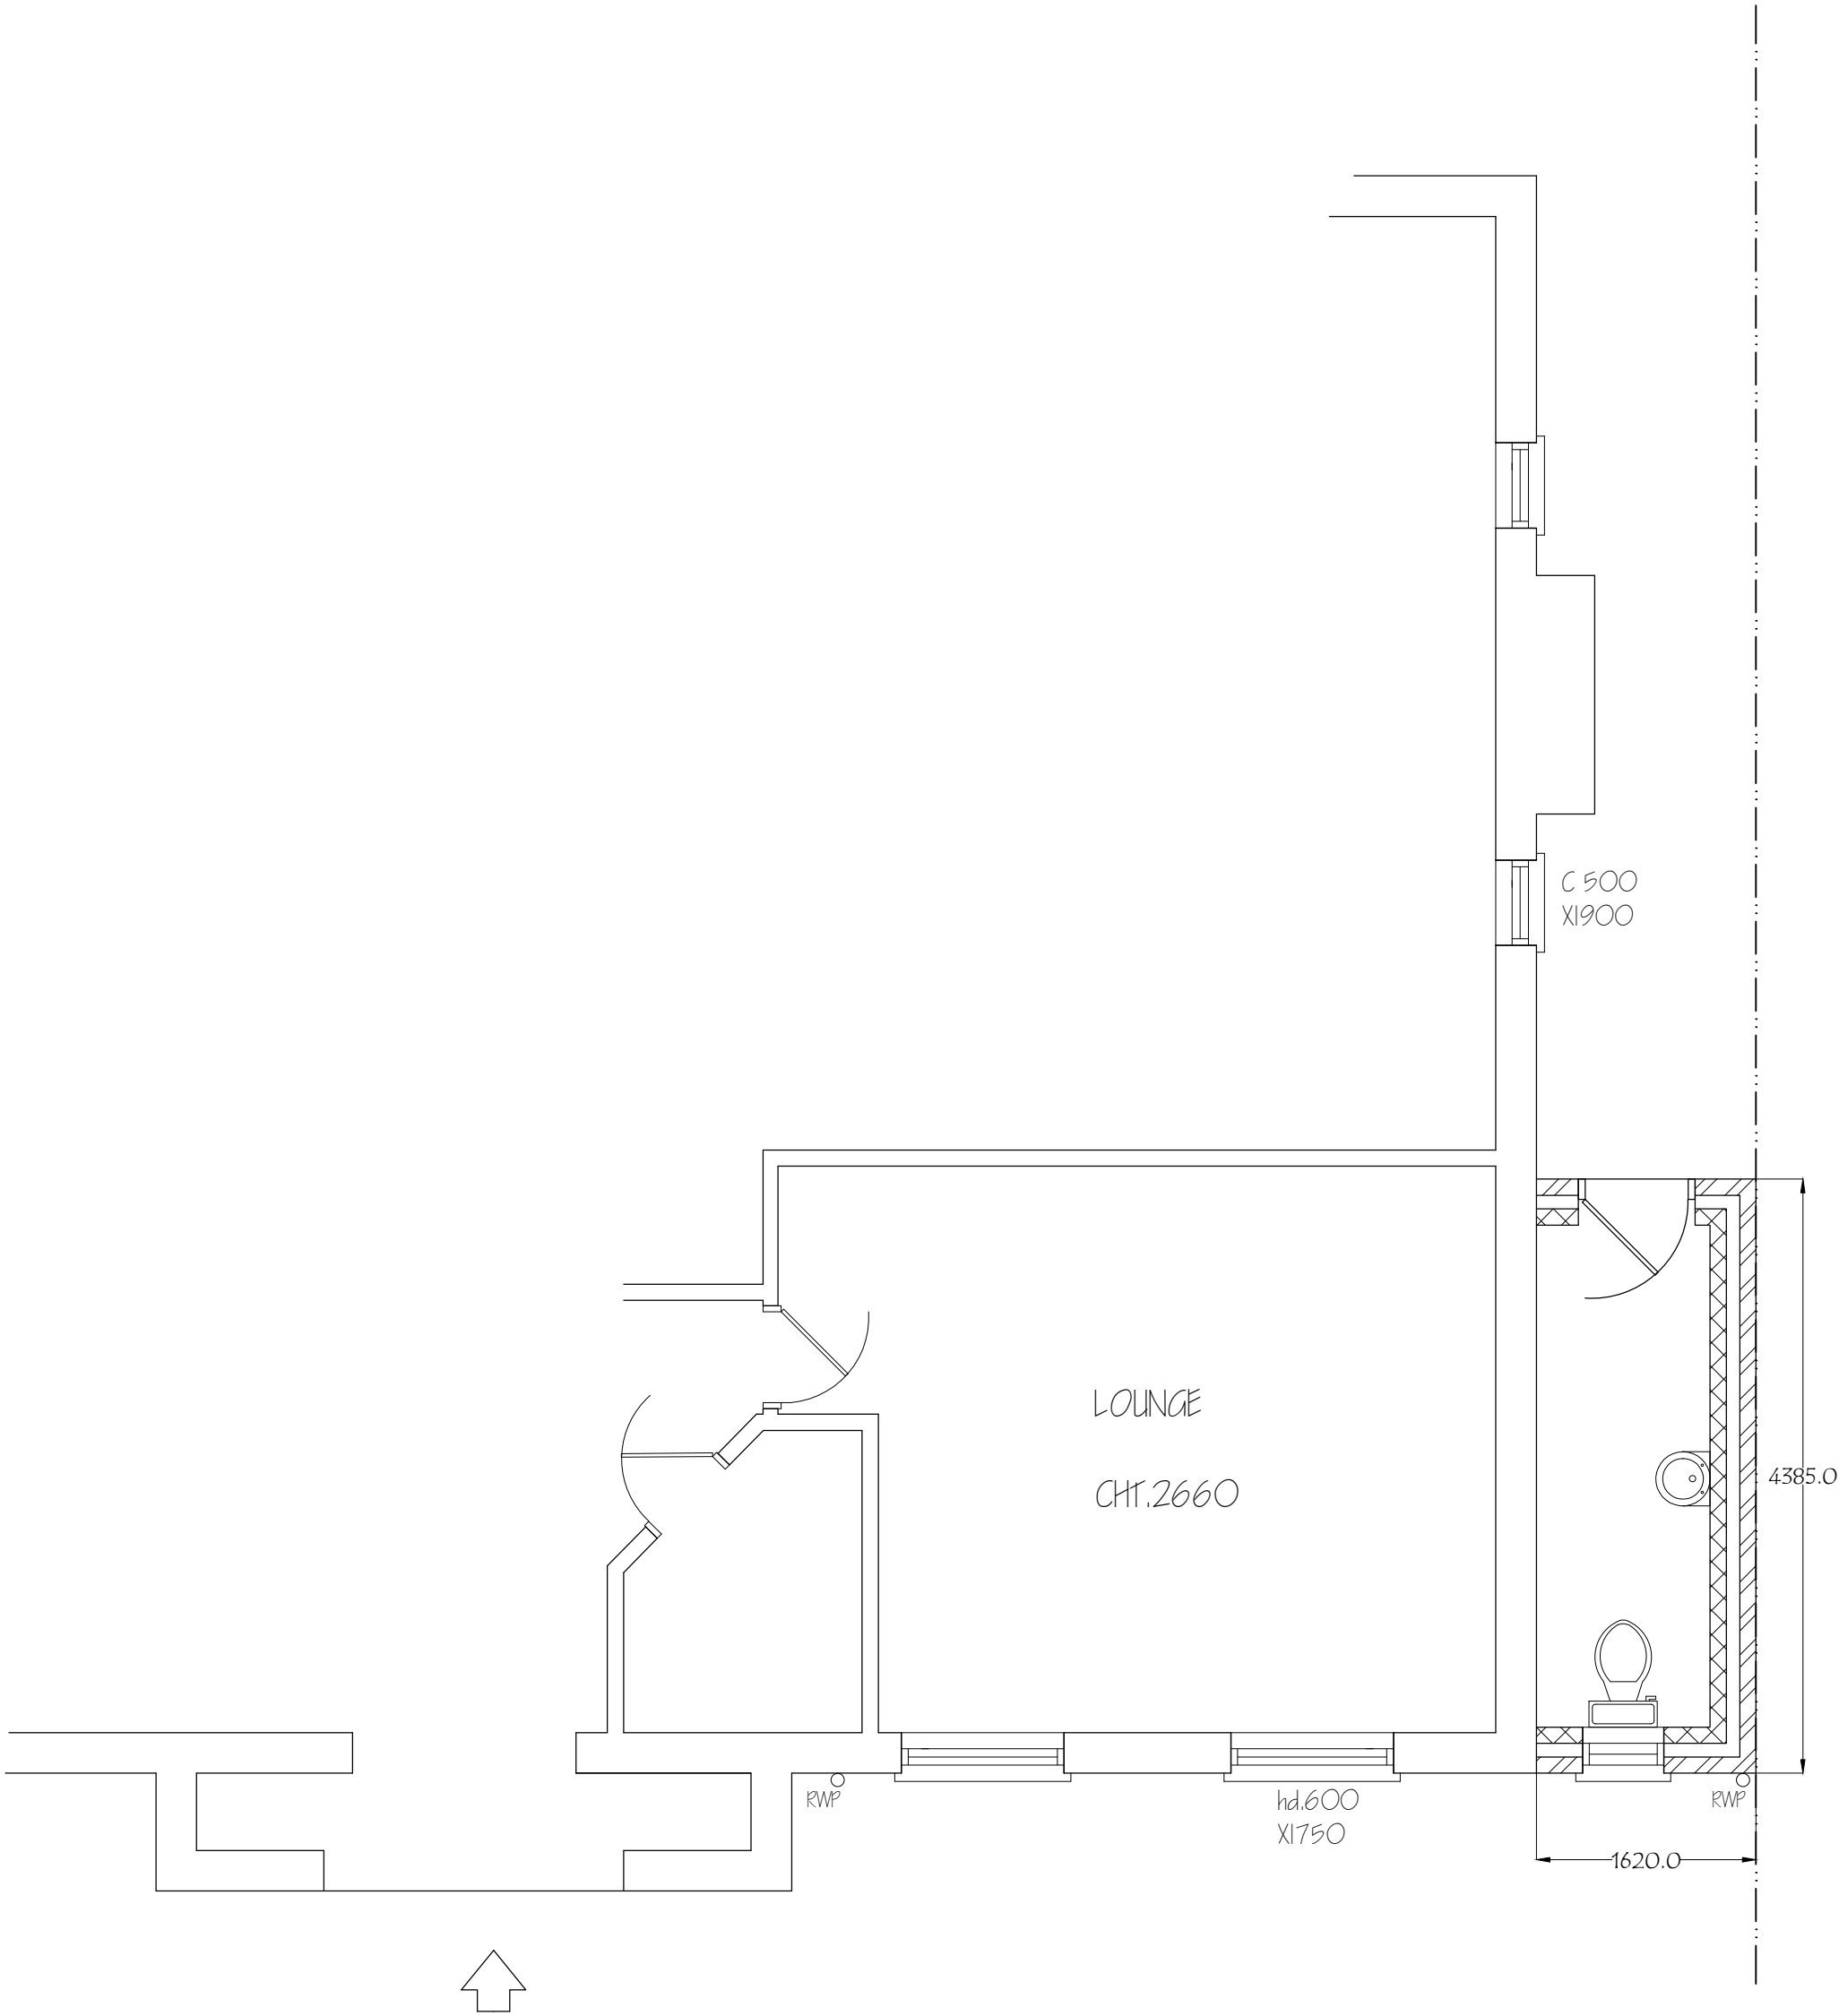



Nigel Fallon, <i>B.Sc. (Hons)MBEng. 07768-408525</i> <i>Planning & Development Consultant, Building Engineer.</i> 349, Chartridge Lane, Chesham, HP5 2SH.	ADDRESS: 20, KEWFERRY DRIVE, NORTHWOOD, HA6 2PA.	
	DRAWING TITLE: PROPOSED PART GROUND FLOOR PLAN	NO. - 04
SCALE - 1: 50	DATE: 21/ 09/ 2021	REV:
DRG. PAPER SIZE: A3		

 

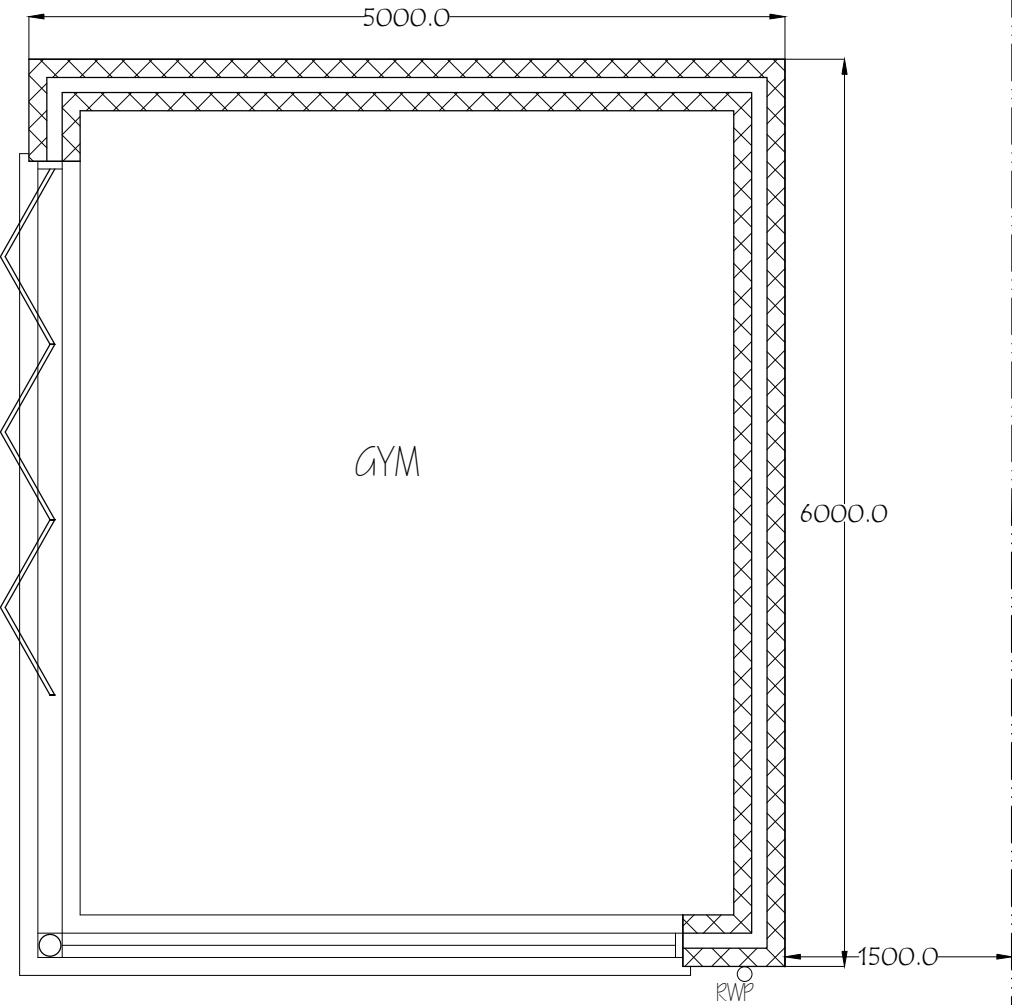

<i>Nigel Fallon, B.Sc. (Hons)MBEng. 07768-408525</i> <i>Planning & Development Consultant, Building Engineer.</i> <i>349, Chartridge Lane,</i> <i>Chesham, HP5 2SH.</i>	<u>ADDRESS:</u> 20, KEWFERRY DRIVE, NORTHWOOD, HA6 2PA.	
	<u>DRAWING TITLE:</u> PROPOSED OUTBUILDING	<u>NO. -</u> 03 <u>REV:</u>
	<u>SCALE -</u> 1: 50 <u>DATE:</u> 21/ 09/ 2021	<u>DRG. PAPER SIZE:</u> A3

 

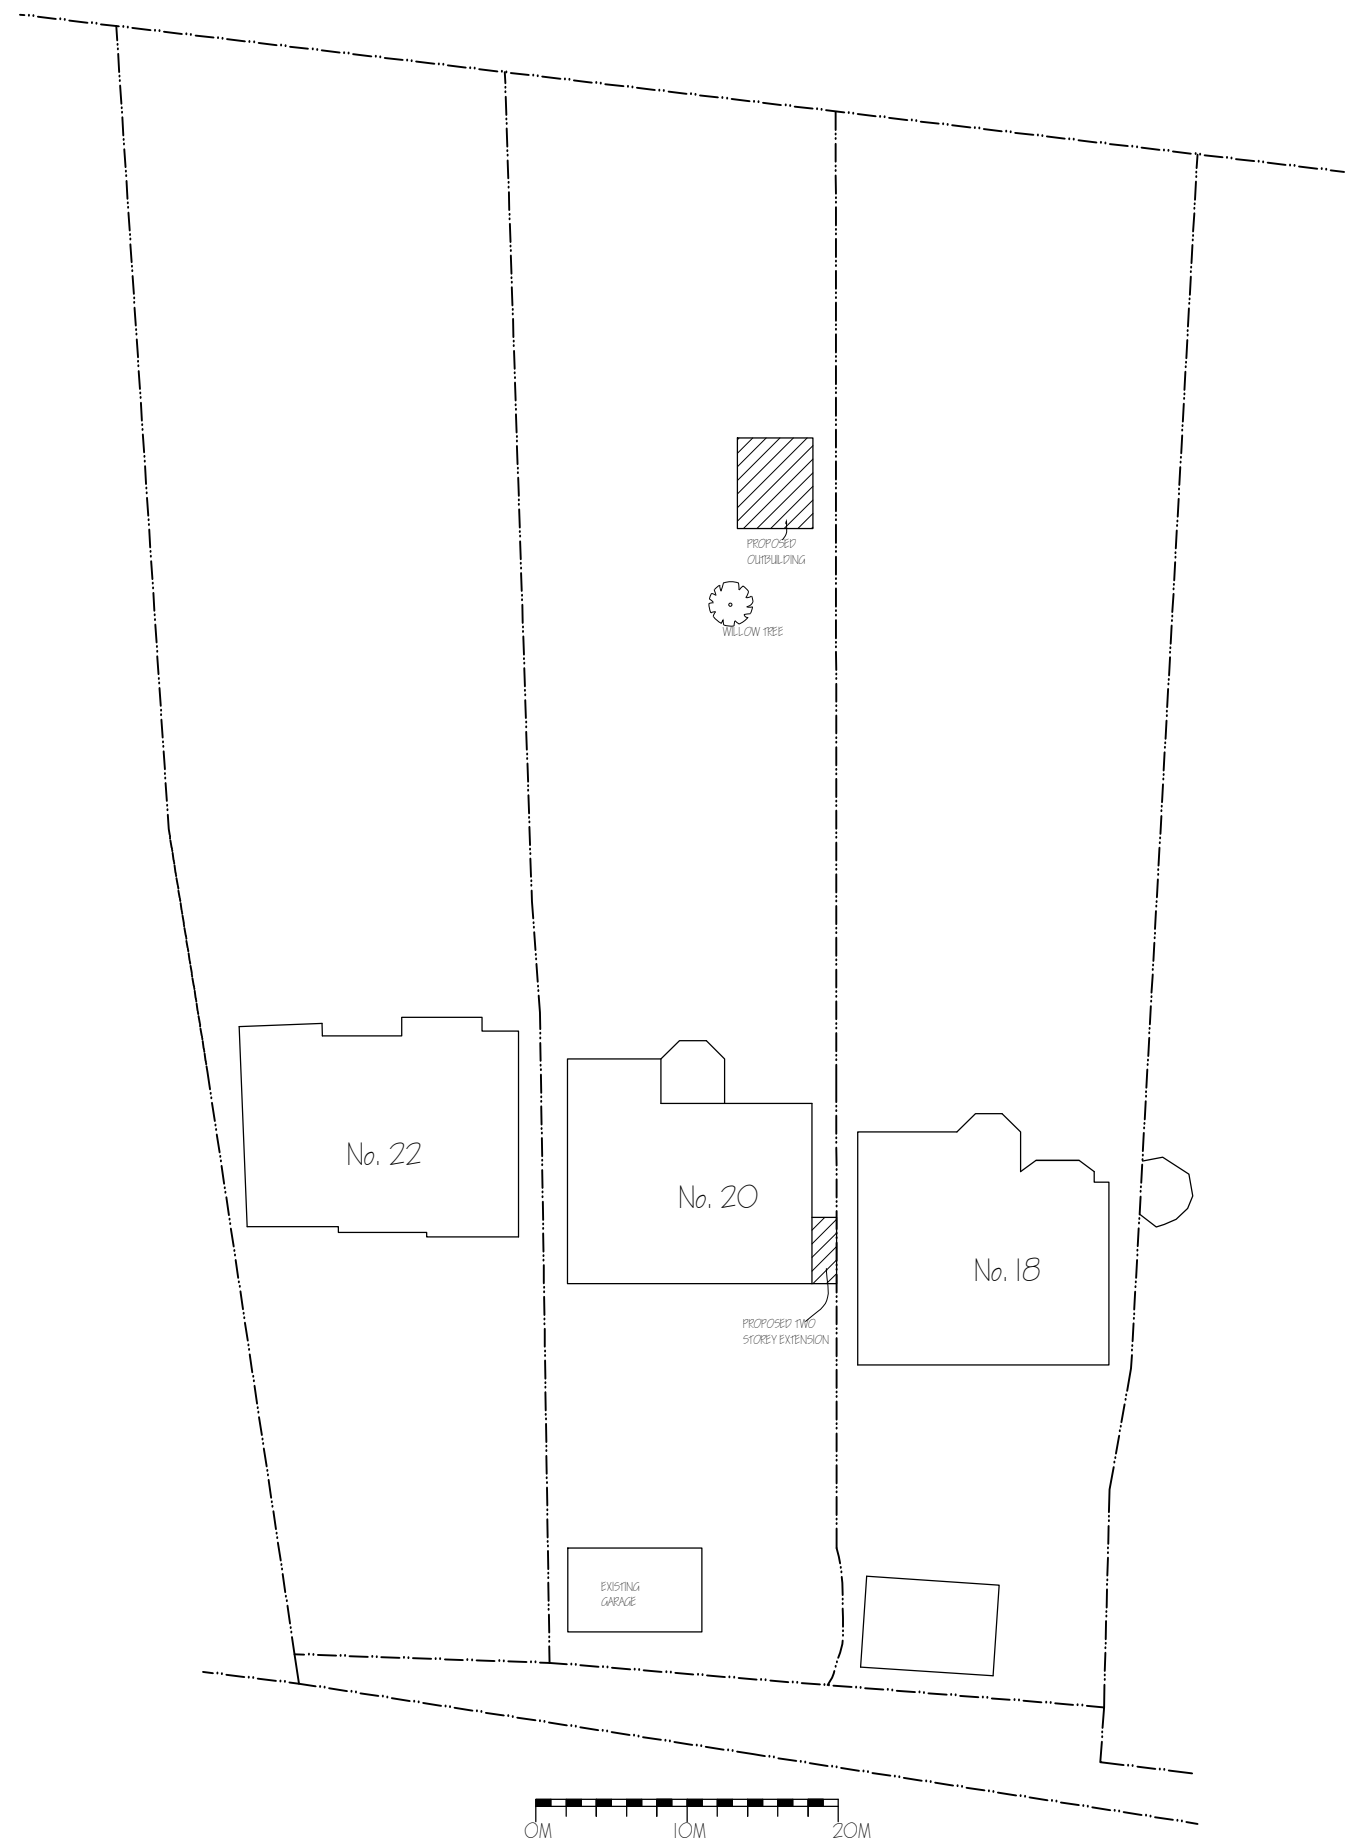

Nigel Fallon, B.Sc. (Hons)MBEng. 07768-408525
Planning & Development Consultant, Building Engineer.

349, Chartridge Lane,
Chesham, HP5 2SH.

DRAWING TITLE: PROPOSED BLOCK PLAN

SCALE - 1: 500

DATE: 21/ 09/ 2021

ADDRESS:
20, KEWFERRY DRIVE,
NORTHWOOD, HA6 2PA.

NO. - 06

REV:

DRG. PAPER SIZE: A3