



Revisions

A Client Updates


- Mains operated fully interlinked smoke detection system to BS 5446 with battery back up
- ★ 1/2 hour fire resisting doors with intumescent strips

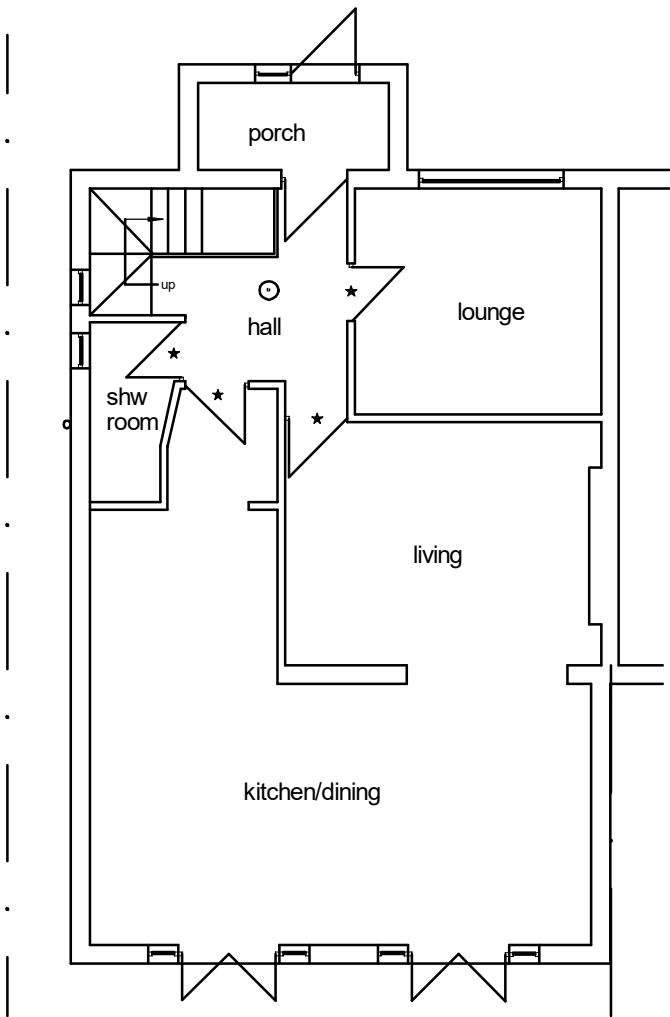

GROUND FLOOR PLAN

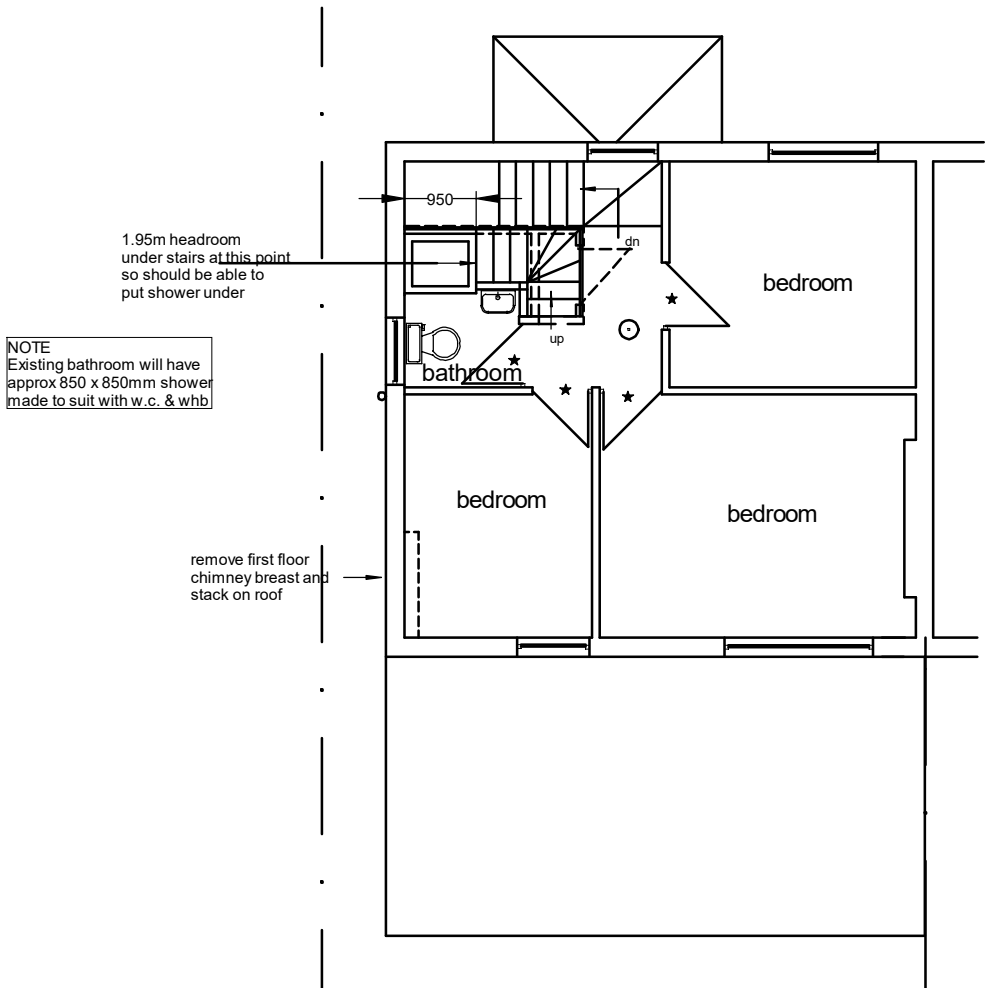



FIRST FLOOR PLAN

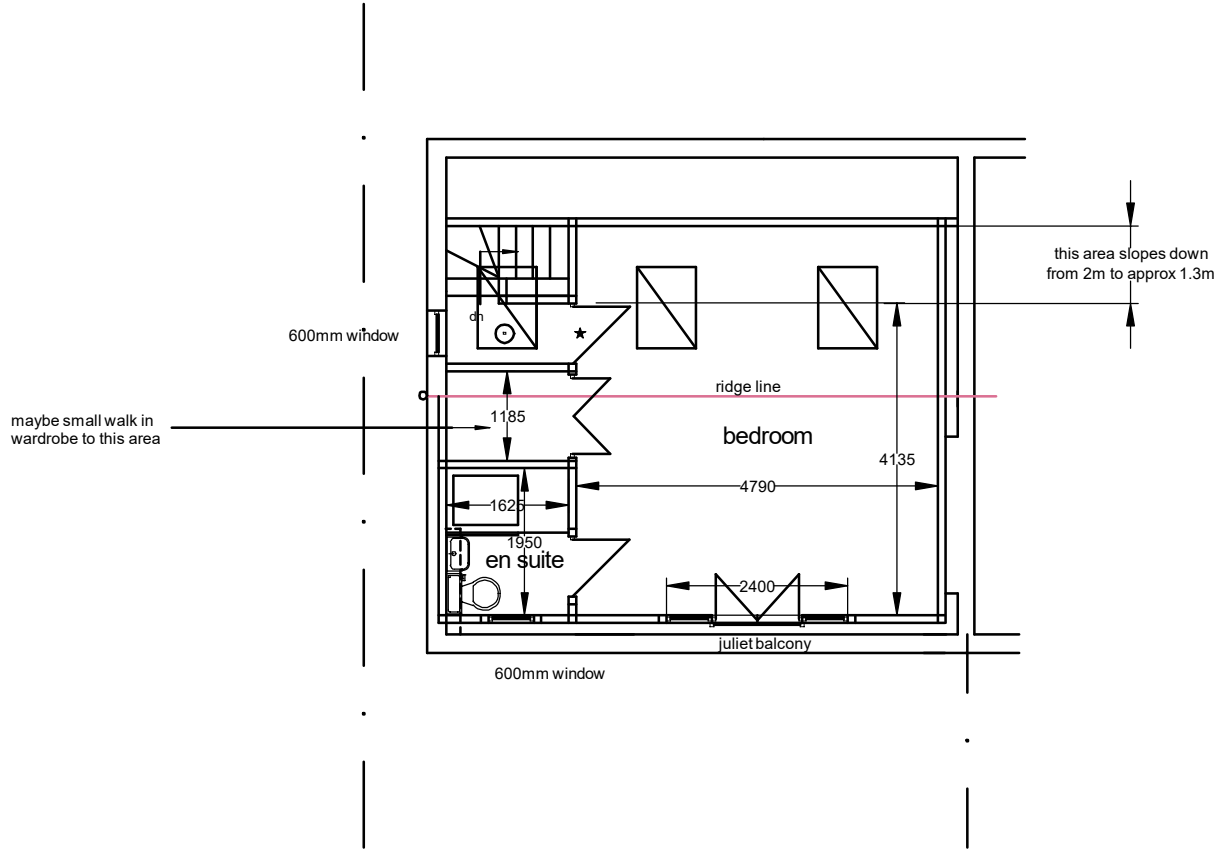


LOFT PLAN

VOLUME OF PROPOSED DORMER:
 $2.275 \times 2.225 / 2 \times 6.825 = 17.28m^3$


ALL EXTERNAL FINISHES TO MATCH EXISTING
ALL INTERNAL FINISHES TO CLIENTS SPECIFICATION

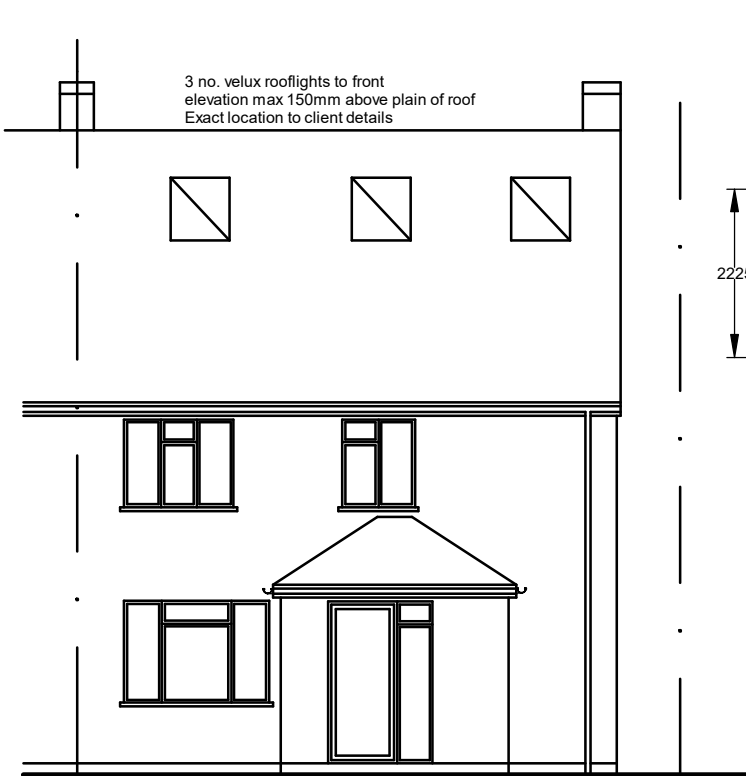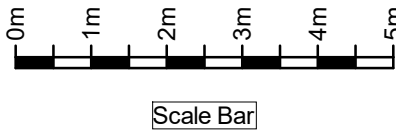


FRONT ELEVATION

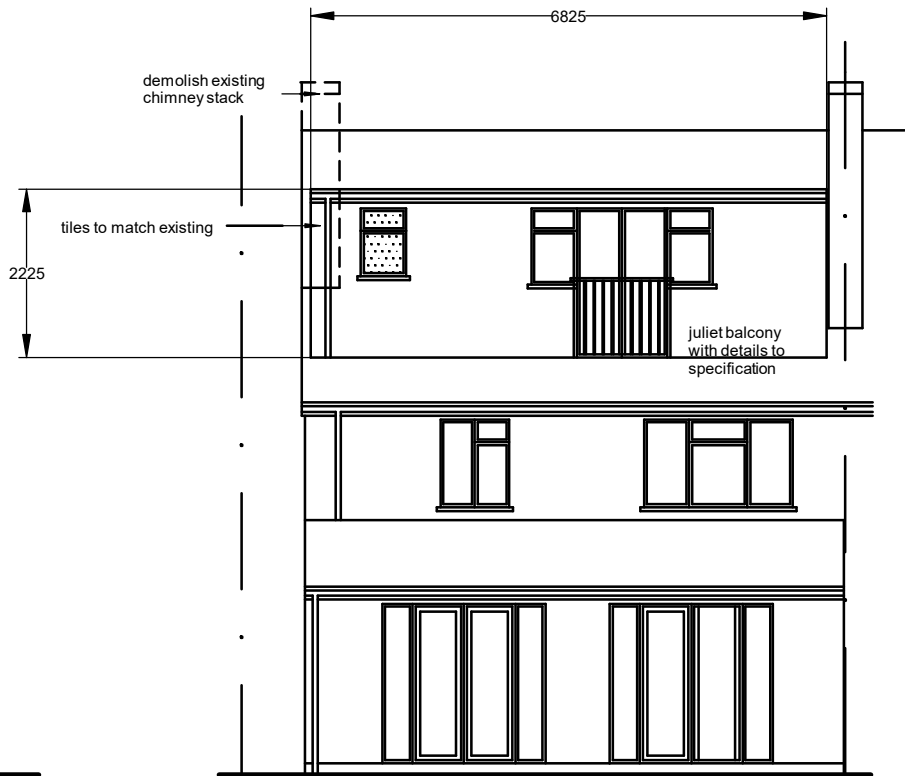

REAR ELEVATION

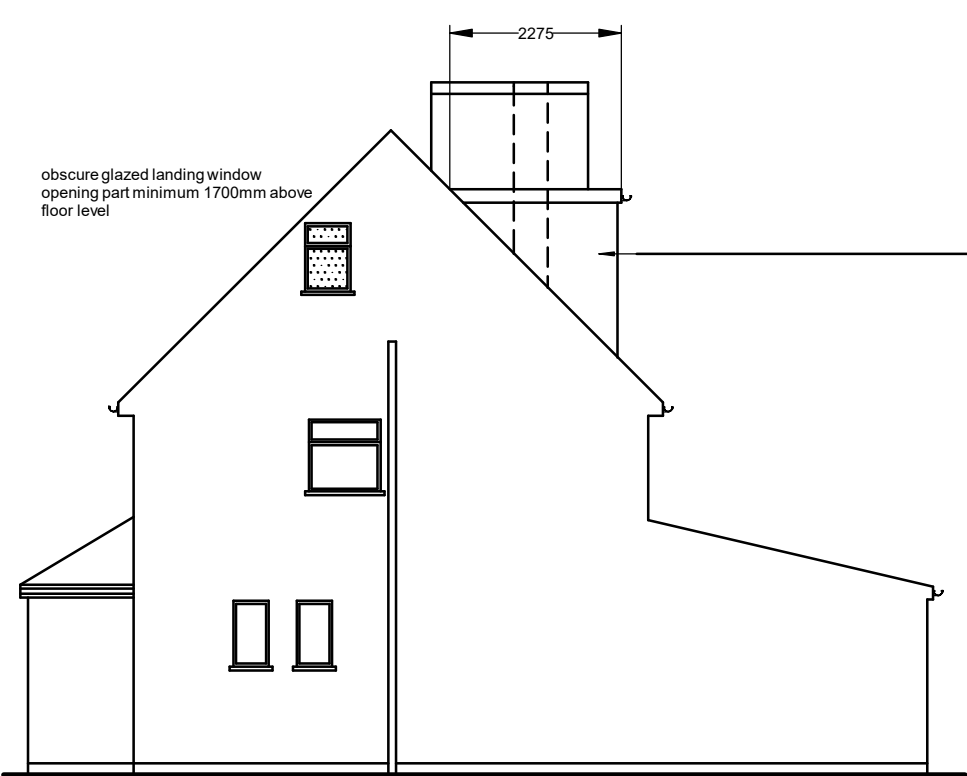

SIDE ELEVATIONS

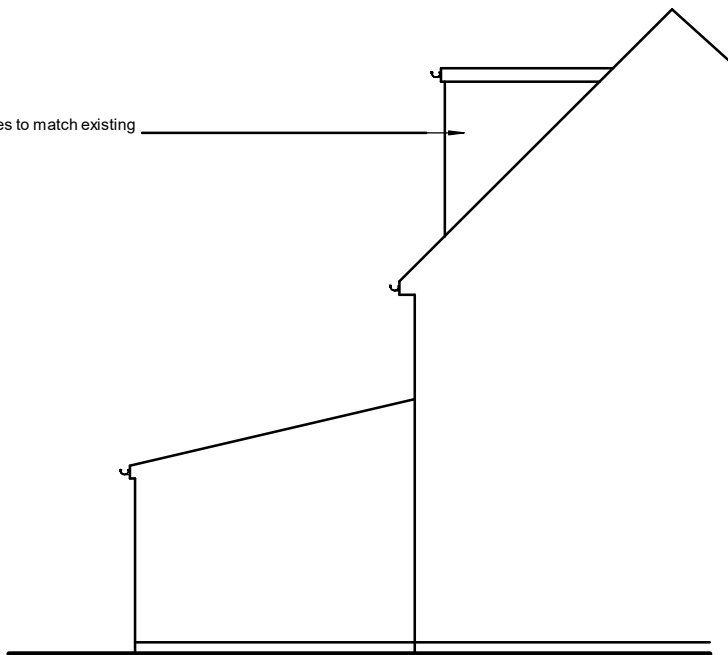

The contractor is responsible for checking dimensions on site before work is carried out.

client
Mr & Mrs R Ahmad

drawing title
Proposed Plans and Elevations

site
43 Coombe Drive Eastcote HA4 9TW

scale 1:100 @ A2
date Feb 2019

drawing no. RA/43/101
revision A