


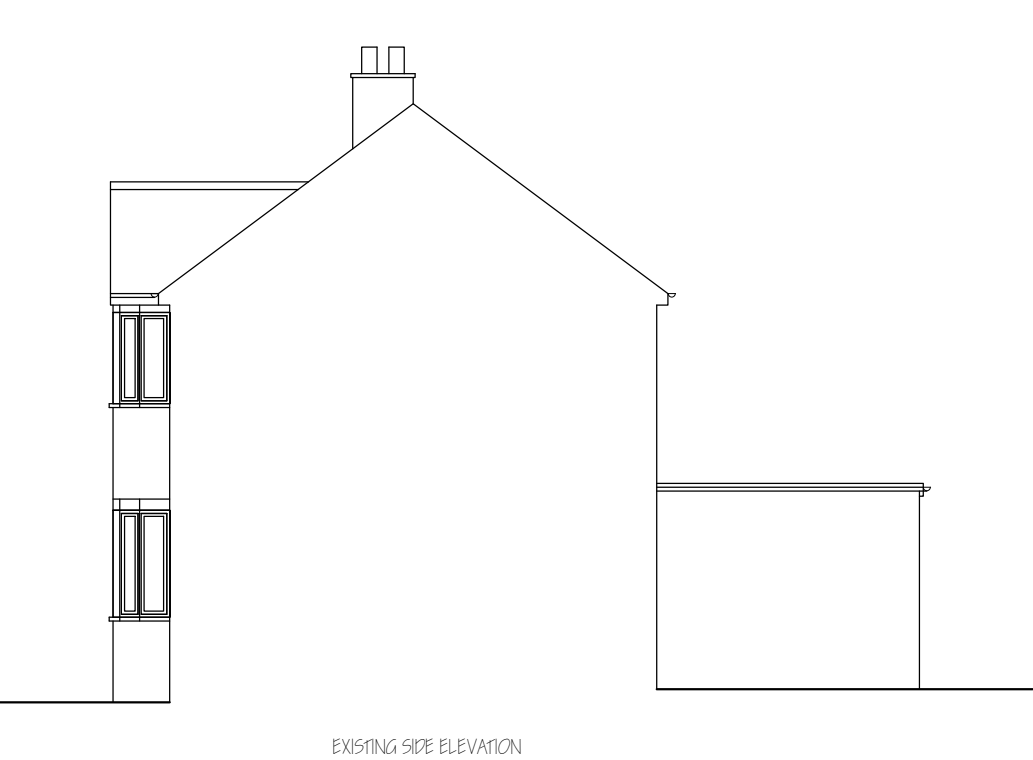



Nigel Fallon, B.Sc. (Hons)MBEng. 07768-408525
Planning & Development Consultant, Building Engineer.

349, Chartridge Lane,
Chesham, HP5 2SH.

DRAWING TITLE: EXISTING/ PROPOSED ELEVATIONS		NO. - 02	REV:
SCALE - 1:100	DATE: 14/ 04/ 2021	DRG. PAPER SIZE: A3	

0M

1M

2M

3M

4M

5M

6M

7M


8M


9M

10M

ADDRESS:
63 BURNHAM AVENUE,
ICKENHAM, UB10 8RU.

HIP > GAB.	0.333 8.46m² 5.26m	9.18m³
 DORMER	3.54m² 5.24m	18.55m³
TOTAL =		27.73m³
27.73m³ < 50m³, THEREFORE ITS P.D.		

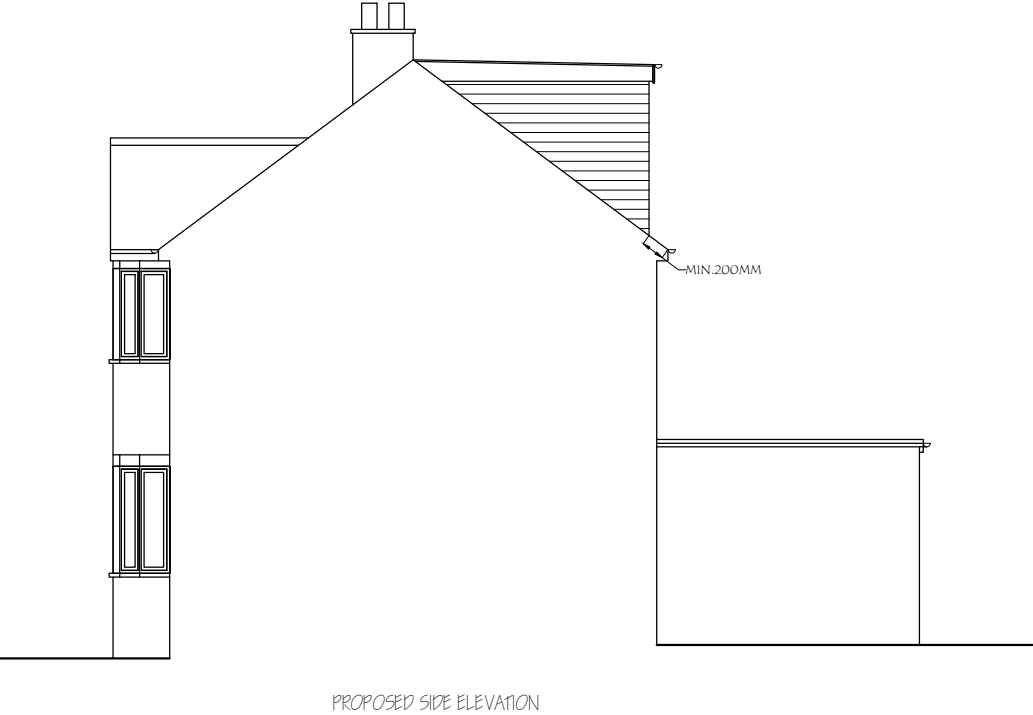

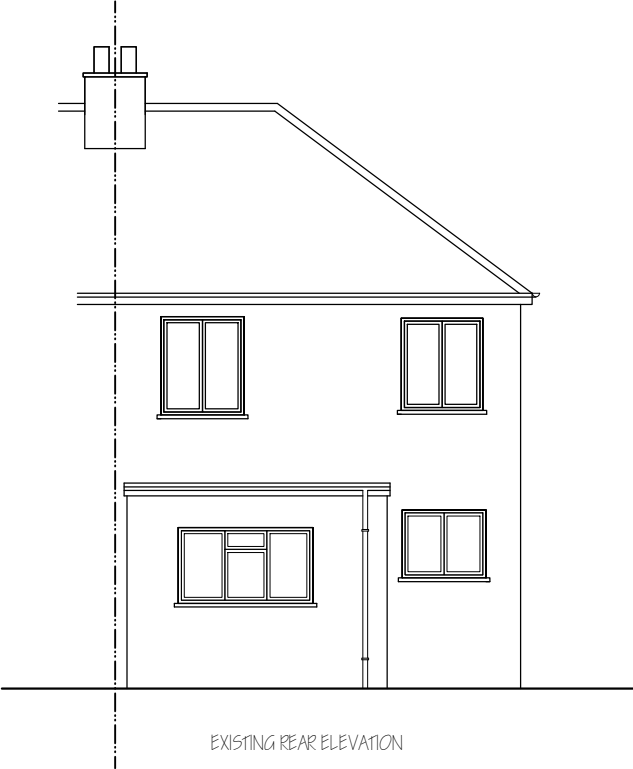


EXISTING REAR ELEVATION



EXISTING SIDE ELEVATION


Nigel Fallon, B.Sc. (Hons)MBEng. 07768-408525 <i>Planning & Development Consultant, Building Engineer.</i>		ADDRESS: 63 BURNHAM AVENUE, ICKENHAM, UB10 8RU.	
349, Chartridge Lane, Chesham, HP5 2SH.	DRAWING TITLE: EXISTING/ PROPOSED ELEVATIONS	NO. - 03	REV:
	SCALE - 1:100	DATE: 14/ 04/ 2021	DRG. PAPER SIZE: A3

 


HIP > GAB.	0.553 8.46m² 3.26m	9.18m²
 DORMER	3.54m² 5.24m	18.55m²
TOTAL =		27.73m²
27.73m² < 50m², THEREFORE IT'S P.D.		




PROPOSED REAR ELEVATION

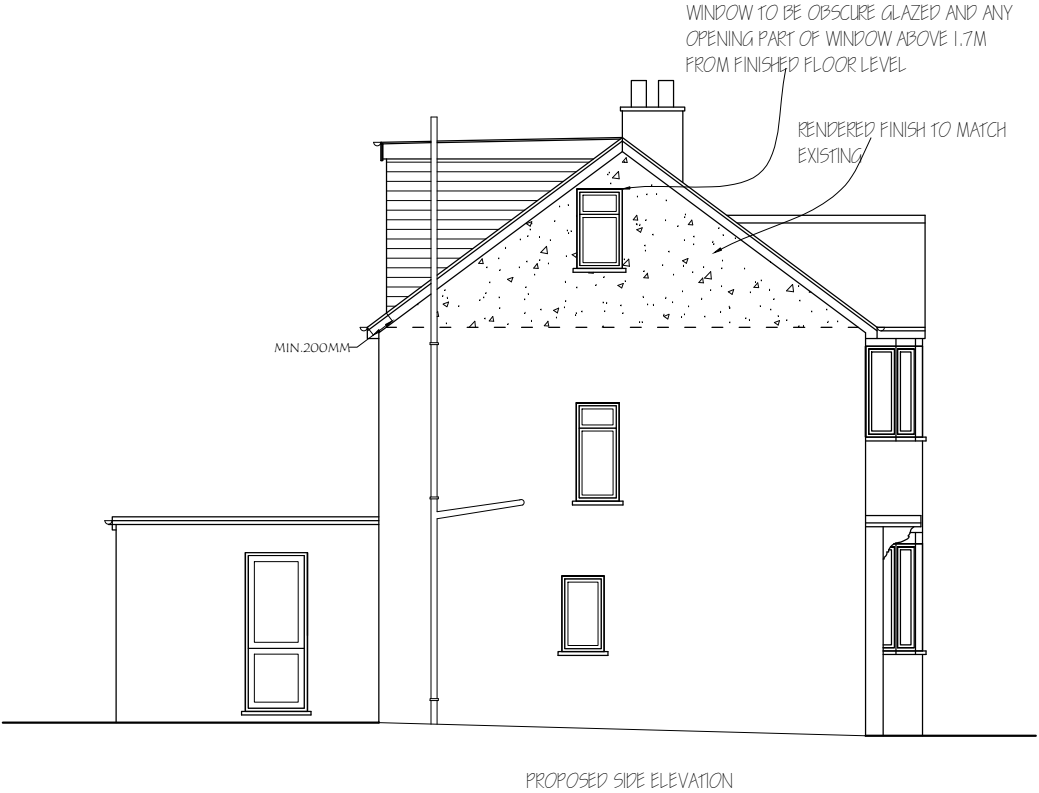


PROPOSED SIDE ELEVATION

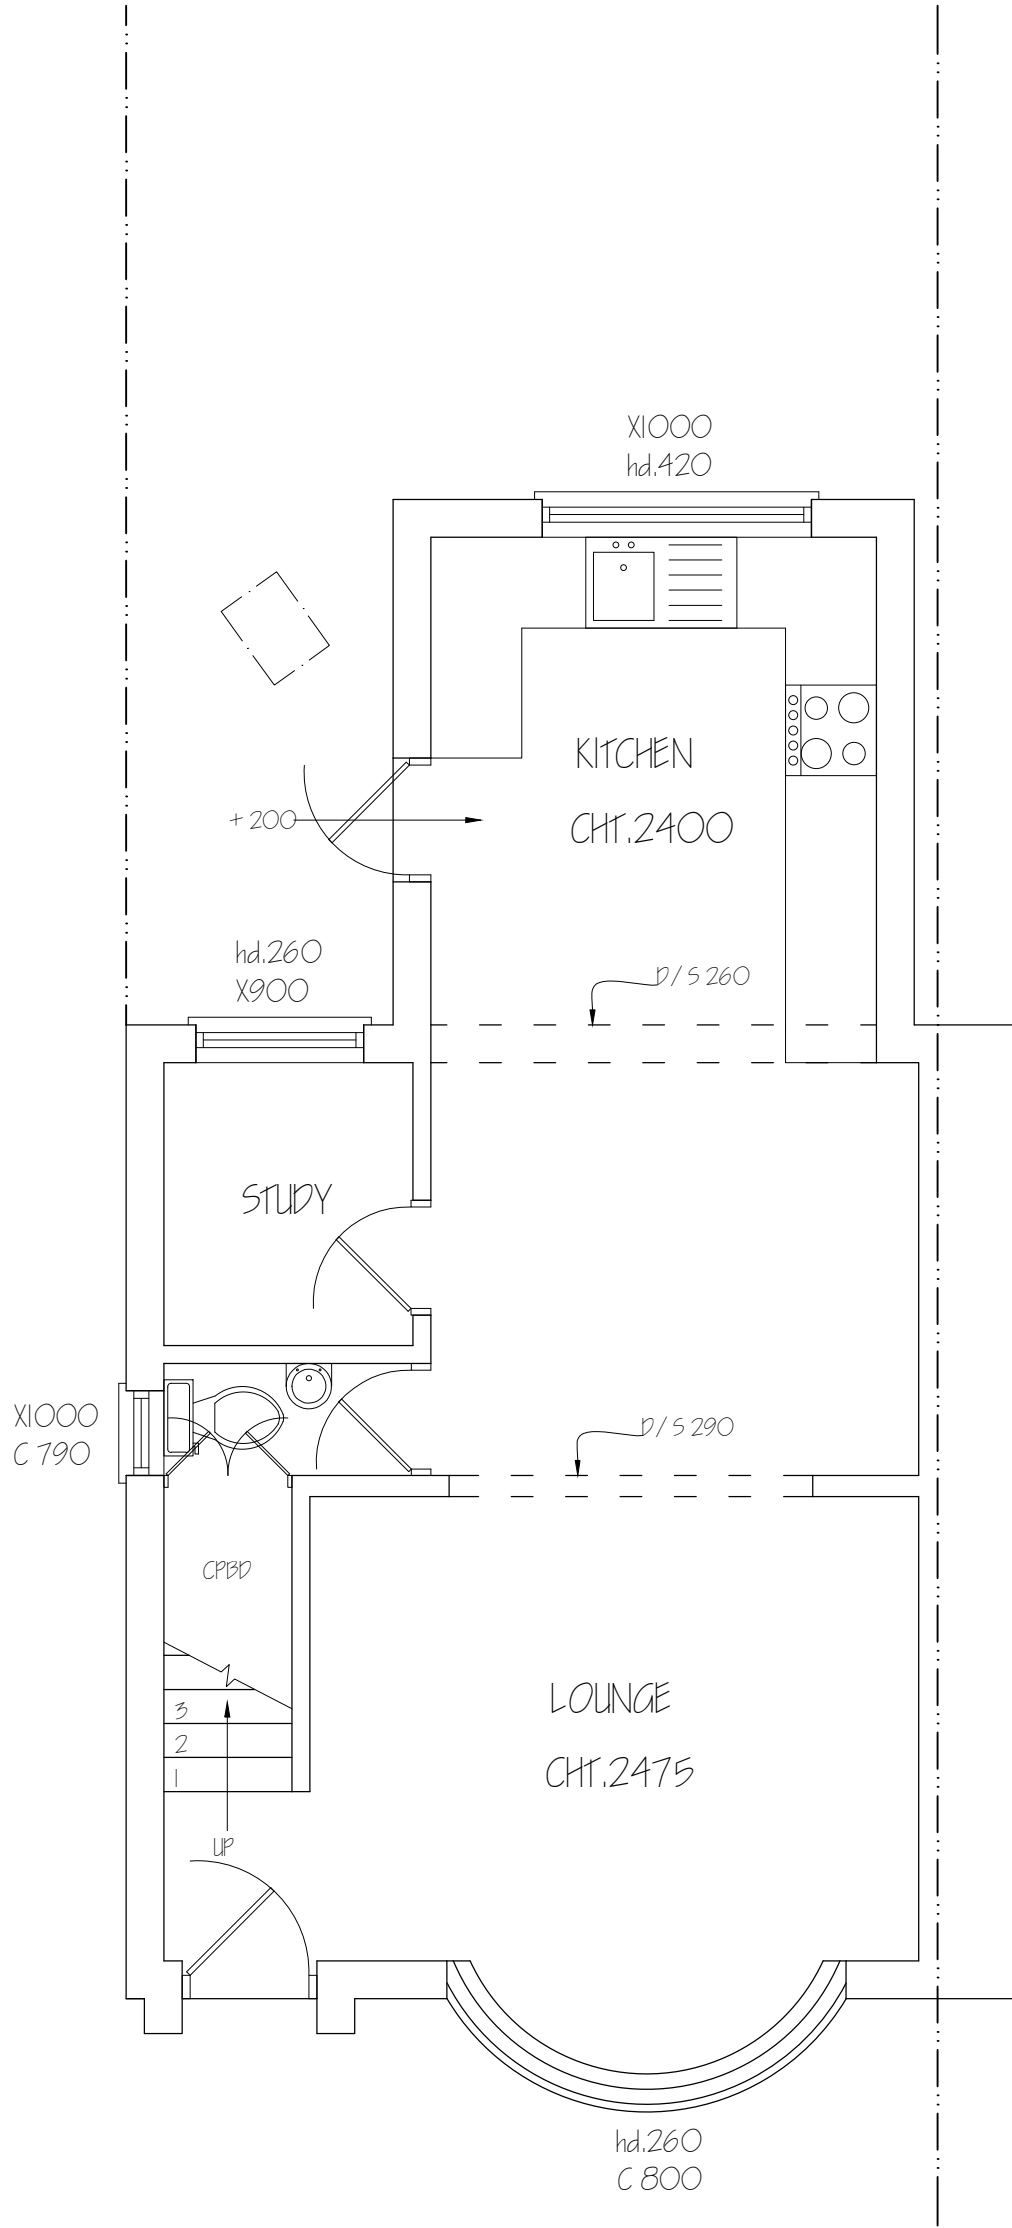

Nigel Fallon, B.Sc. (Hons)MBEng. 07768-408525 Planning & Development Consultant, Building Engineer.		ADDRESS: 63 BURNHAM AVENUE ICKENHAM, LB10 8RU.	
349, Chartridge Lane, Chesham, HP5 2SH.		DRAWING TITLE: PROPOSED GROUND FLOOR PLAN	NO. - 04
SCALE - 1: 50		DATE: 14/ 04/ 2021	REV:
		DRG. PAPER SIZE: A3	

 

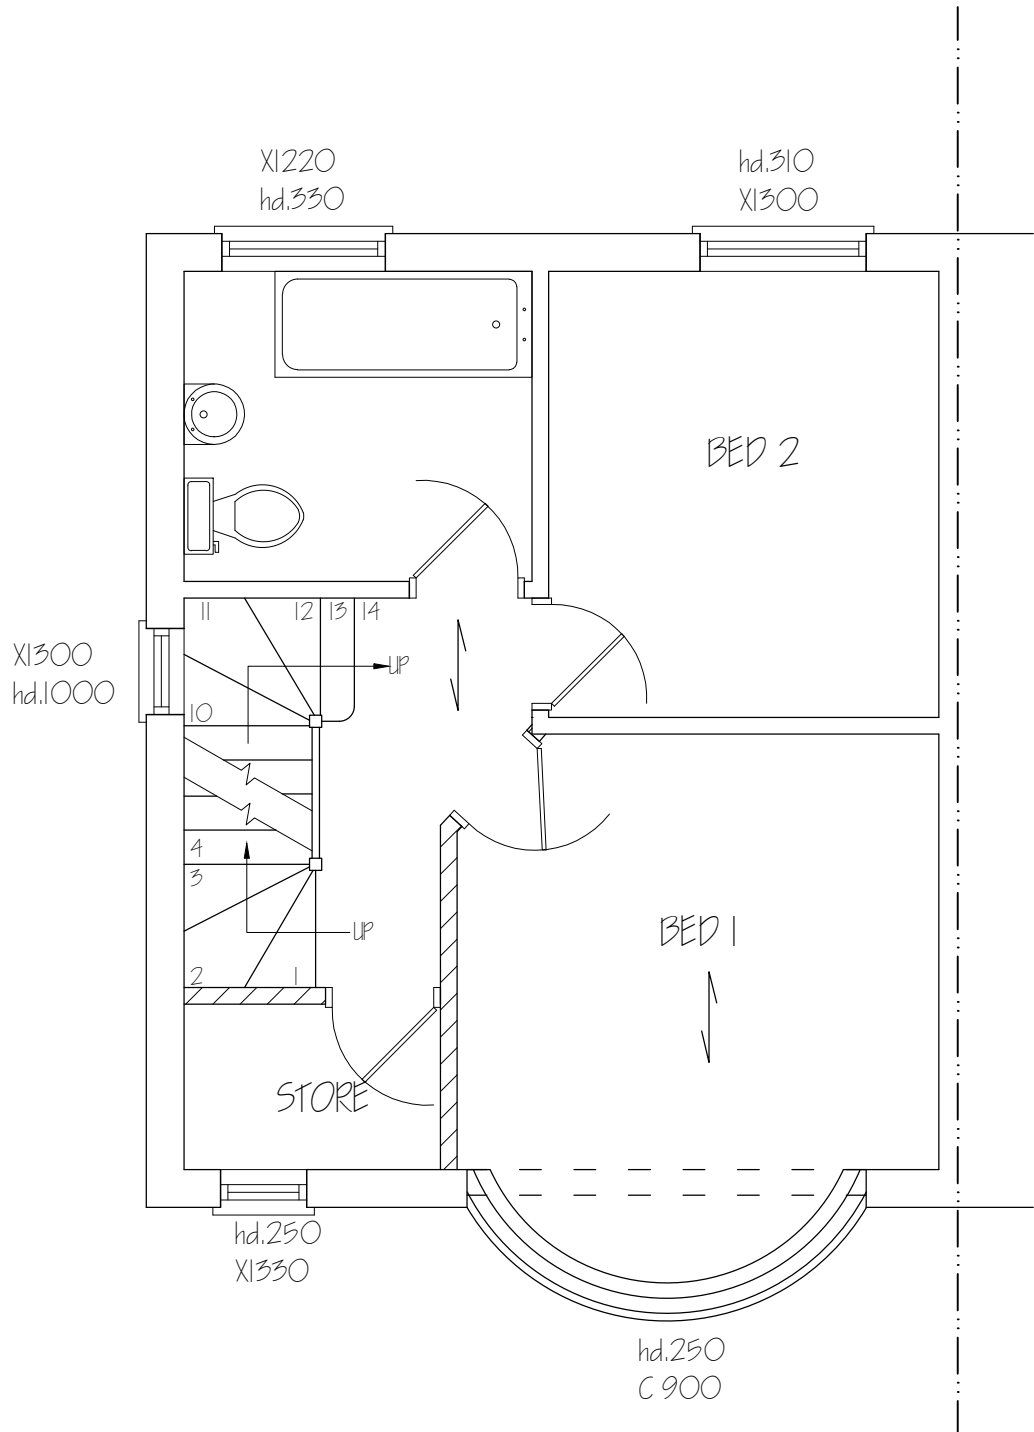

Nigel Fallon, B.Sc. (Hons) MEng. 07768-408525
Planning & Development Consultant, Building Engineer.

349, Chartridge Lane,
Chesham, HP5 2SH.

DRAWING TITLE: PROPOSED FIRST FLOOR PLAN

SCALE - 1: 50


DATE: 14/ 04/ 2021


ADDRESS:
63 BURNHAM AVENUE,
ICKENHAM, UB10 8RU.

NO. - 05

REV:

DRG. PAPER SIZE: A3

 

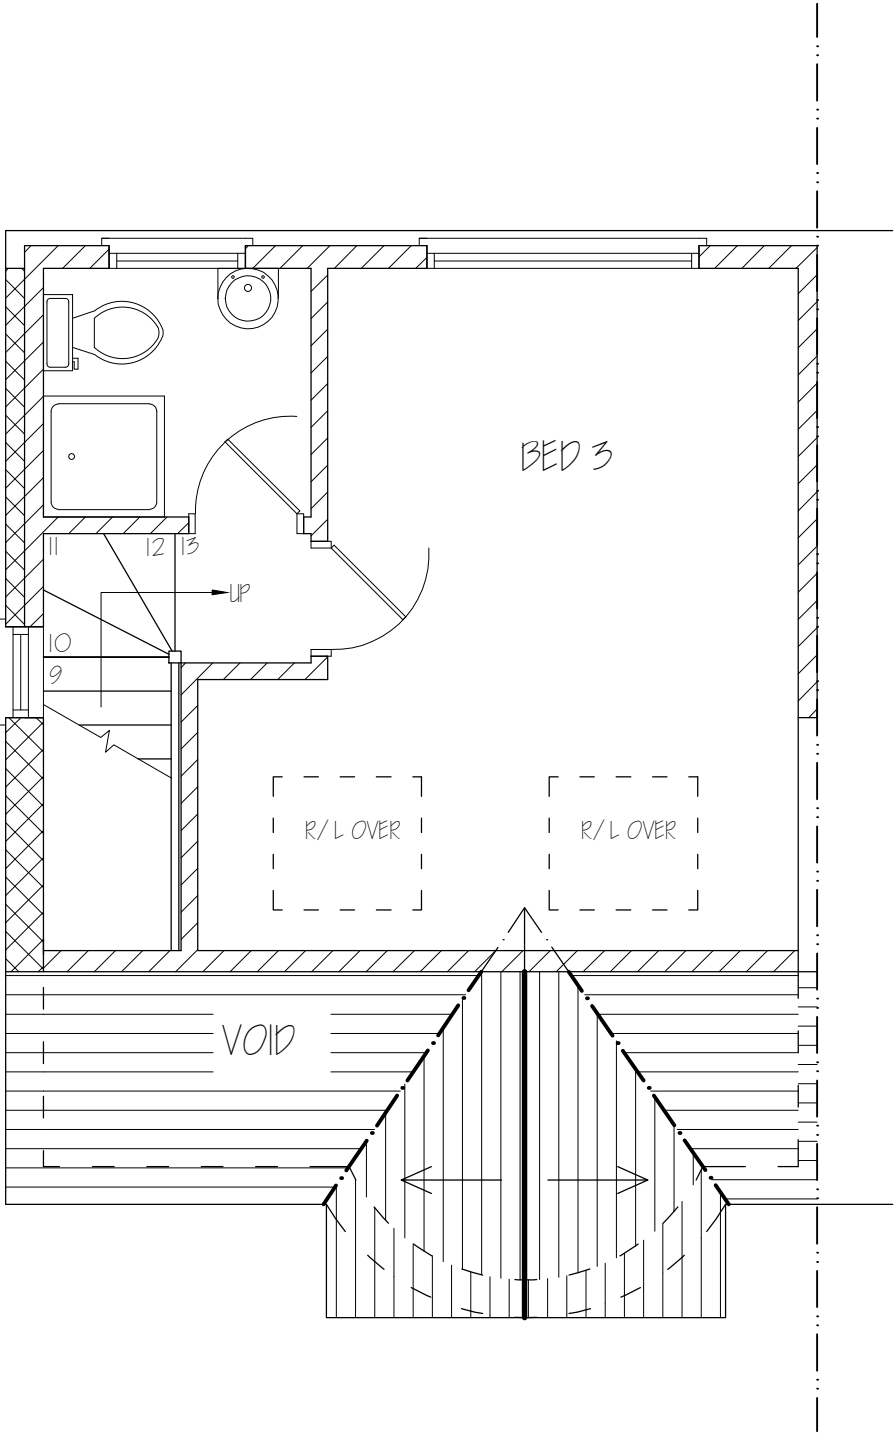

Nigel Fallon, B.Sc. (Hons)MBEng. 07768-408525
Planning & Development Consultant, Building Engineer.

349, Chartridge Lane,
Chesham, HP5 2SH.

DRAWING TITLE: PROPOSED SECOND FLOOR PLAN

SCALE - 1: 50

DATE: 14/ 04/ 2021

ADDRESS:
63 BURNHAM AVENUE,
ICKENHAM, UB10 8RU.

NO. - 06

REV:

DRG. PAPER SIZE: A3

