




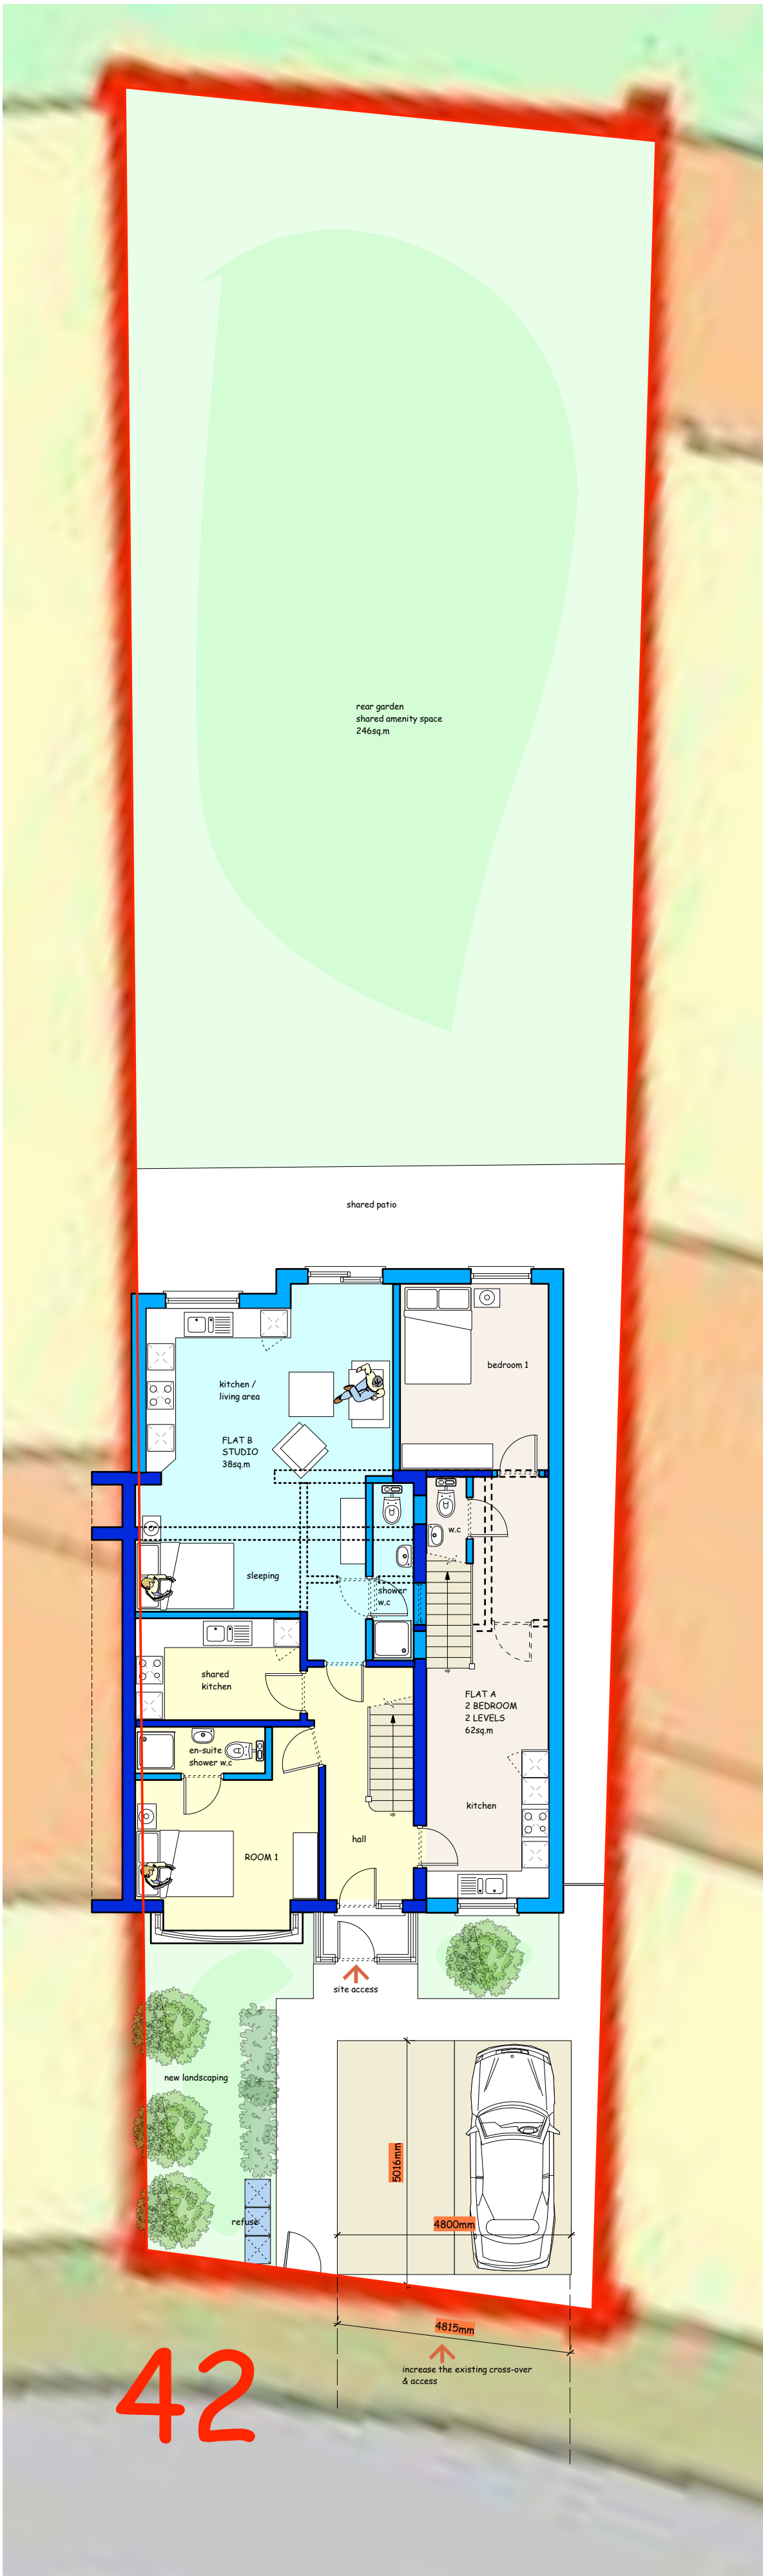


PROPOSED GROUND AND SITE PLAN
scale:- 1:100@A1

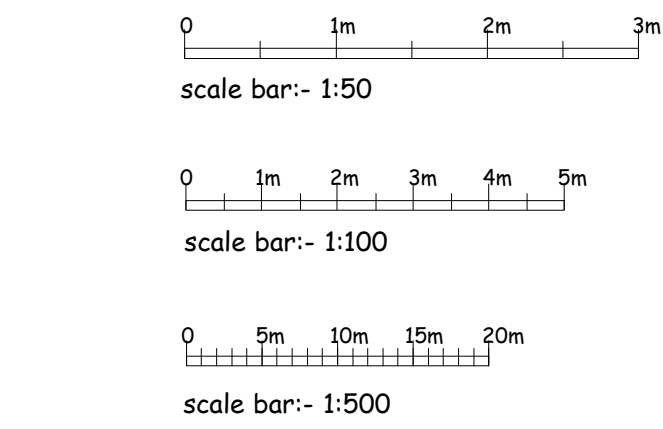

WALL CONSTRUCTION

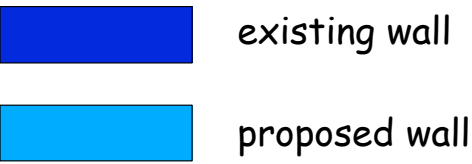

PROPOSED CROSS-OVER
scale:- 1:50@A1

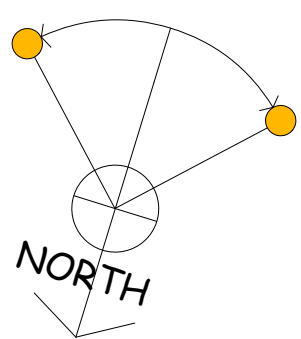

PROPOSED SITE
LOCATION PLAN
scale:- 1:500@A1

NOTE: No dimensions are to be scaled from this drawing.
Report all errors and omissions to the Architect.
All dimensions to be checked on site before fabrication.

REV	DATE	DESCRIPTION
-----	------	-------------



REV	DATE	DESCRIPTION
-----	------	-------------

Architectural Design Services
Mr S Saxena
Suite 462
St. Paul Road, Epsom, Surrey
Middlesex
TW20 8RD
email: saxonad@adss.co.uk
saxonad@adss.co.uk



PROJECT 42 HUGHES ROAD, HAYES. UB3 3AW.	
DRAWING PROPOSED INFORMATION	
CLIENT	DATE
SCALE 1:50/1:100/1:500 @ A1	AUG/2017
DRAWING No 42HUGHES/PL06	
© copyright retained	