



Note: The Drawings is for planning purpose and should not be used for construction.
All dimensions should be confirmed on site and any deviation should be reported back to designer.

BW: Brickwork
PD: Pebble Dash

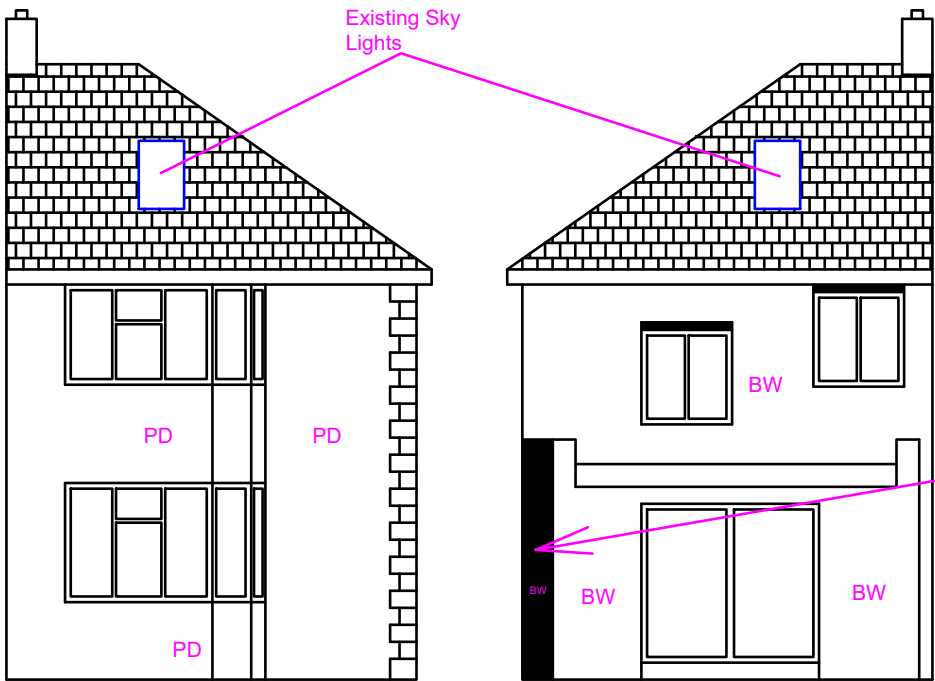


Existing Front Elevation

Existing Rear Elevation

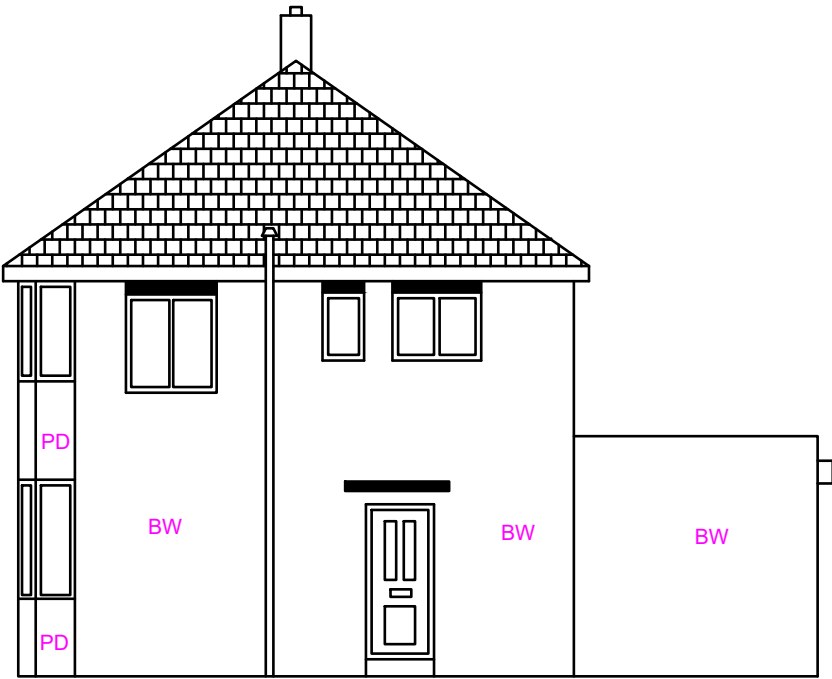

Existing Side Elevation (RHS)

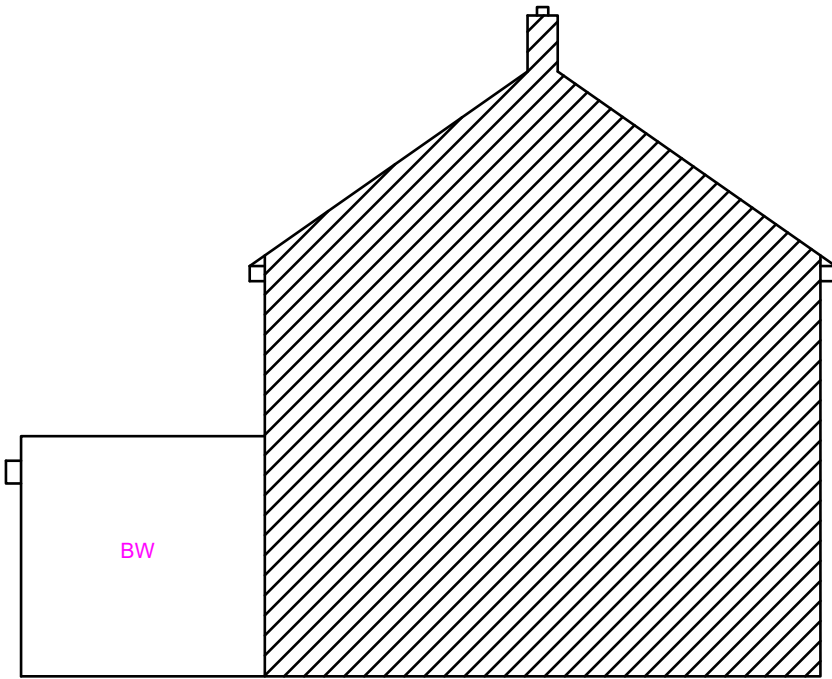

Existing Side Elevation (LHS)

Proposed Development:

Loft Extension

Site Address:

30 Warley Avenue
Hayes
UB4 0QZ

Revisions:

Rev	Date	Description
A	23/03/2021	

Drawing Description:

Existing Elevations

Drawing No:

ART/2021/LE30WA/EE

Scale: 1:100
Paper Size: A3
Sheet No: 2 of 4



ART CONSULTANTS (UK) LTD
113 LONG LANE
STANWELL
TW19 7AL
M:07960071377
E: ARTCONSULTANTSUK@GMAIL.COM