

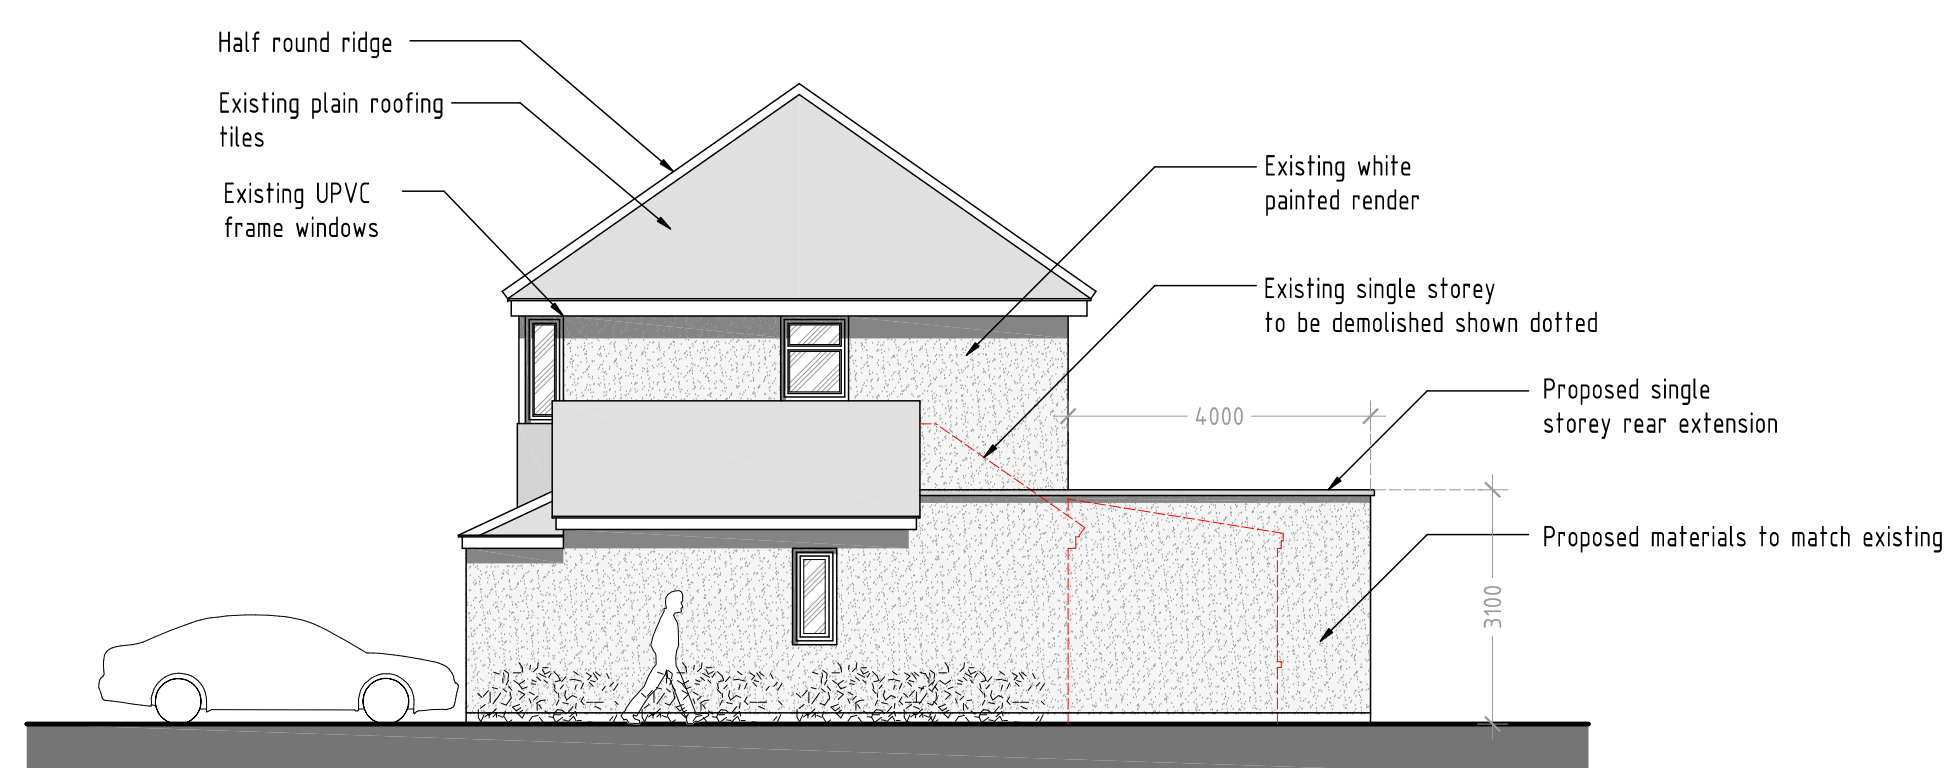


LOCATION PLAN
SCALE 1:1250

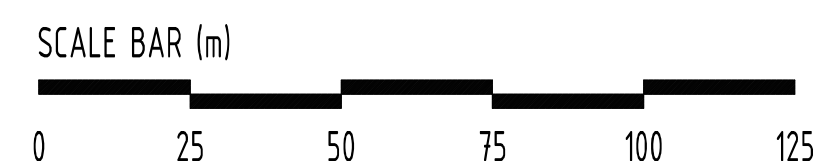


P R O P O S E D S I D E E L E V A T I O N
SCALE 1:100

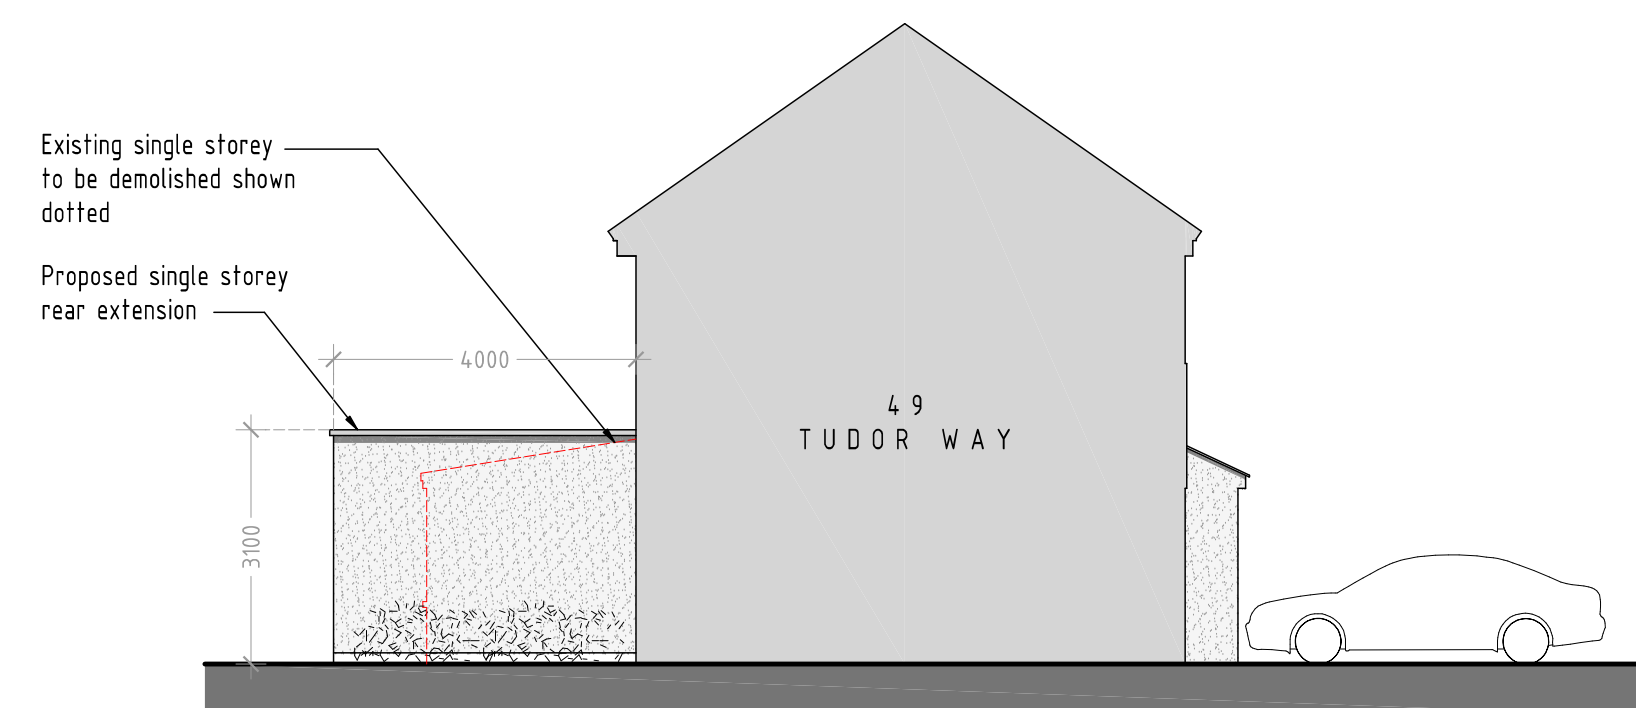


PROPOSED SIDE ELEVATION
SCALE 1:100





P R O P O S E D F R O N T E L E V A T I O N
SCALE 1:100

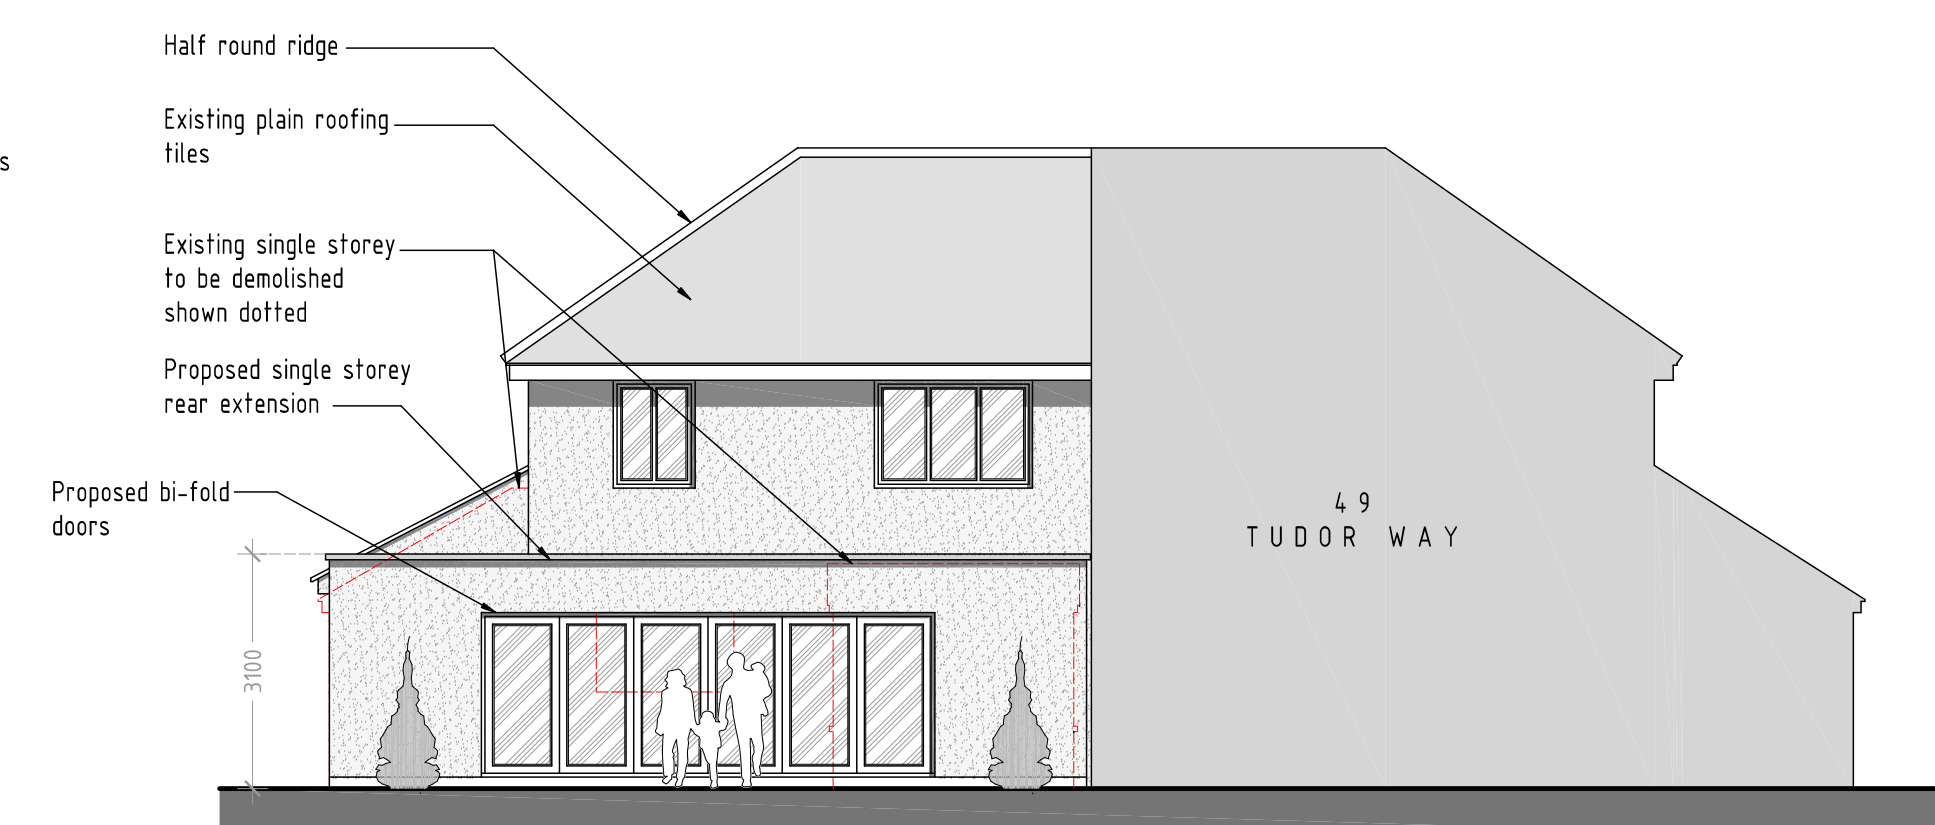


P R O P O S E D R E A R E L E V A T I O N
SCALE 1:100

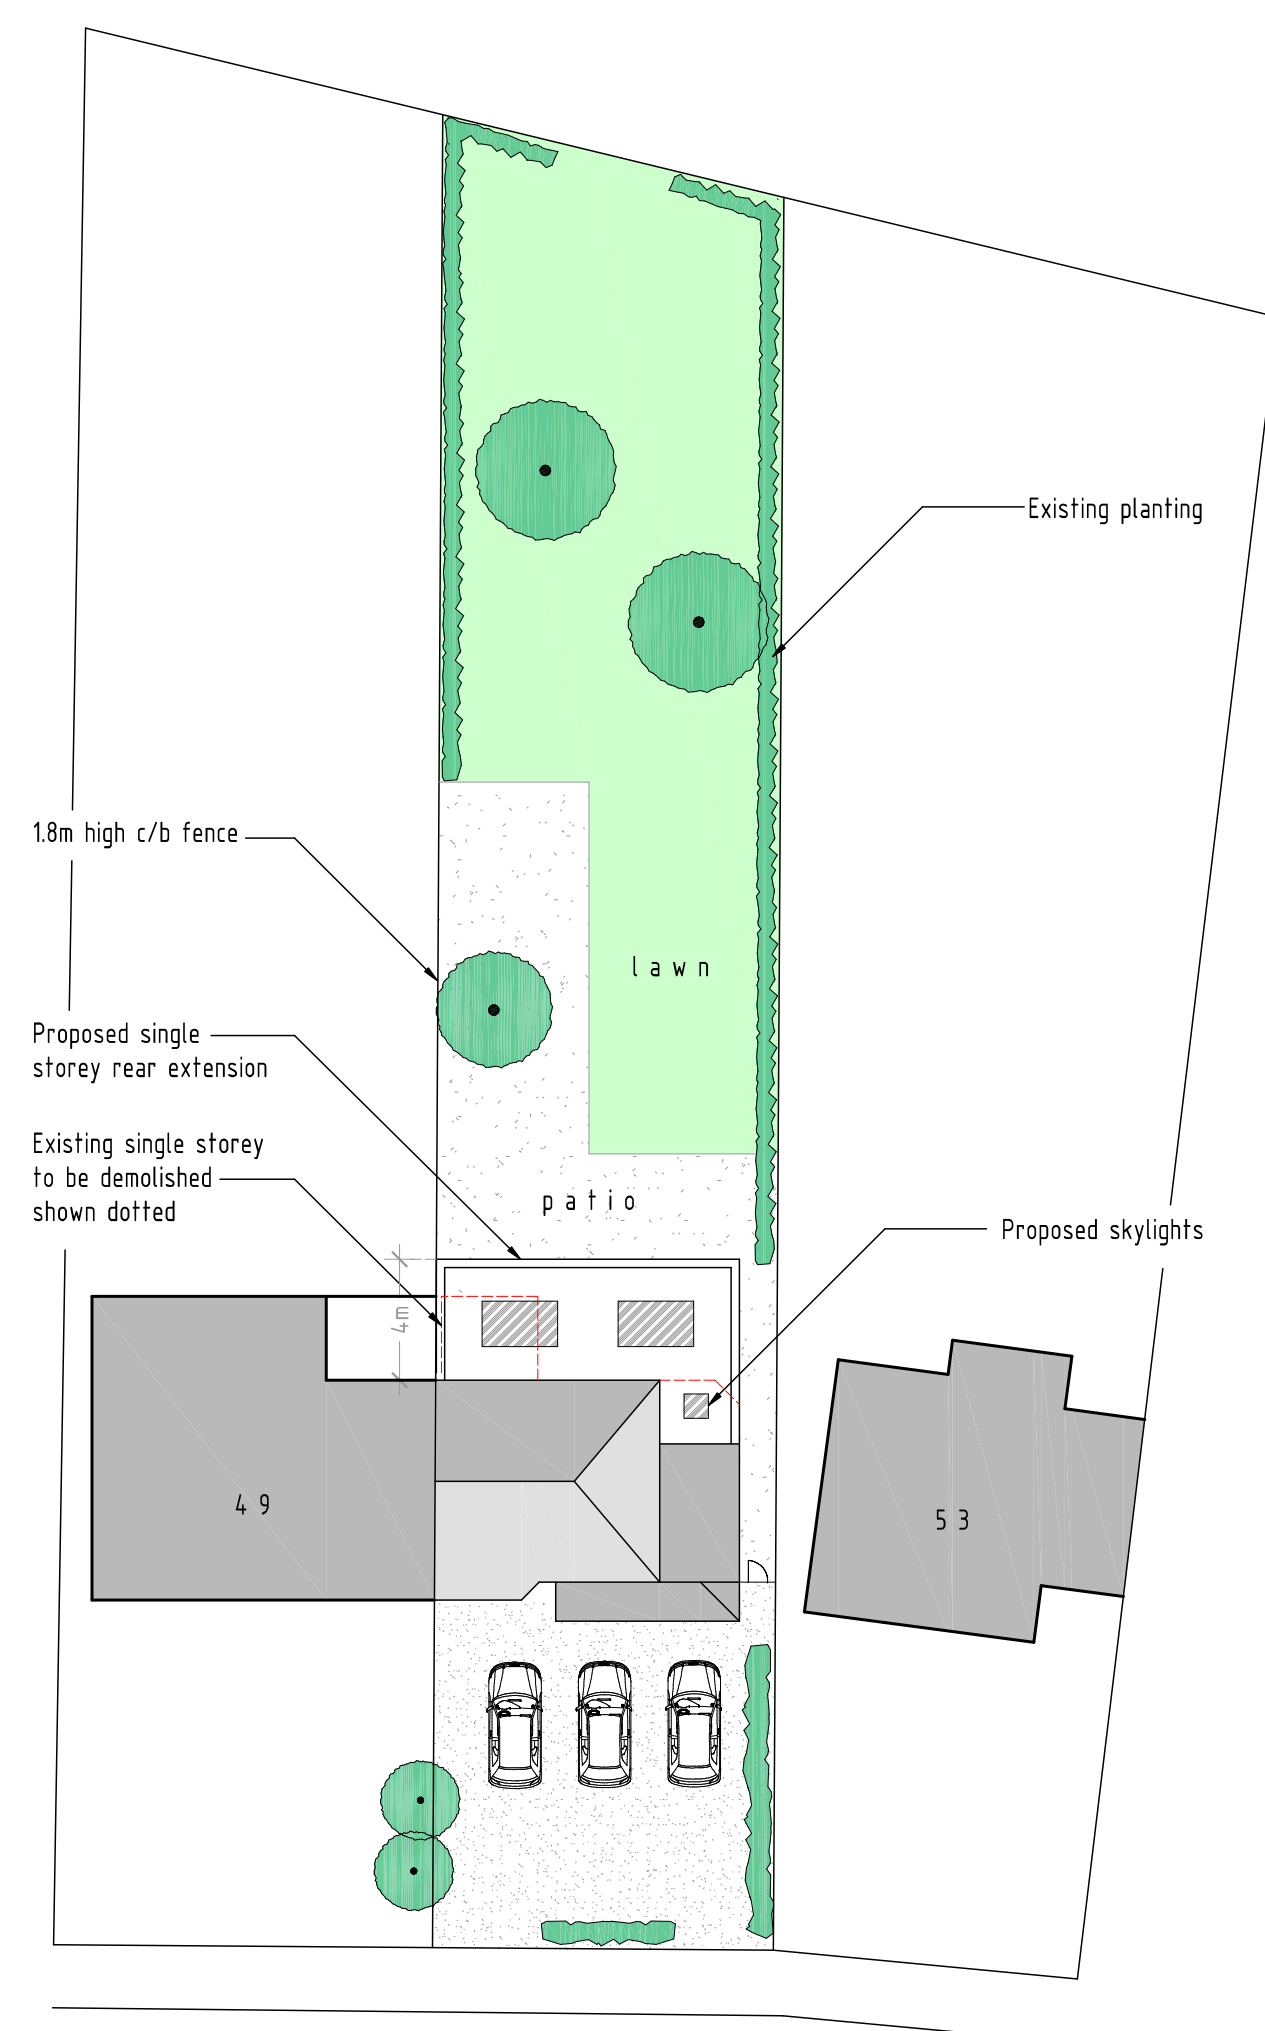

P R O P O S E D S I T E P L A N
SCALE 1:250

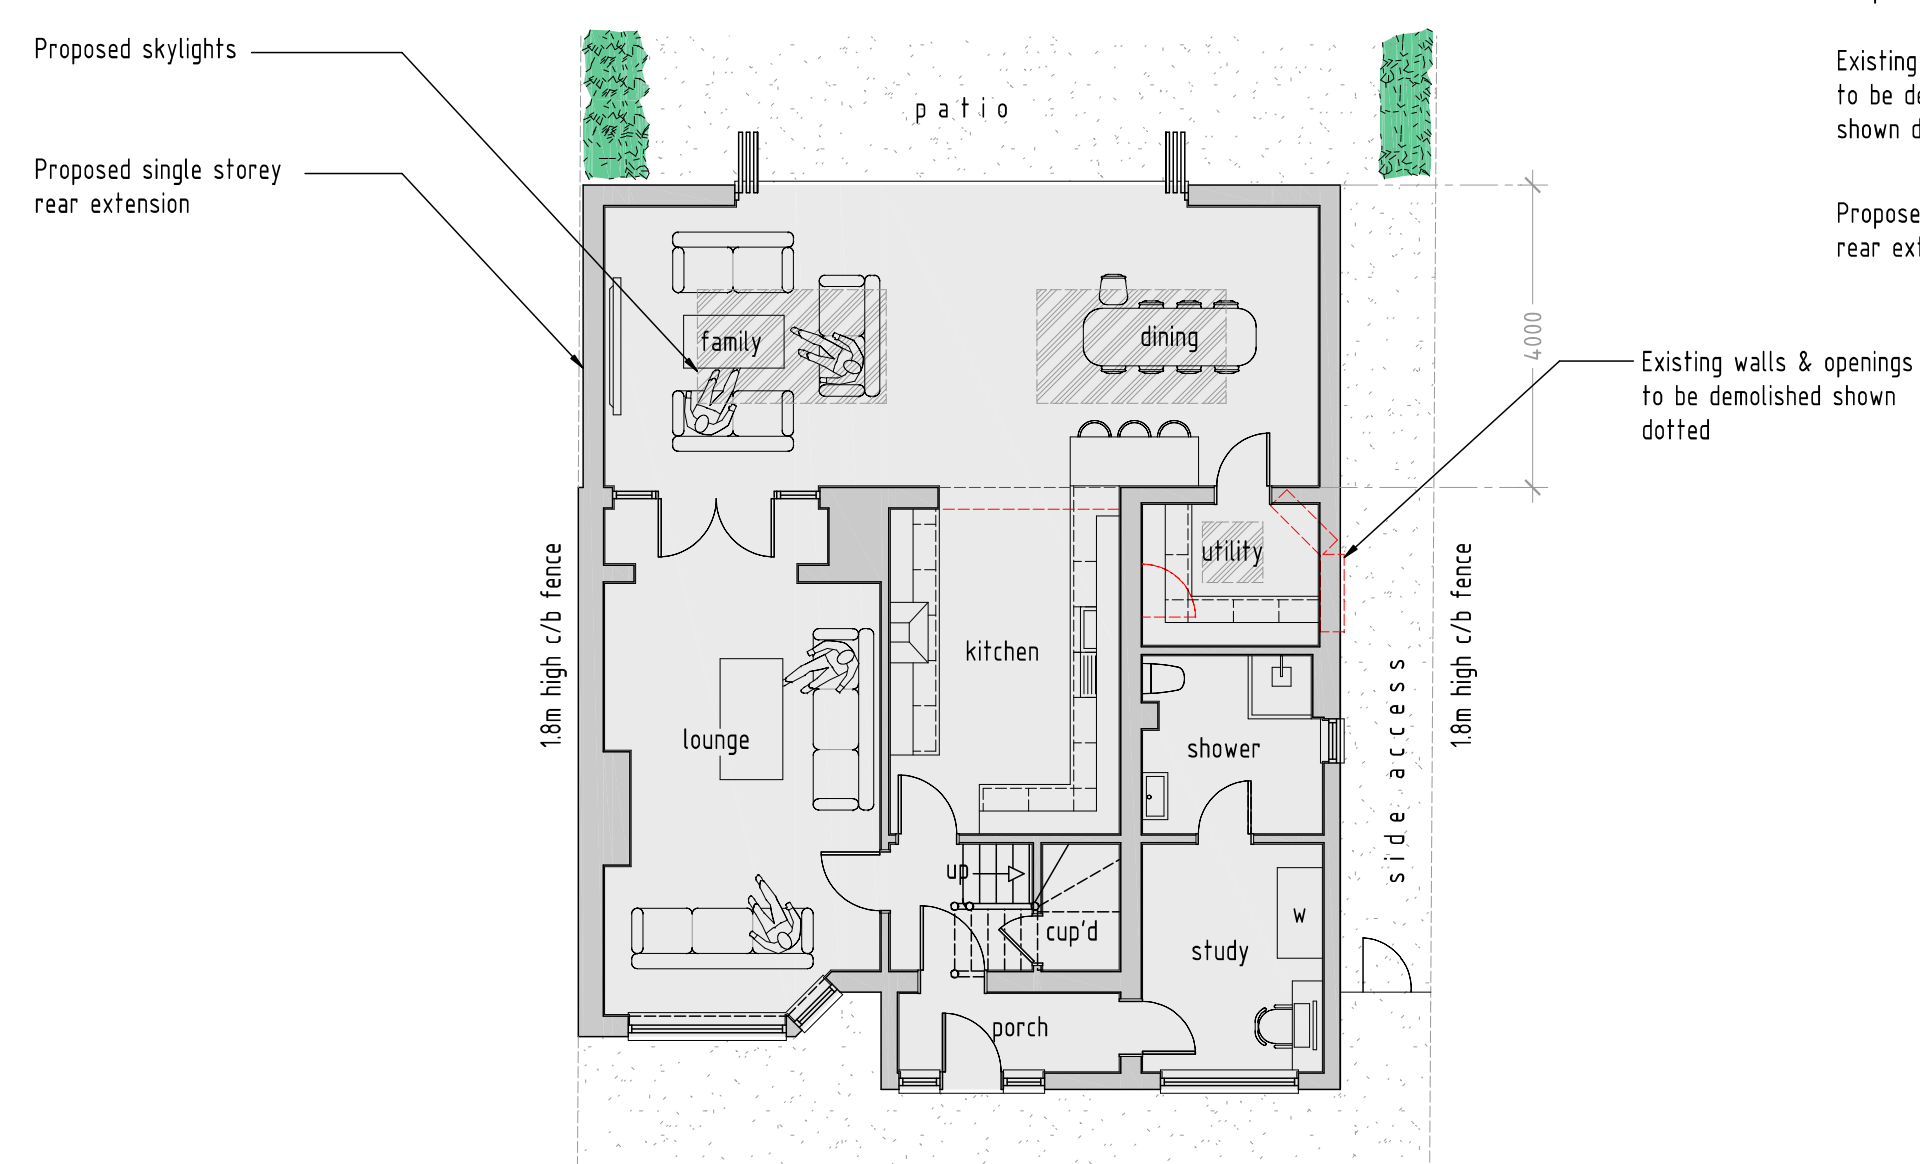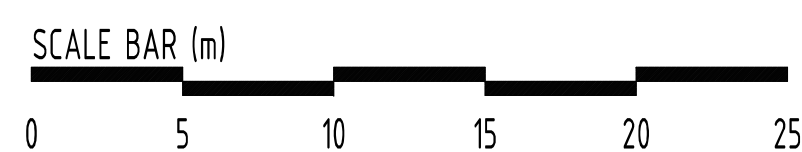

P R O P O S E D G R O U N D F L O O R P L A N
SCALE 1:100

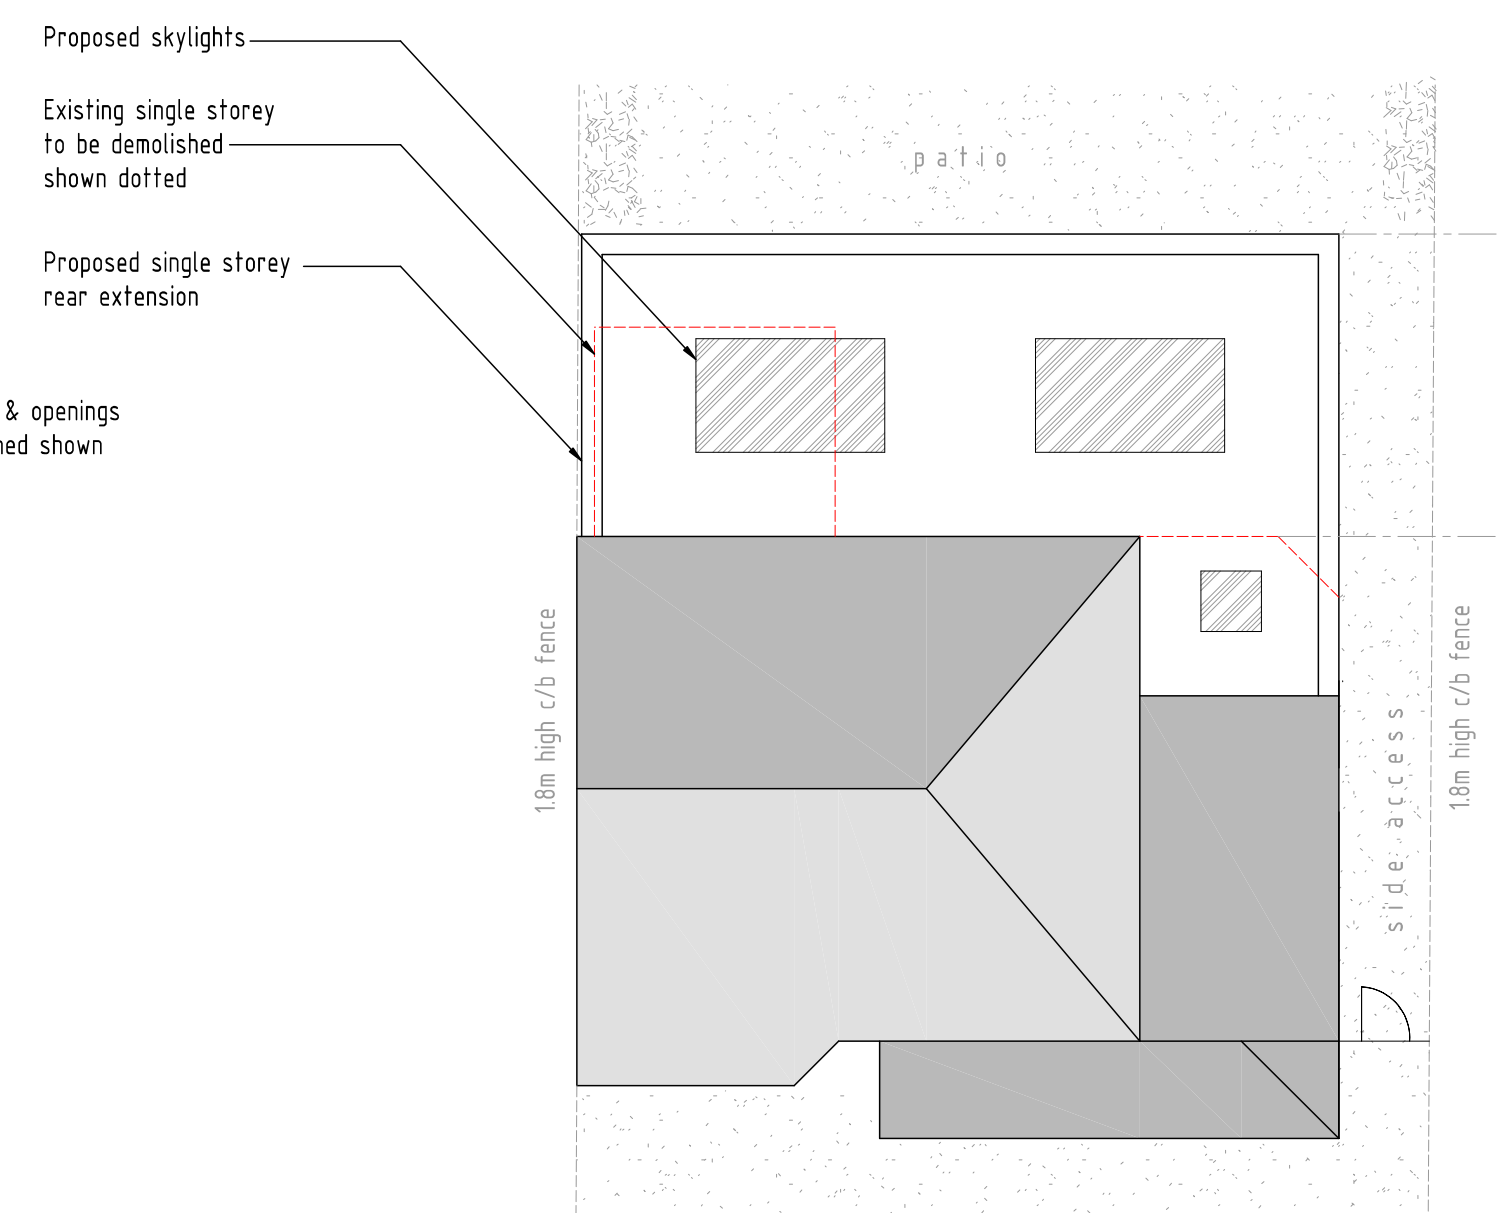

P R O P O S E D R O O F P L A N
SCALE 1:100

- NOTES**
- 1. All dimensions are to be checked on site and prior to the commencement of work and any discrepancies to be reported to the construction manager before construction.
 - 2. All work is to comply with current Building Regulations and allied legislation.
 - 3. All contractors and sub-contractors must ensure that they have the latest issue of this drawings and details before the commencement of work on site.
 - 4. All materials are to be used and installed in strict compliance with the relevant manufacturers instructions and recommendations.
 - 5. All works on site, managed and implemented as a result of the designs indicated on this drawing are to be given full consideration for compliance with the Health and Safety (CD) Regulations in respect of design, implementation on site and to works are to be undertaken if it is considered that compliance with the Building Regulations cannot be achieved.
 - 6. All dimensions shown in millimetres.
 - 7. Footprint of buildings shown above ground level.

rev:	date:	description:	
scale:	1 : 100	A1	date: 20 / 11 / 2019
drawing no:	1056 / P / 2		drawn: AF
drawings: PROPOSED FLOOR PLANS, ELEVATIONS SITE & LOCATION PLAN			
project:	51 TUDOR WAY, HILLINGDON, UB10 9AA		
client:	MR & MRS BROWN		



DUSEK DESIGN ASSOCIATES LTD
ARCHITECTURE + PLANNING

01895 831 103
info@dusek.co.uk
www.dusek.co.uk

print history: Friday, 22 November, 2019 09:52:28

SUNSHINE FRIENDS 1056 51 TUDOR WAY, HILLINGDON, PA 1056-2-1