



- Mains operated fully interlinked smoke detection system to BS 5446 with battery back up
- ★ 1/2 hour fire resisting doors with intumescent strips


Revisions

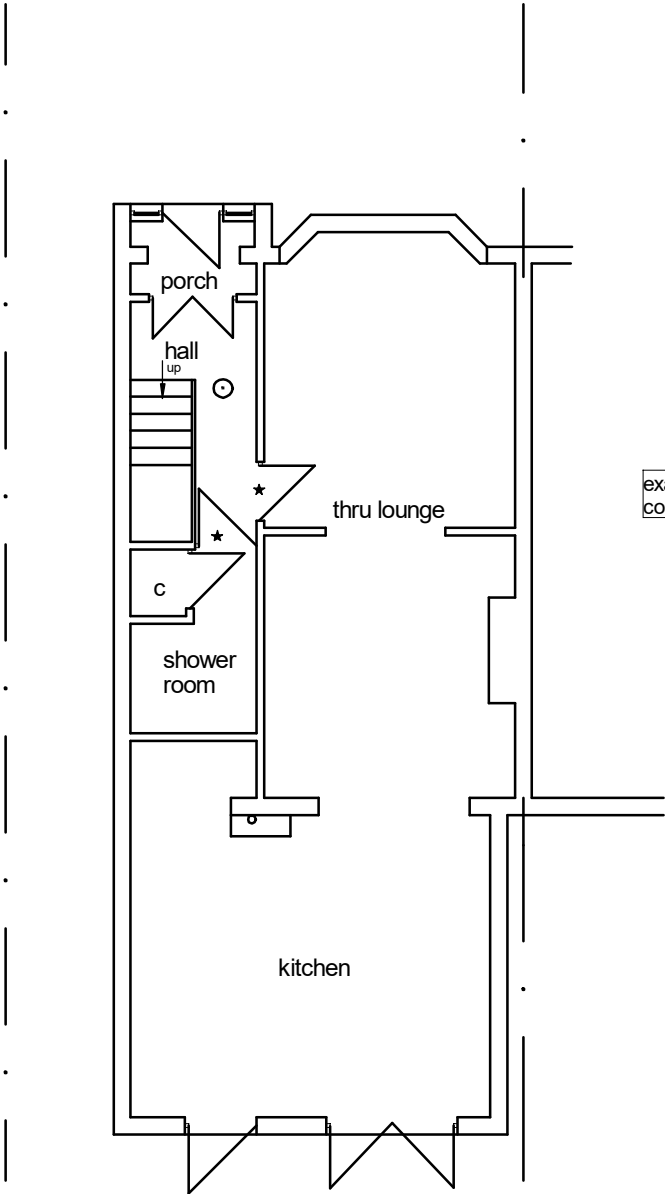

GROUND FLOOR PLAN

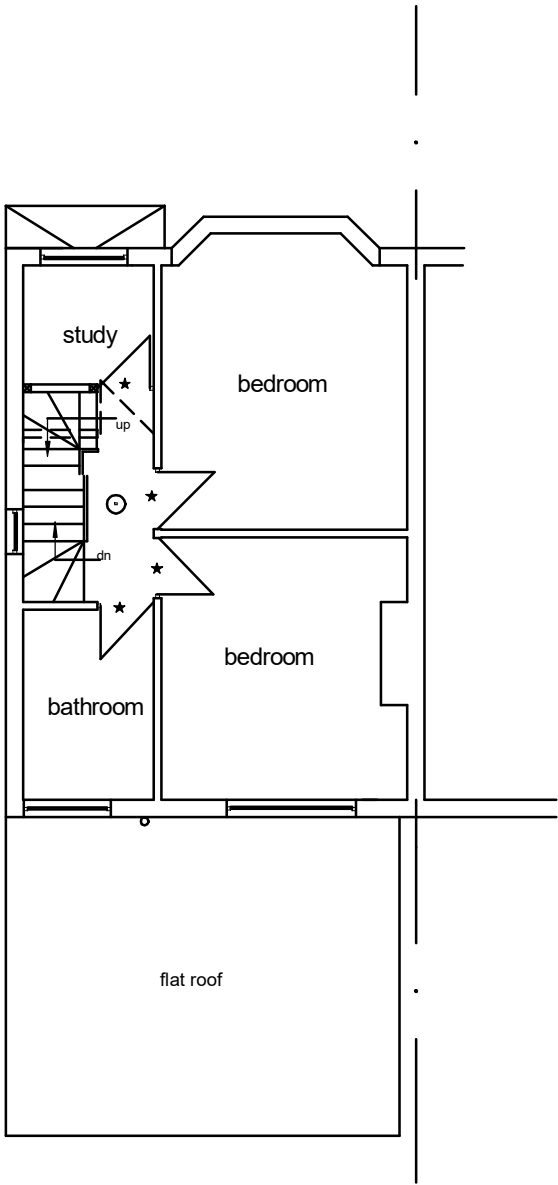


FIRST FLOOR PLAN

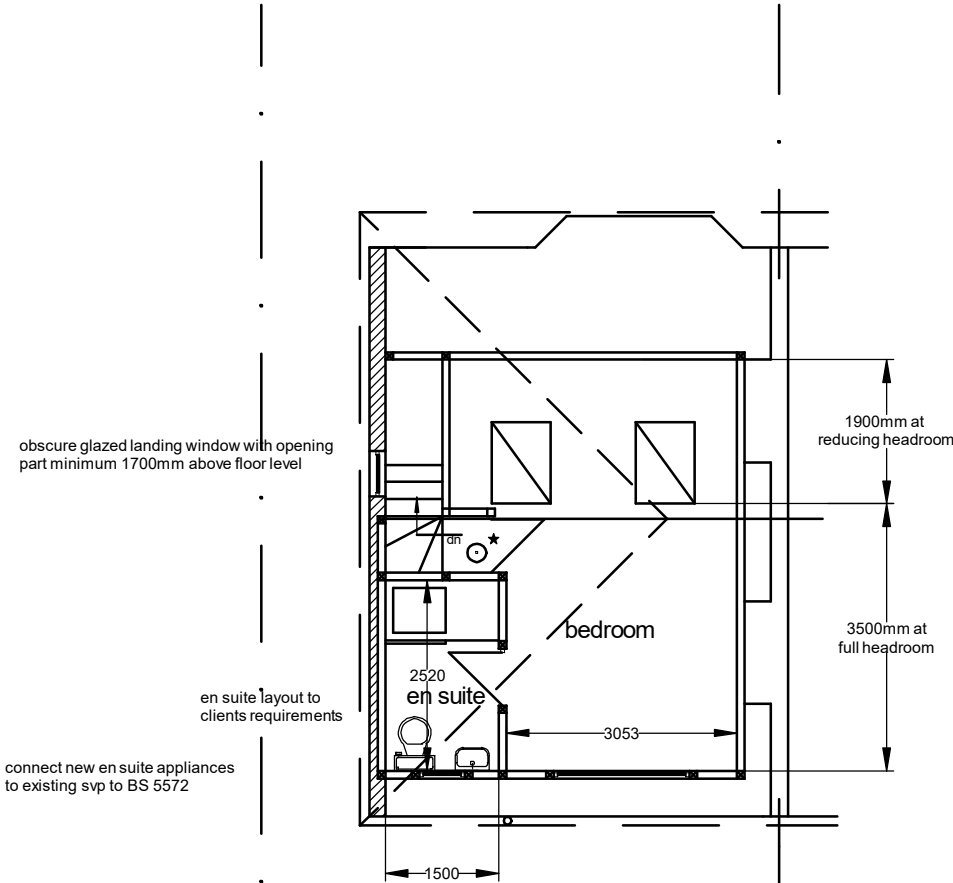


LOFT PLAN

VOLUME OF PROPOSED WORKS:
Gable End: 7.98 x 3.02 x 3.94 / 6 = 15.83
Dormer: 2.24 x 3.25 / 2 x 4.93 = 17.95
TOTAL: 31.78m3


ALL EXTERNAL FINISHES TO MATCH EXISTING
ALL INTERNAL FINISHES TO CLIENTS SPECIFICATION

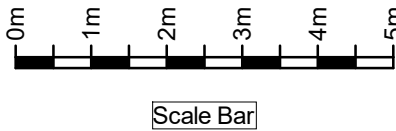

FRONT ELEVATION

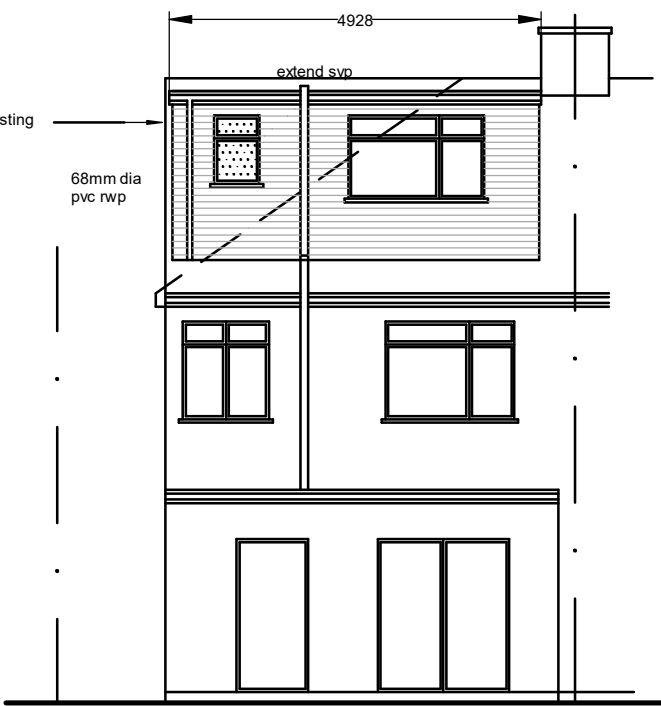

REAR ELEVATION

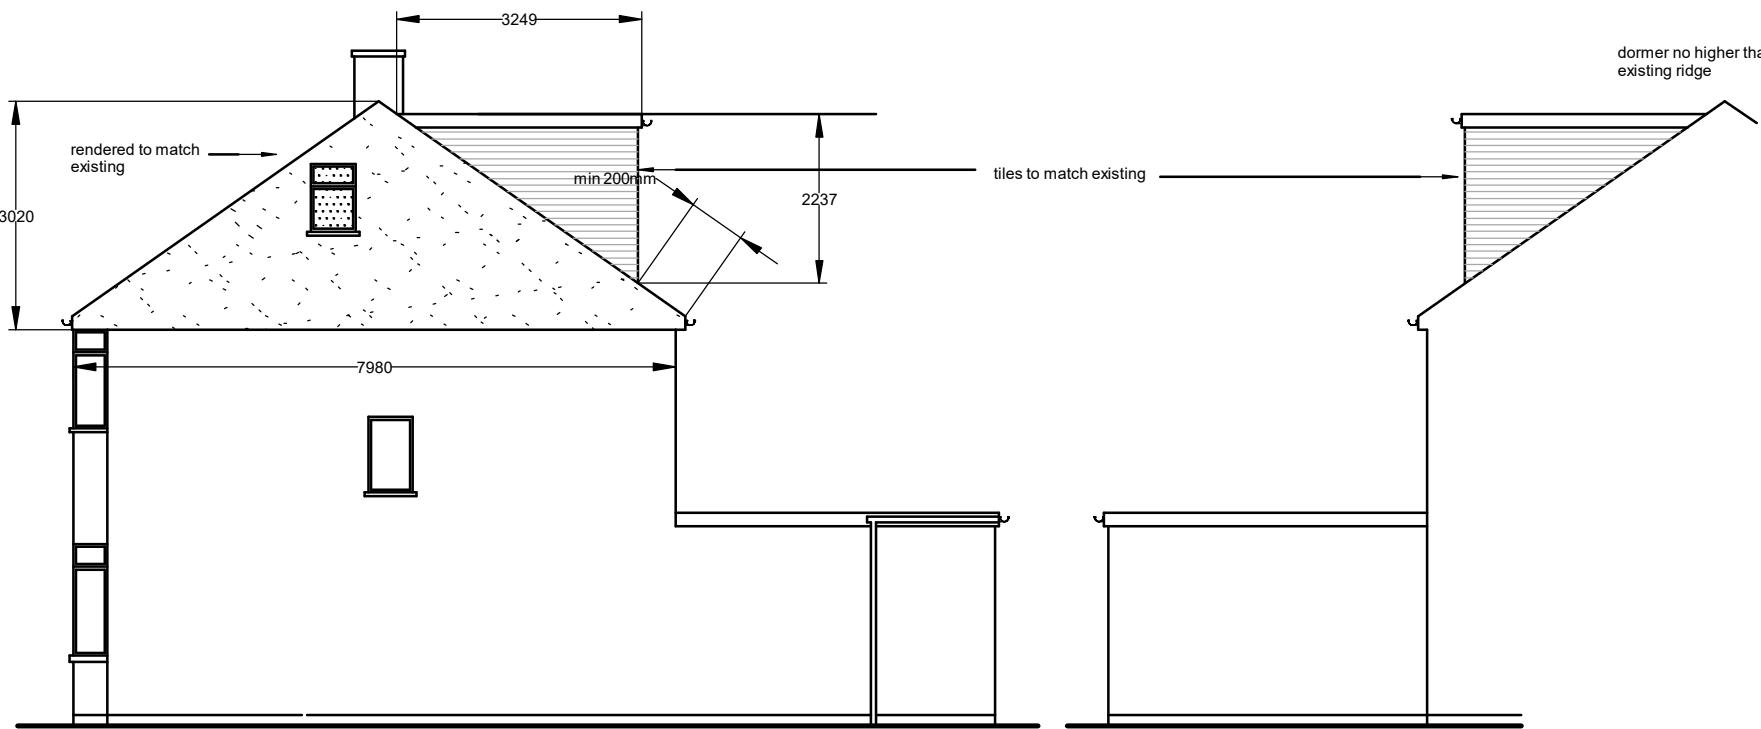

SIDE ELEVATIONS

The contractor is responsible for checking dimensions on site before work is carried out.

client	Mr & Mrs D Faley
drawing title	Proposed Plans and Elevations
site	79 Hayes End Drive Hayes UB4 8HE
scale 1:100 @ A2	drawing no. DF/79/101
date March 2019	revision