



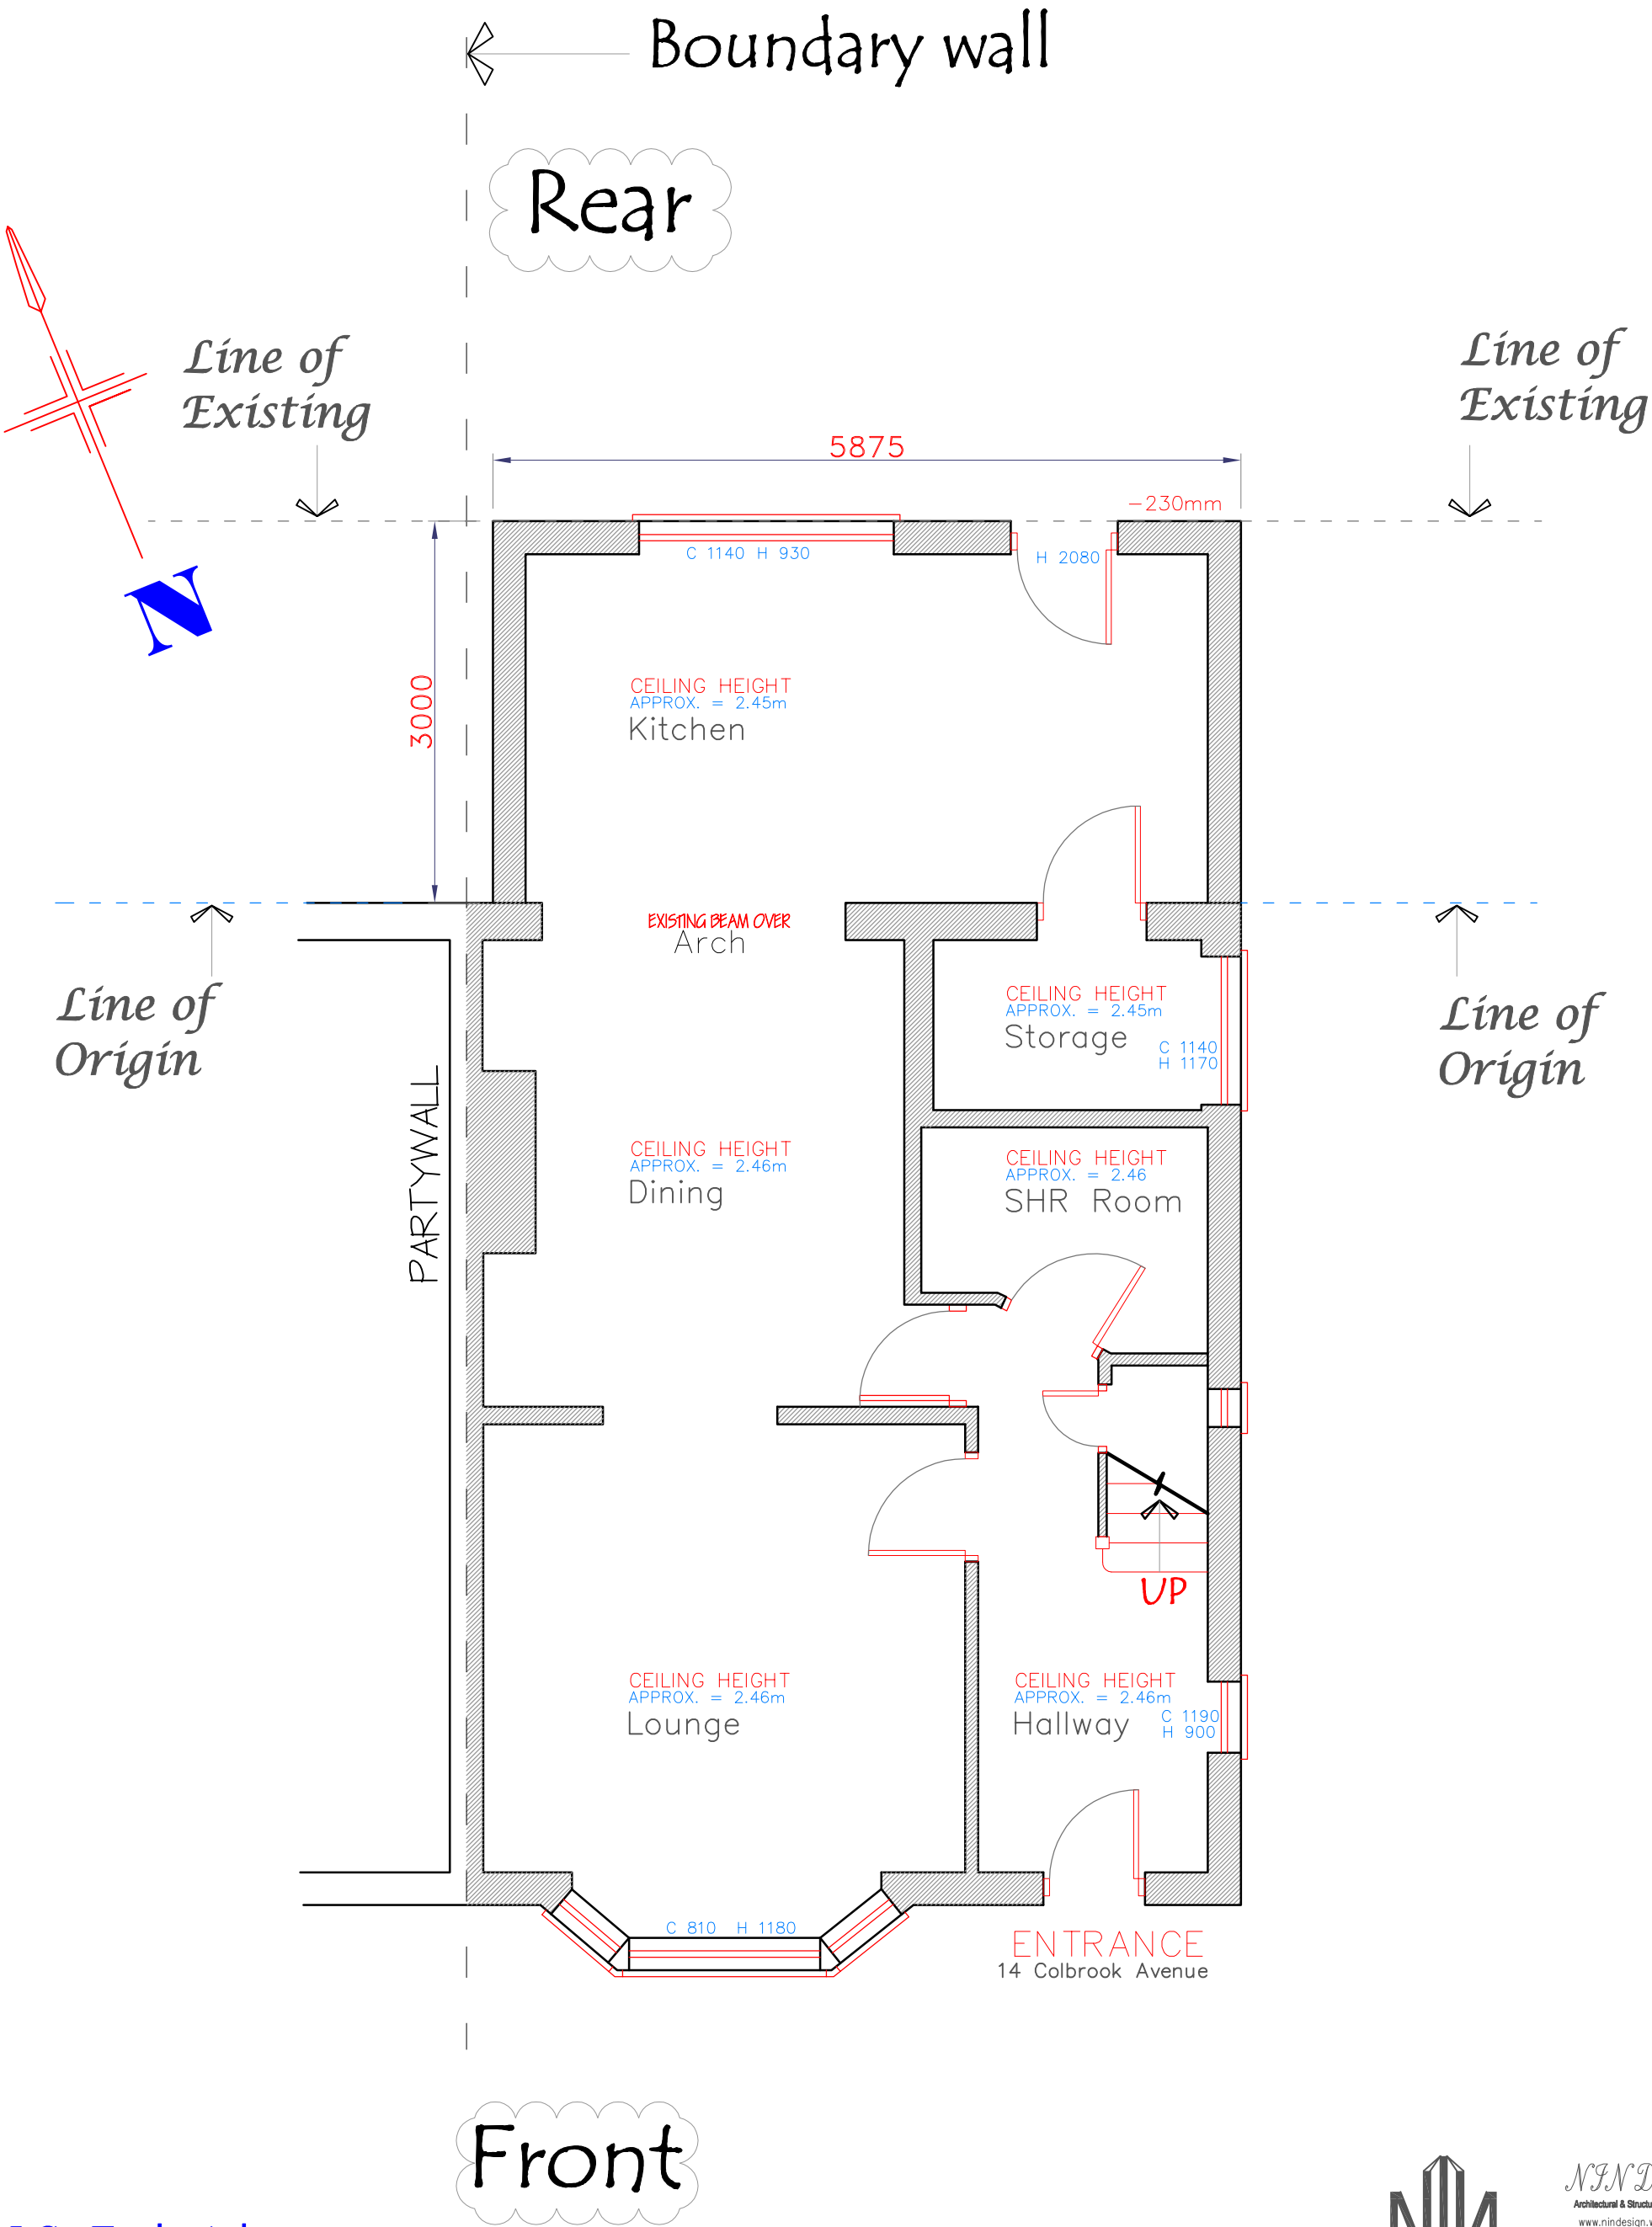

AS Existing
GROUND FLOOR PLAN
SCALE 1:50

Date:
REV :

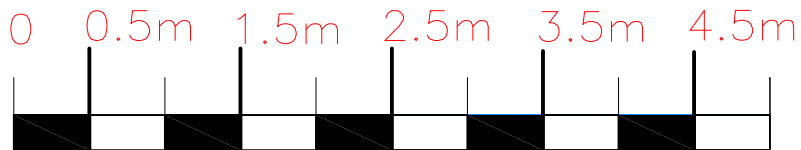

NOTES:
ANY DISCREPANCIES
ENGINEER MUST BE NOTIFIED.

NOTES:
PLEASE VERIFY ALL
MEASUREMENTS ON SITE
BEFORE SETTING OUT.



NIN Design
Architectural & Structural Engineering
www.nindesign.webs.com
e-mail: nindesign@hotmail.co.uk
TEL: 07881 401 575
FAX: 08712 771 931

Project Address: 14 Colbrook Avenue,
Project Type: Private Residence
Project Location: UB3 1TG
Project Reference: 14CA/SD-19

© 2019
COPY RIGHT
RESERVED

Drawing Name: FLOOR PLAN

PREPARED BY: NIN Design - I HARB

VERIFIED BY: NIN Design

A3

CLIENT: Miss J Anand

SCALE: 1:50

DATE: 04.03.2019

GFP 0'

DRAWING NUMBER