



EXISTING LAYOUTS

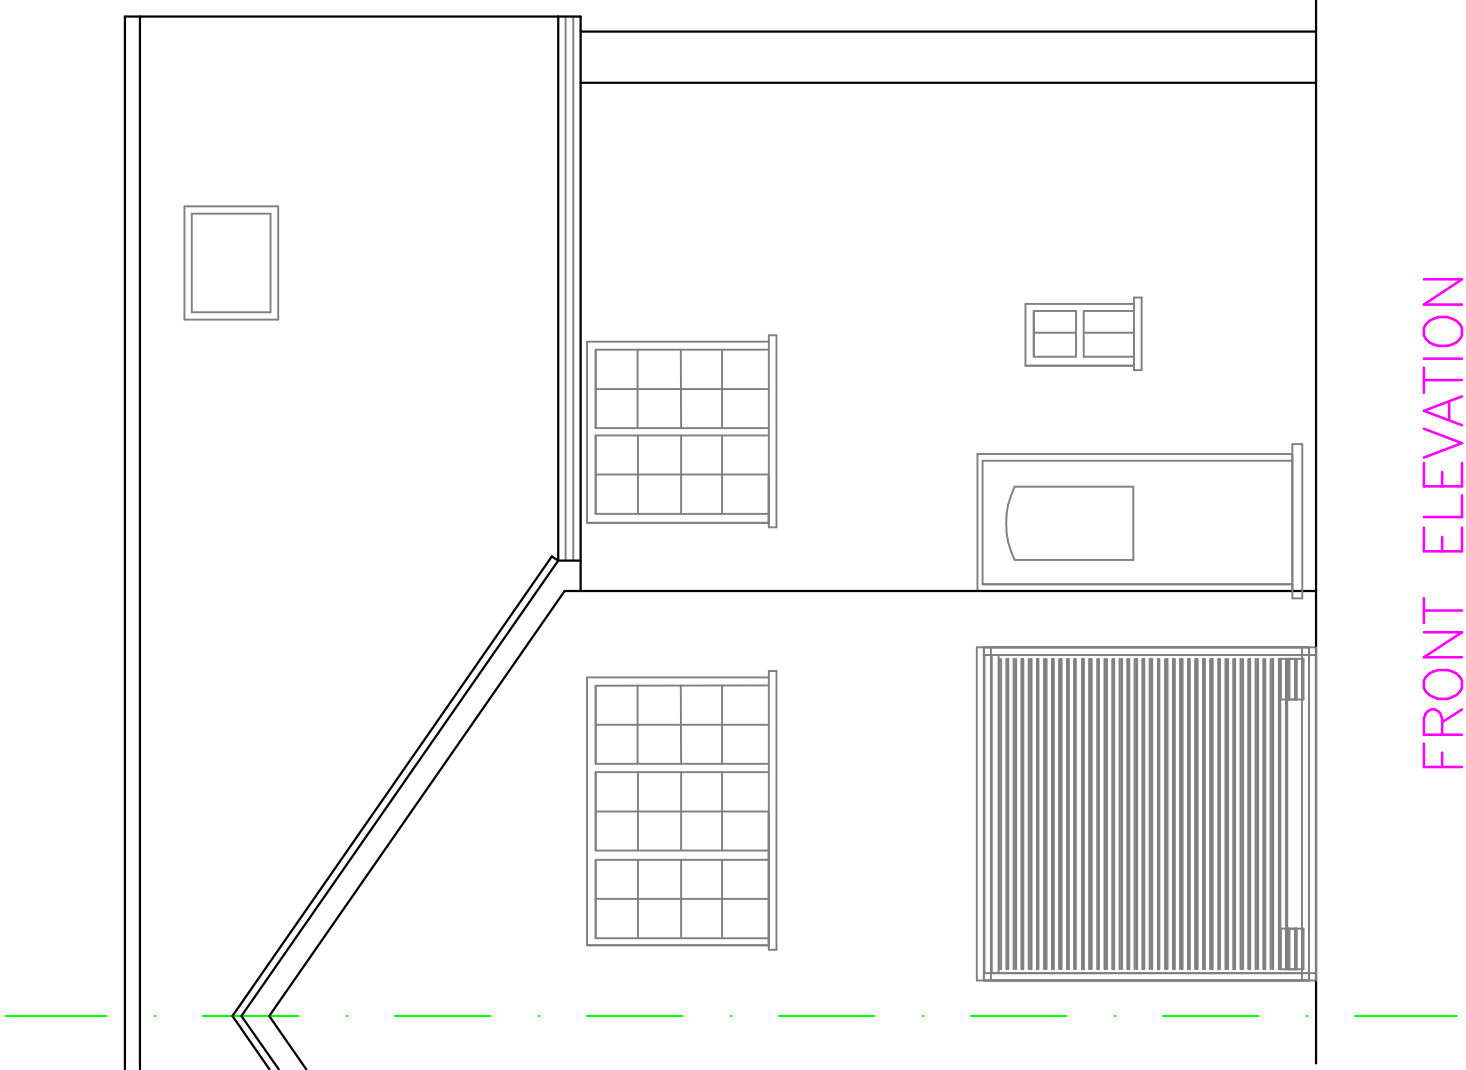


FRONT ELEVATION

PROPOSED LAYOUTS

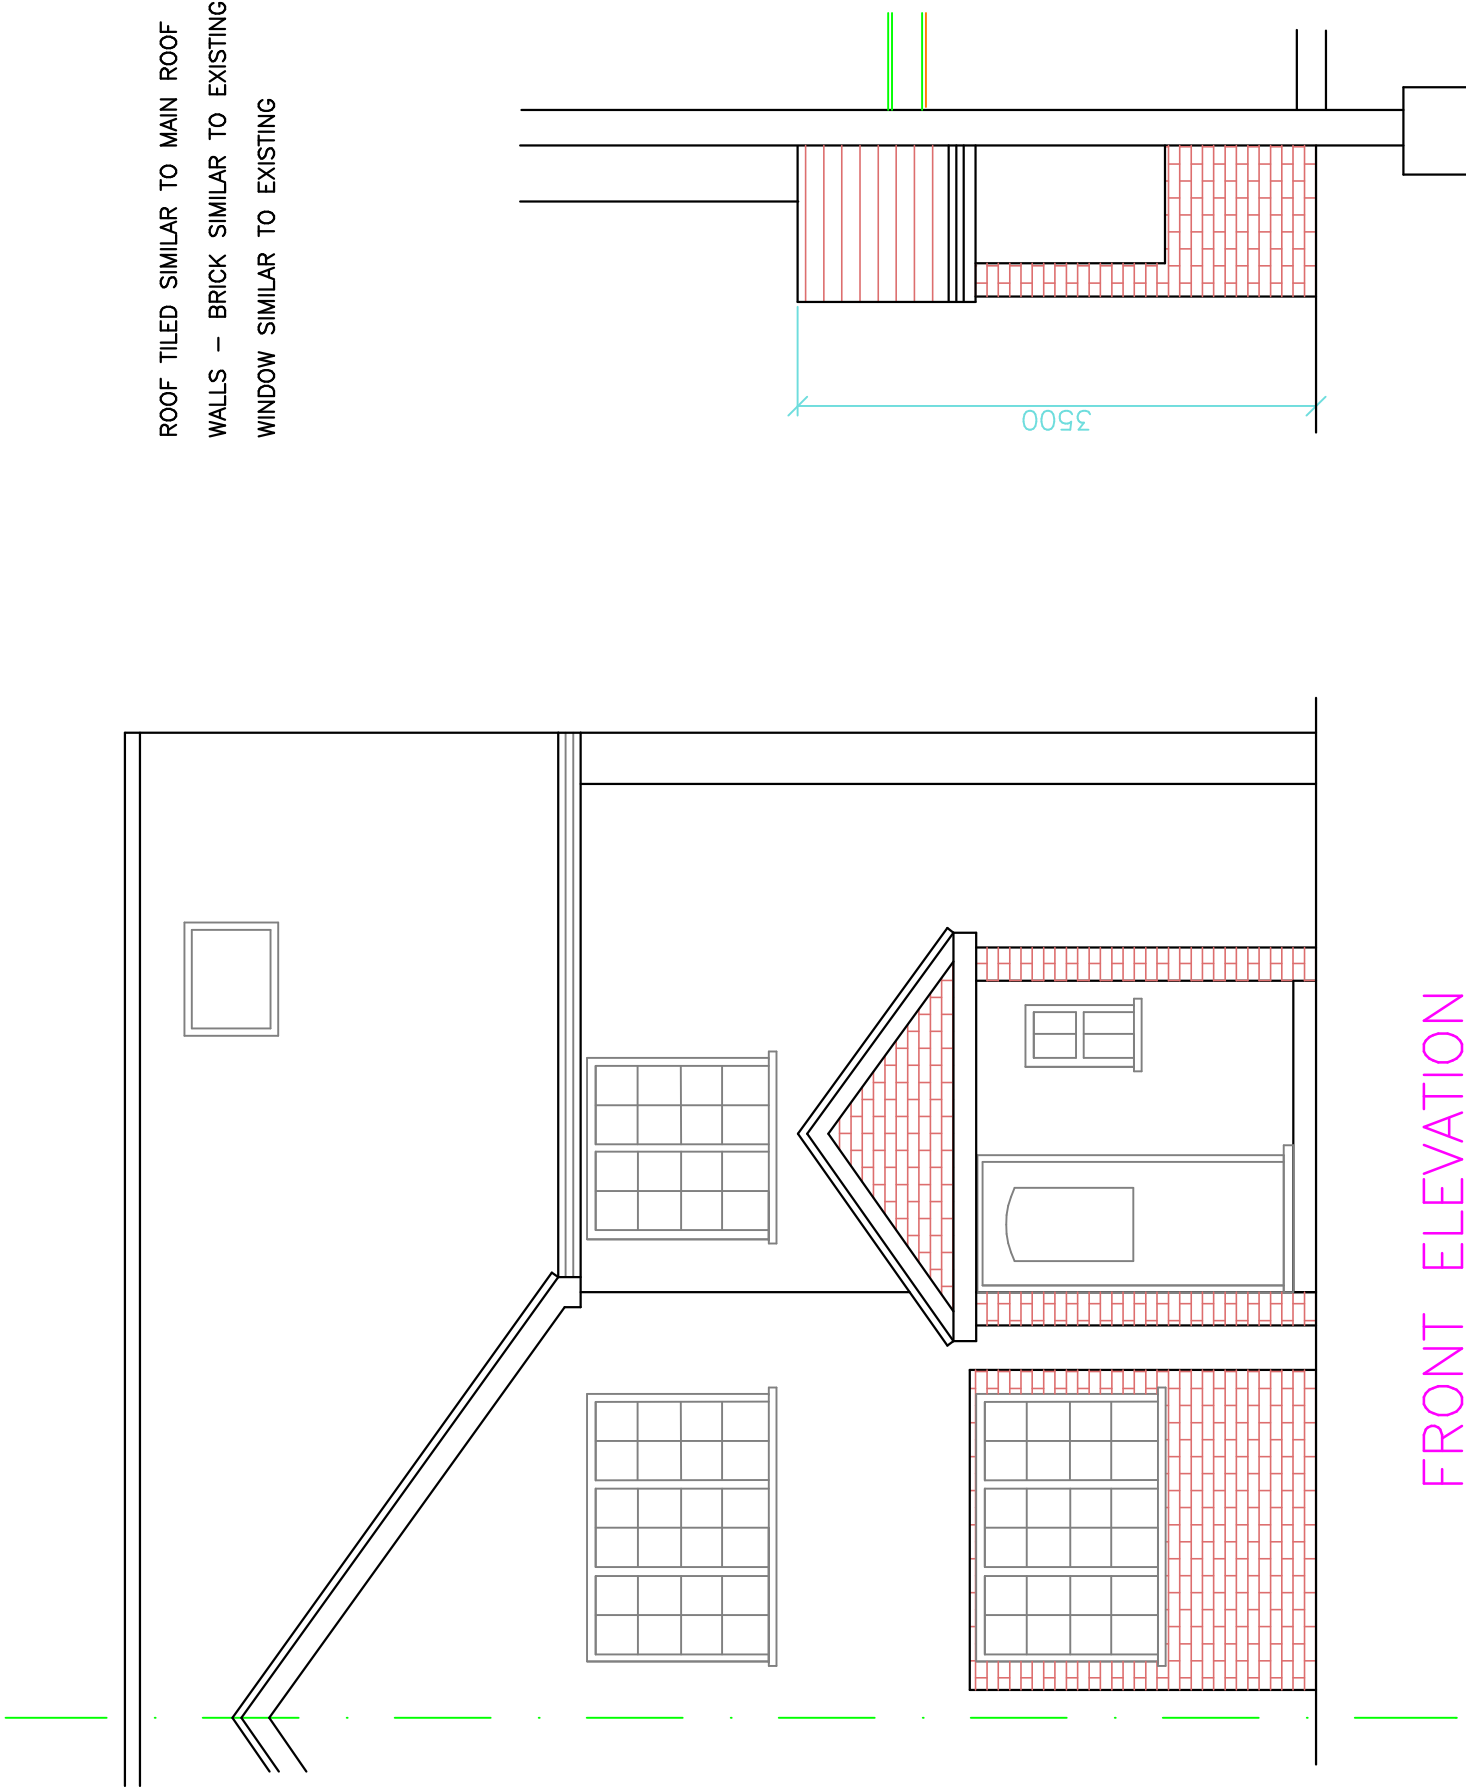


FRONT ELEVATION

ROOF TILED SIMILAR TO MAIN ROOF
WALLS – BRICK SIMILAR TO EXISTING
WINDOW SIMILAR TO EXISTING

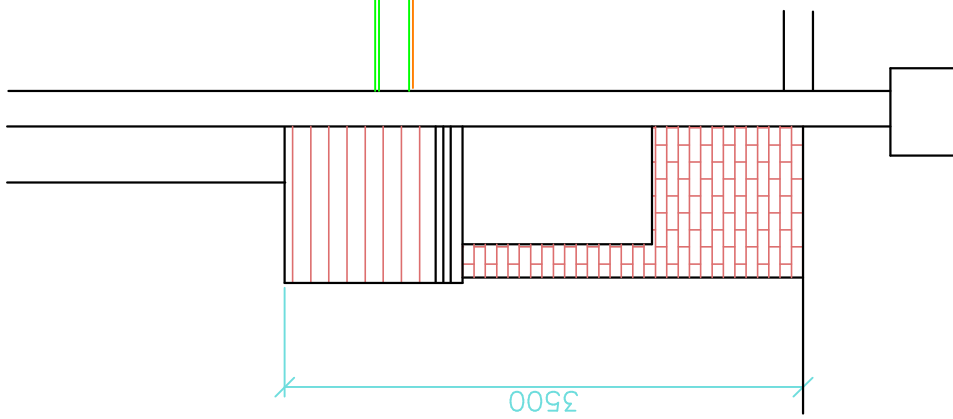


1. Do not scale from this drawing.
 2. All dimensions to be checked on site before ordering materials or commencing work.
 3. In case of discrepancies in drawings, calculations or details refer to BRIAN DYER for clarification: Unilateral decisions by contractors will not be accepted.
 4. For any information not covered by these drawings refer to BRIAN DYER for clarification: Unilateral decisions by contractors will not be accepted.
 5. The contractor must ensure that work is carried out in accordance with all the working drawings.
 6. It is the contractors responsibility to inform the local authority before work commences on site, and at all prescribed stages of work up to the District Surveyor's satisfaction.
 7. If work commences on site before full plans approval has been given, BRIAN DYER accept no responsibility for any additional work or materials that the contractor may incur and the property of BRIAN DYER it may only be reproduced by BRIAN DYER and all copies must be returned to BRIAN DYER if demanded.
- By using this drawing the user and his or her employer signify their agreement of the above terms and conditions.

BELLAMY CLOSE

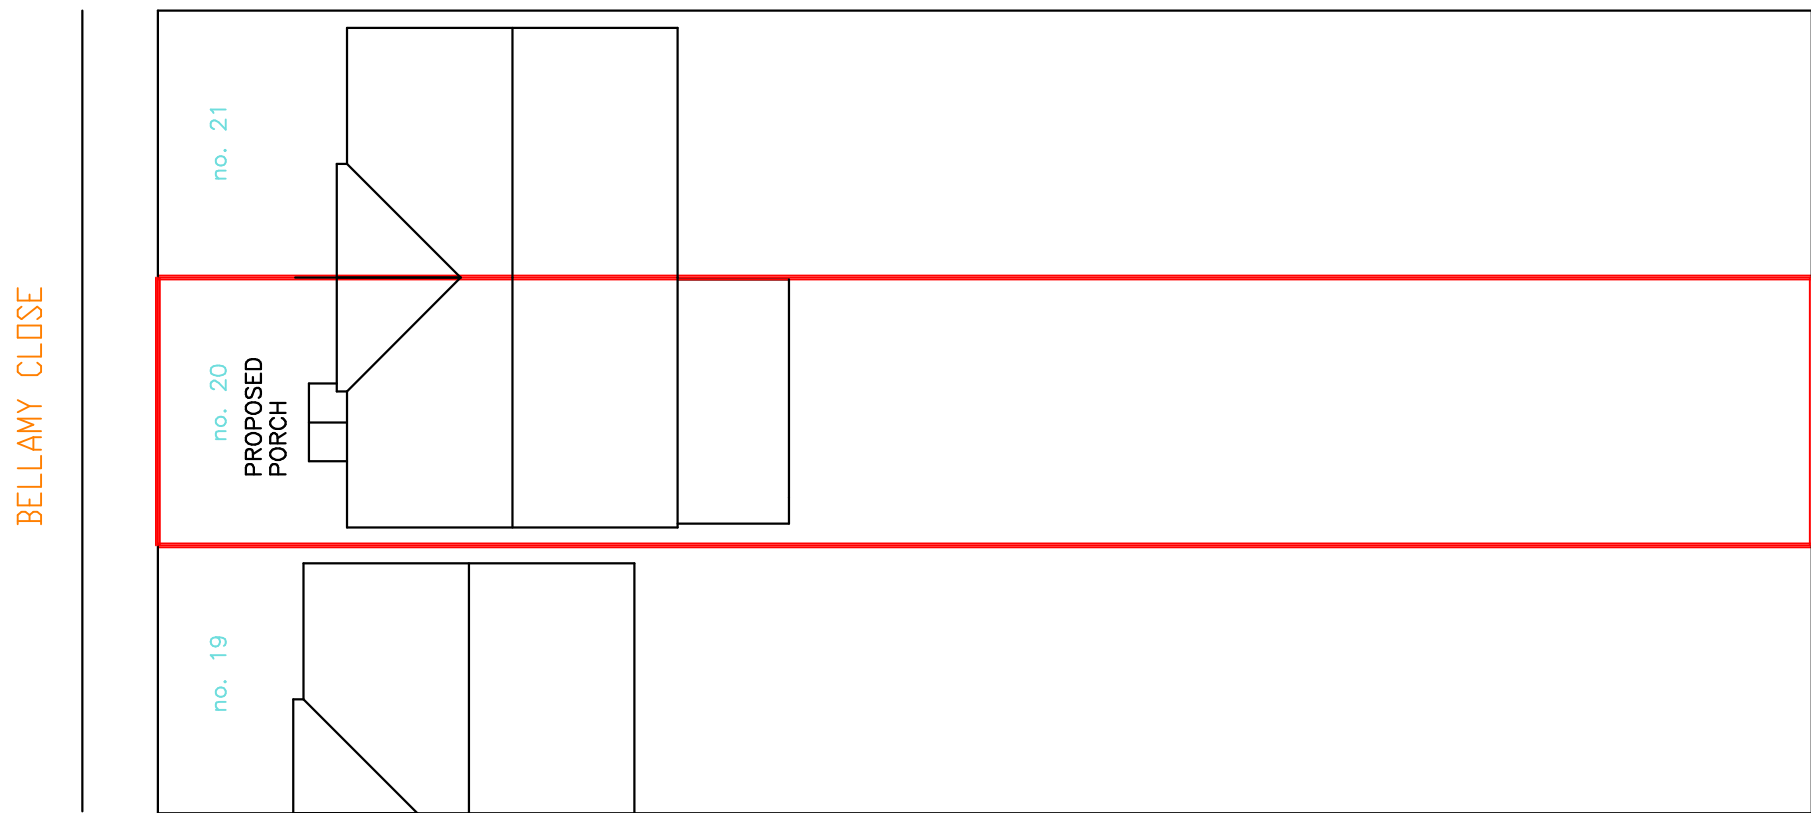


SITE LAYOUT

SCALE 1:200

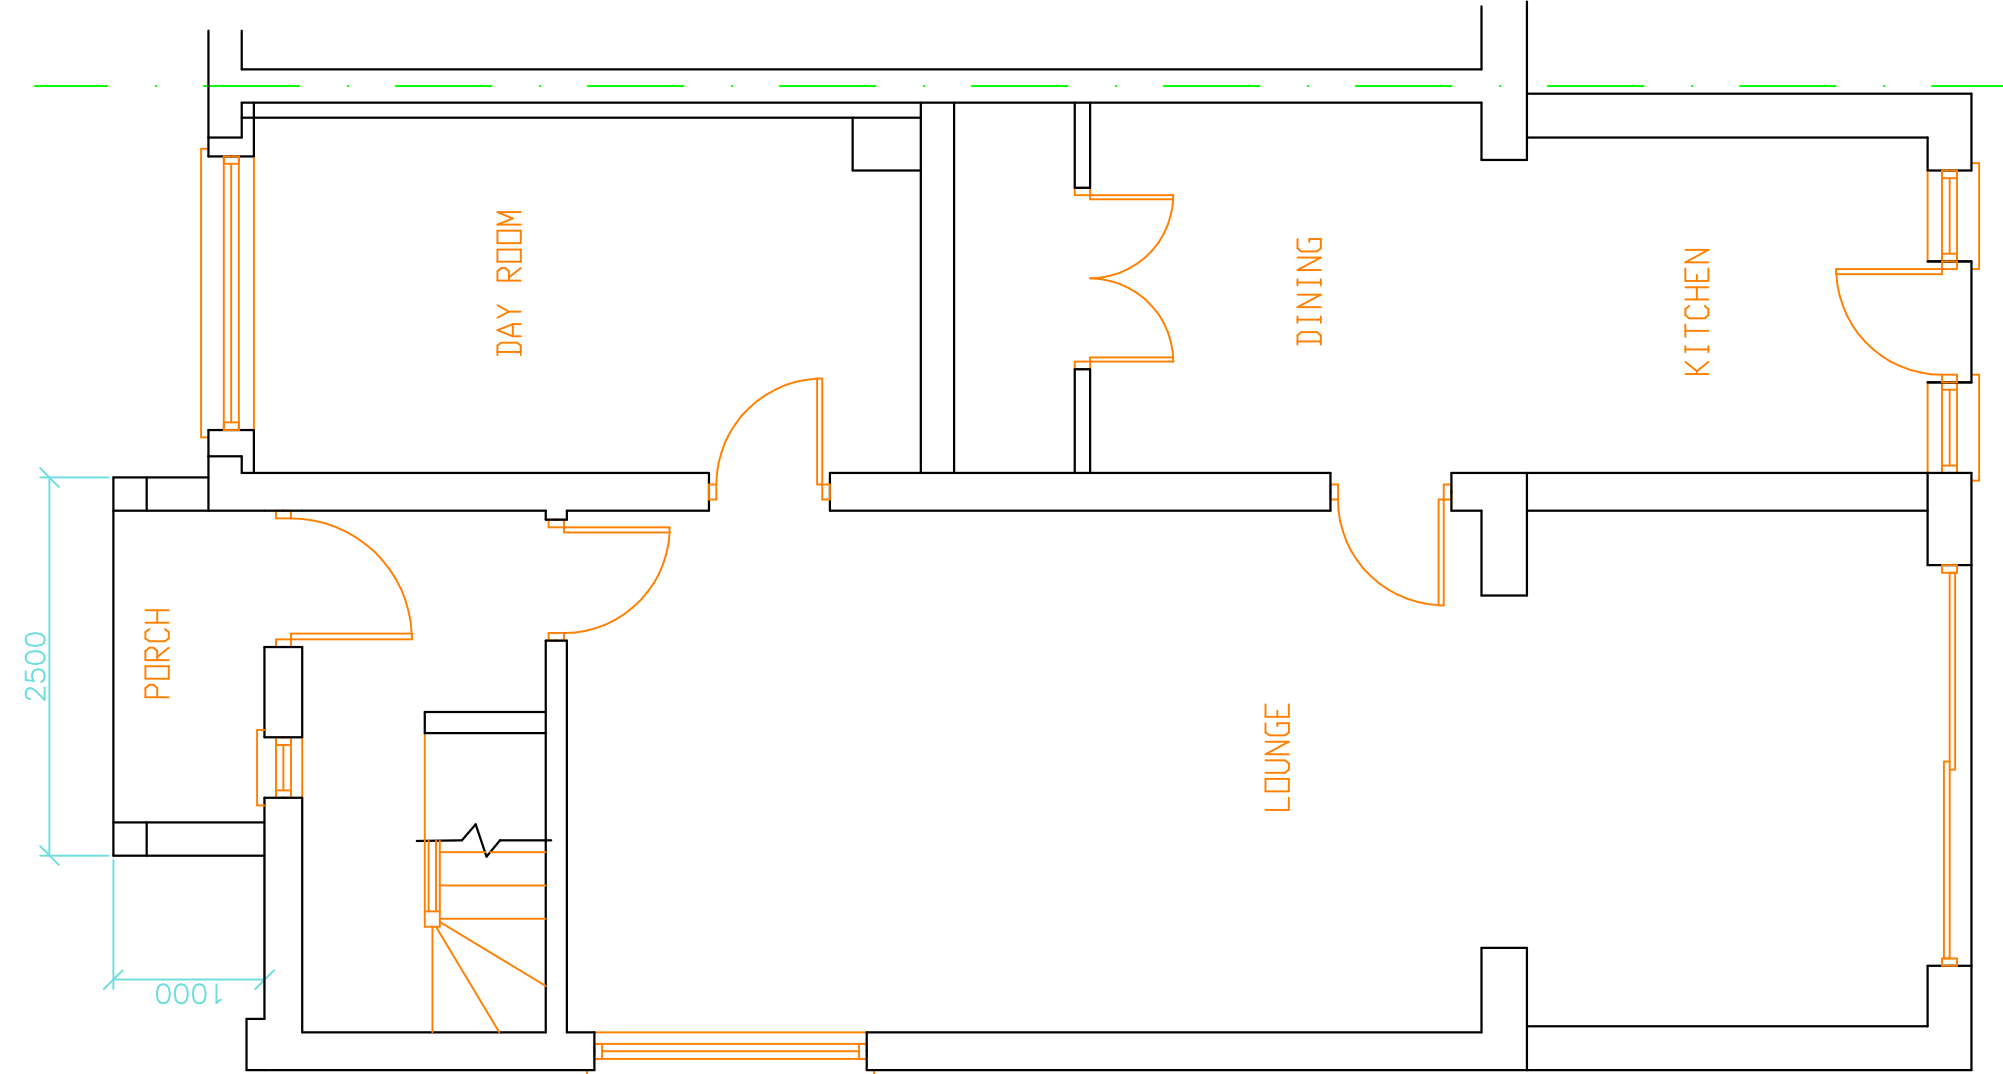

GROUND FLOOR

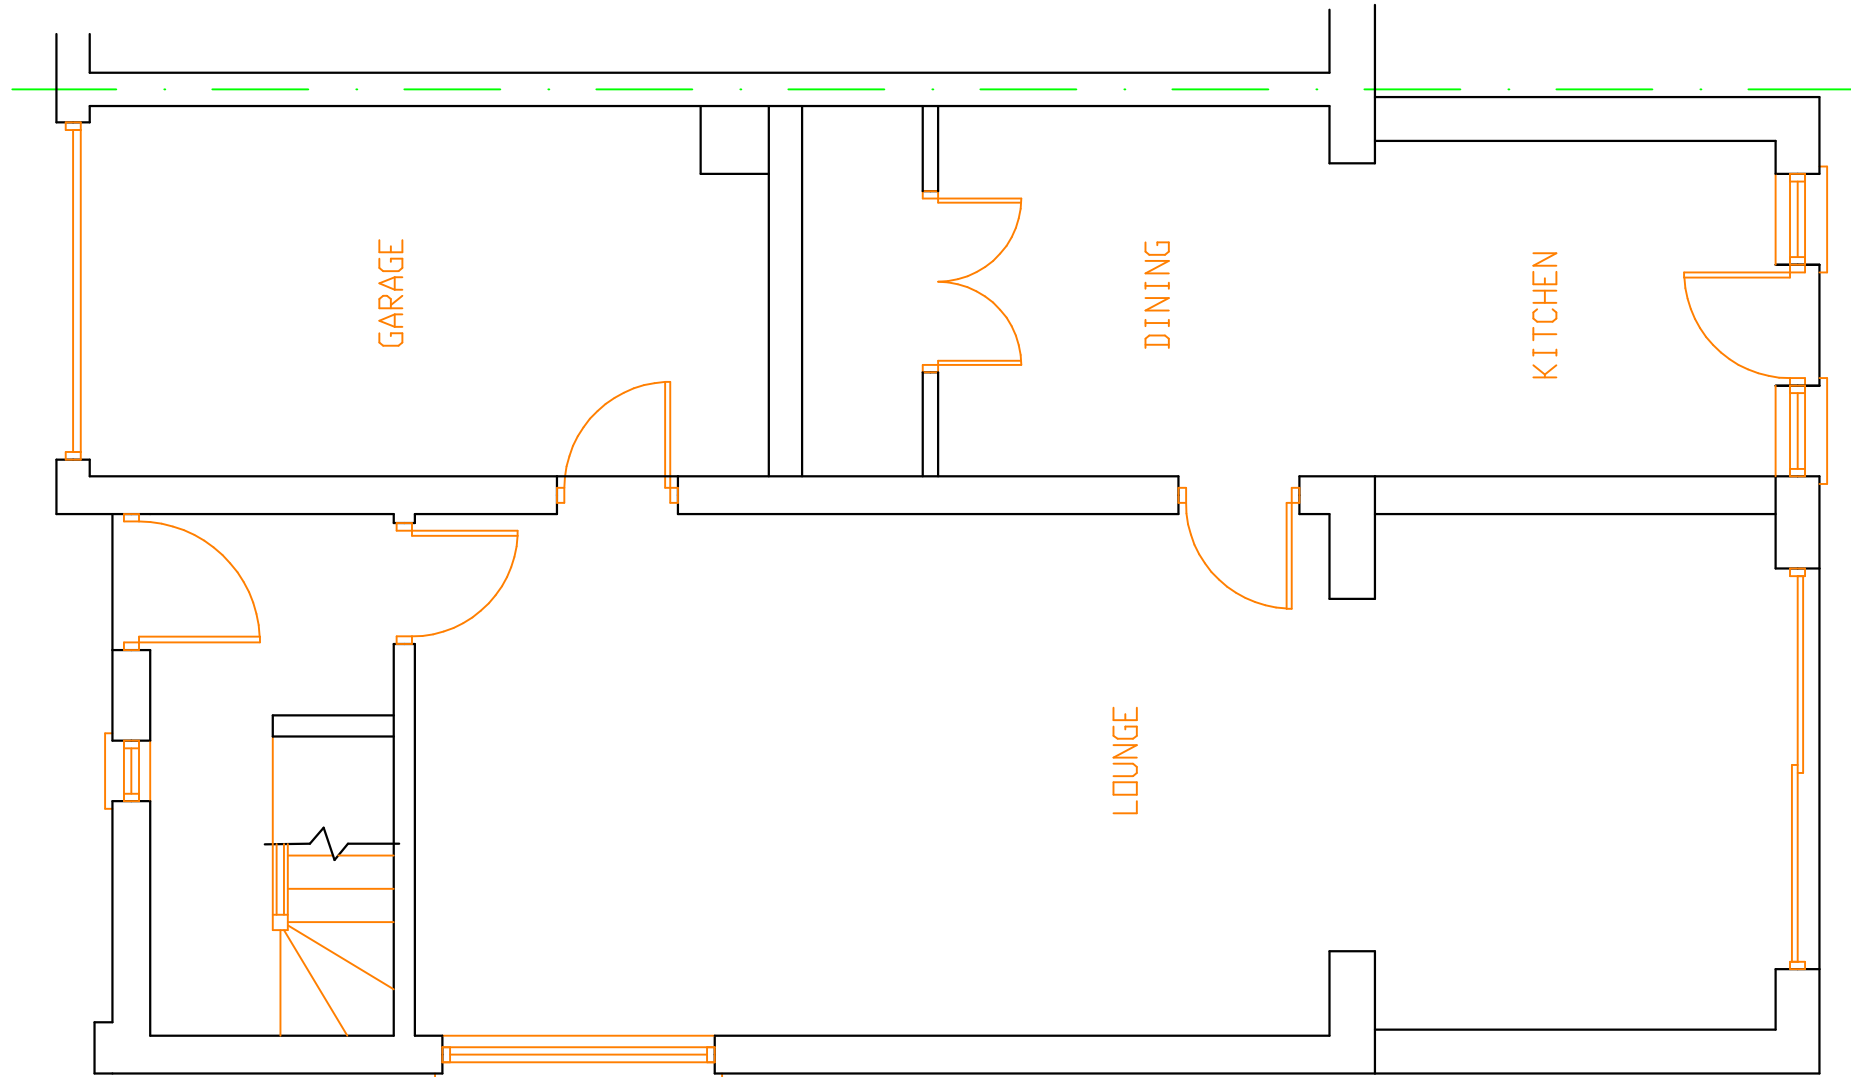

GROUND FLOOR

REV.	DATE	DESCRIPTION
JOB	20 BELLAMY CLOSE	ICKENHAM
TITLE	GARAGE CONVERSION EXISTING/PROPOSED	
DRG. No.	B4034-11	REV.
SCALE	1:50 @ A1	DRN BY BD
		DATE JAN 15
		CHECKED
		DATE
BRIAN DYER HAREFIELD OIL TERMINAL HARVIL RD, UB9 6JL TEL. 01895 812951		