




SCALE - 1 : 100.

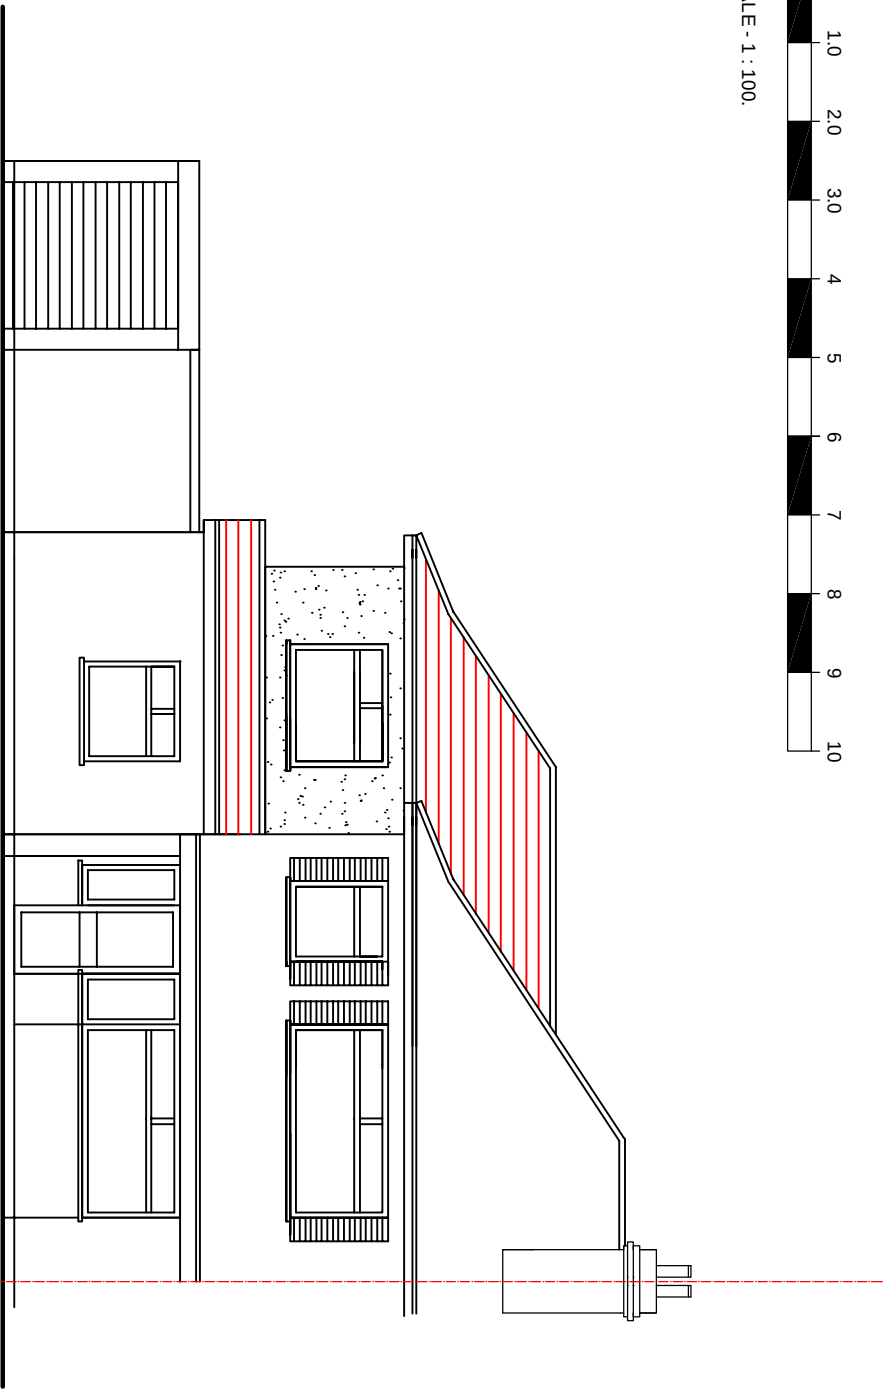


PROPOSED FRONT ELEVATION

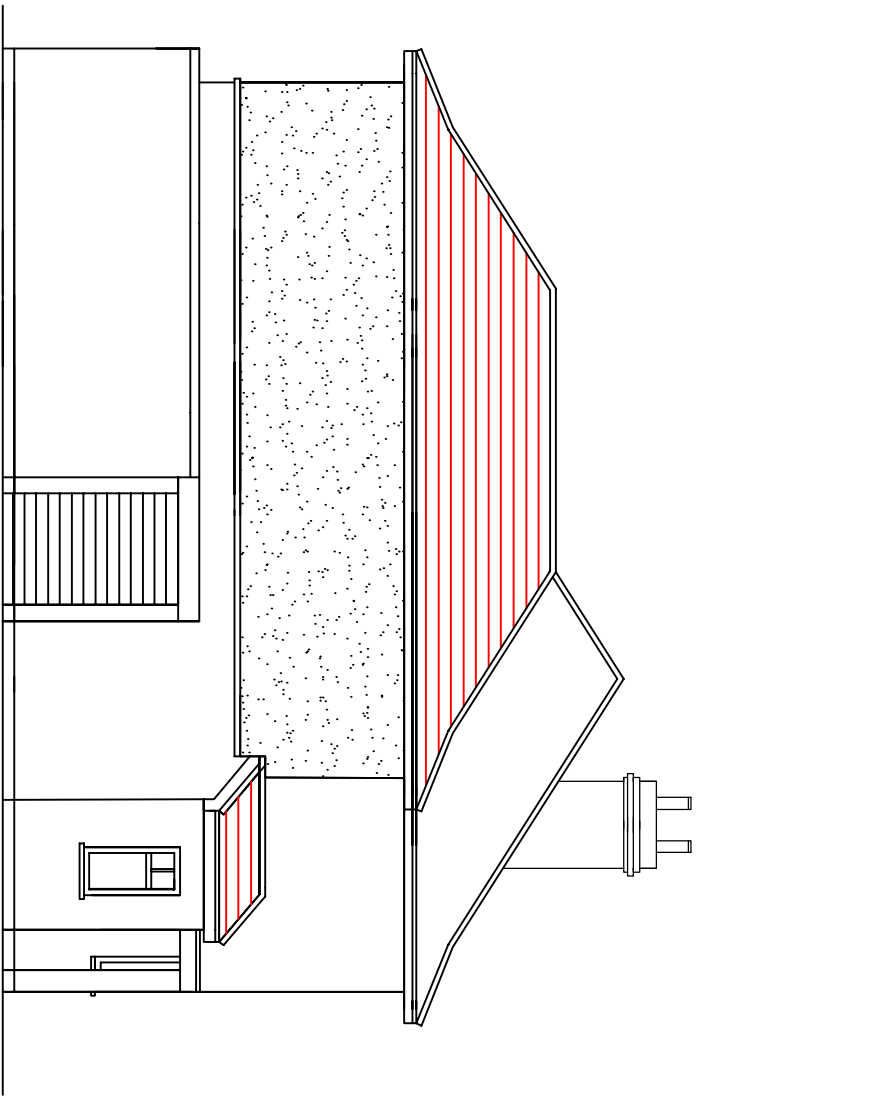

PROPOSED SIDE ELEVATION 1

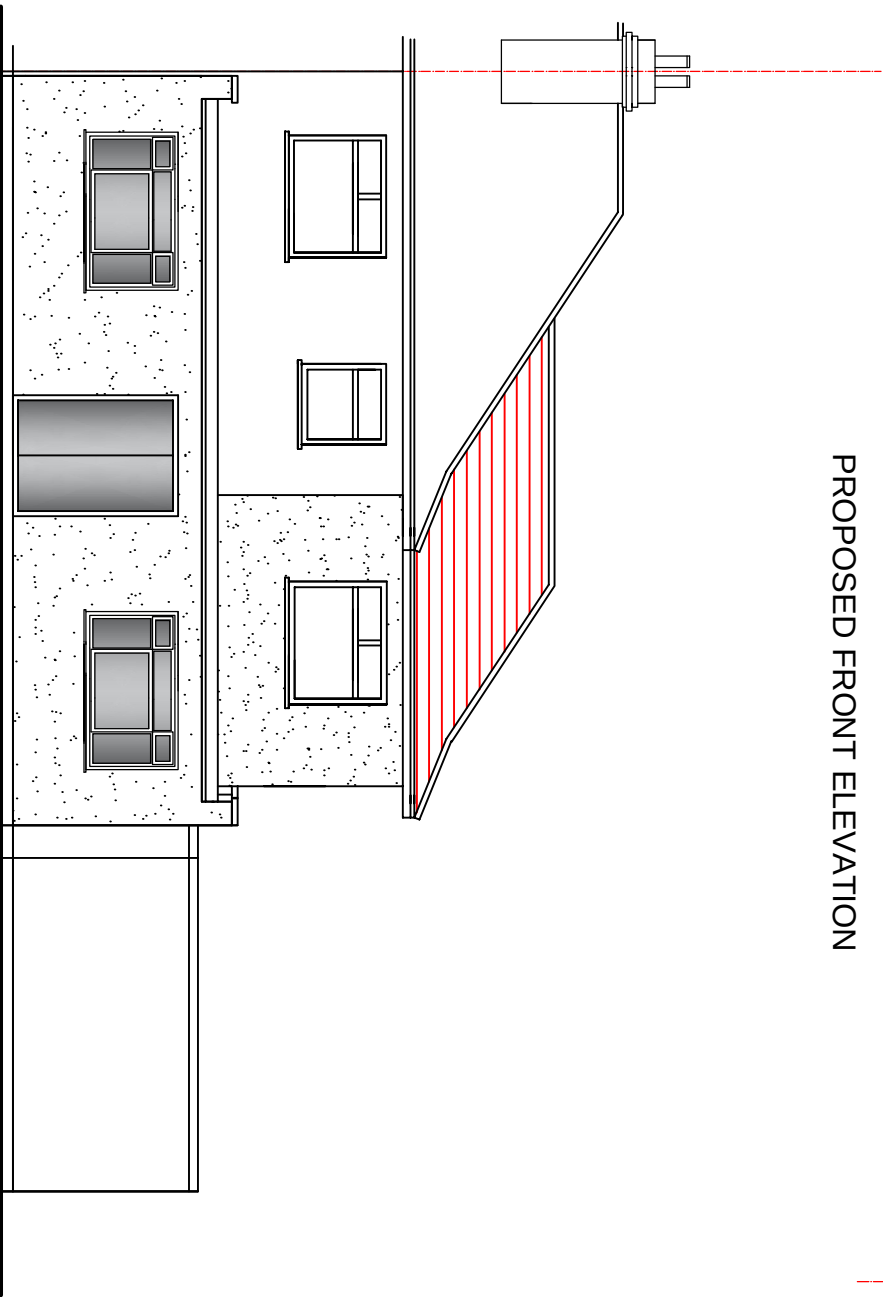

PROPOSED REAR ELEVATION

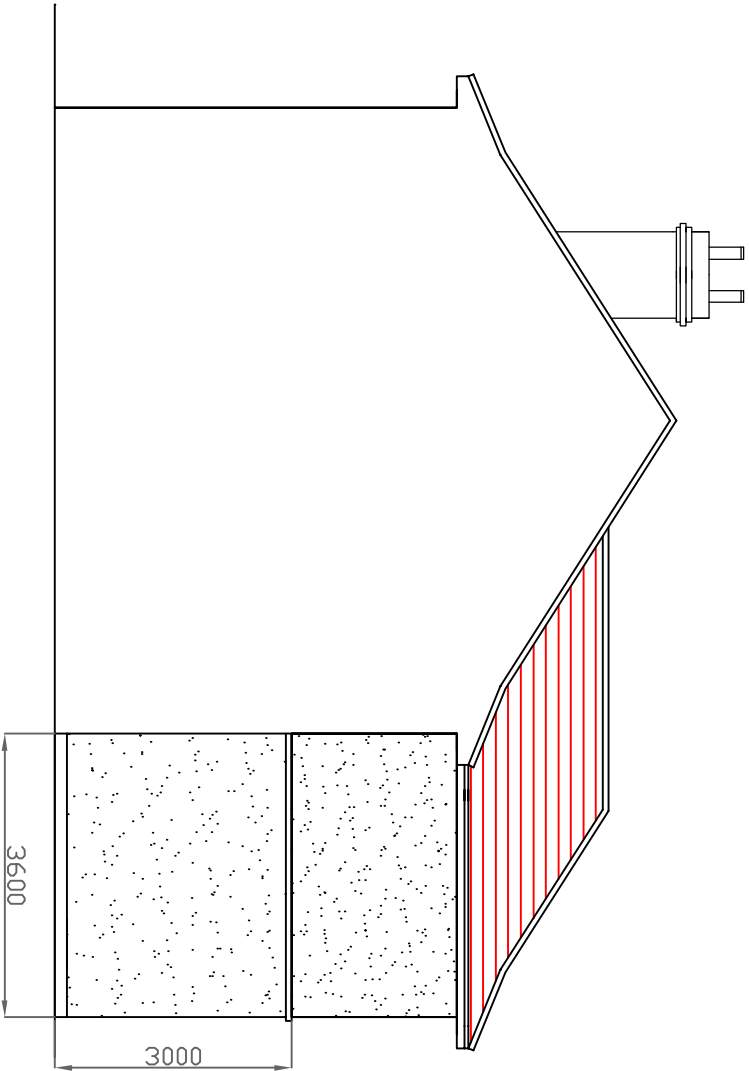

PROPOSED SIDE ELEVATION 2

MCS DESIGN Architectural Services Millstream Creative Services Design 33 Westmead, Windsor, SL4 3NN	
client MR. MOHAMMED SHANAWAR	mob: 07989319224 tel: 01753 869117 www.mcsdesignservices.co.uk email: info@mcsdesignservices.co.uk
site 52 HURSTFIELD CRESCENT, HAYES, UB4 8DW.	
project 2 STOREY SIDE AND PART SINGLE REA EXTENSIONS	
title PROPOSED ELEVATIONS	
status HOUSEHOLDER PLANNING APPLICATIO	
drawing number SHANAWAR/PLAN/002	
scale 1:100 @ A3	drawn Kaleem Janjua B Arch
date 18th September 2017	revision