




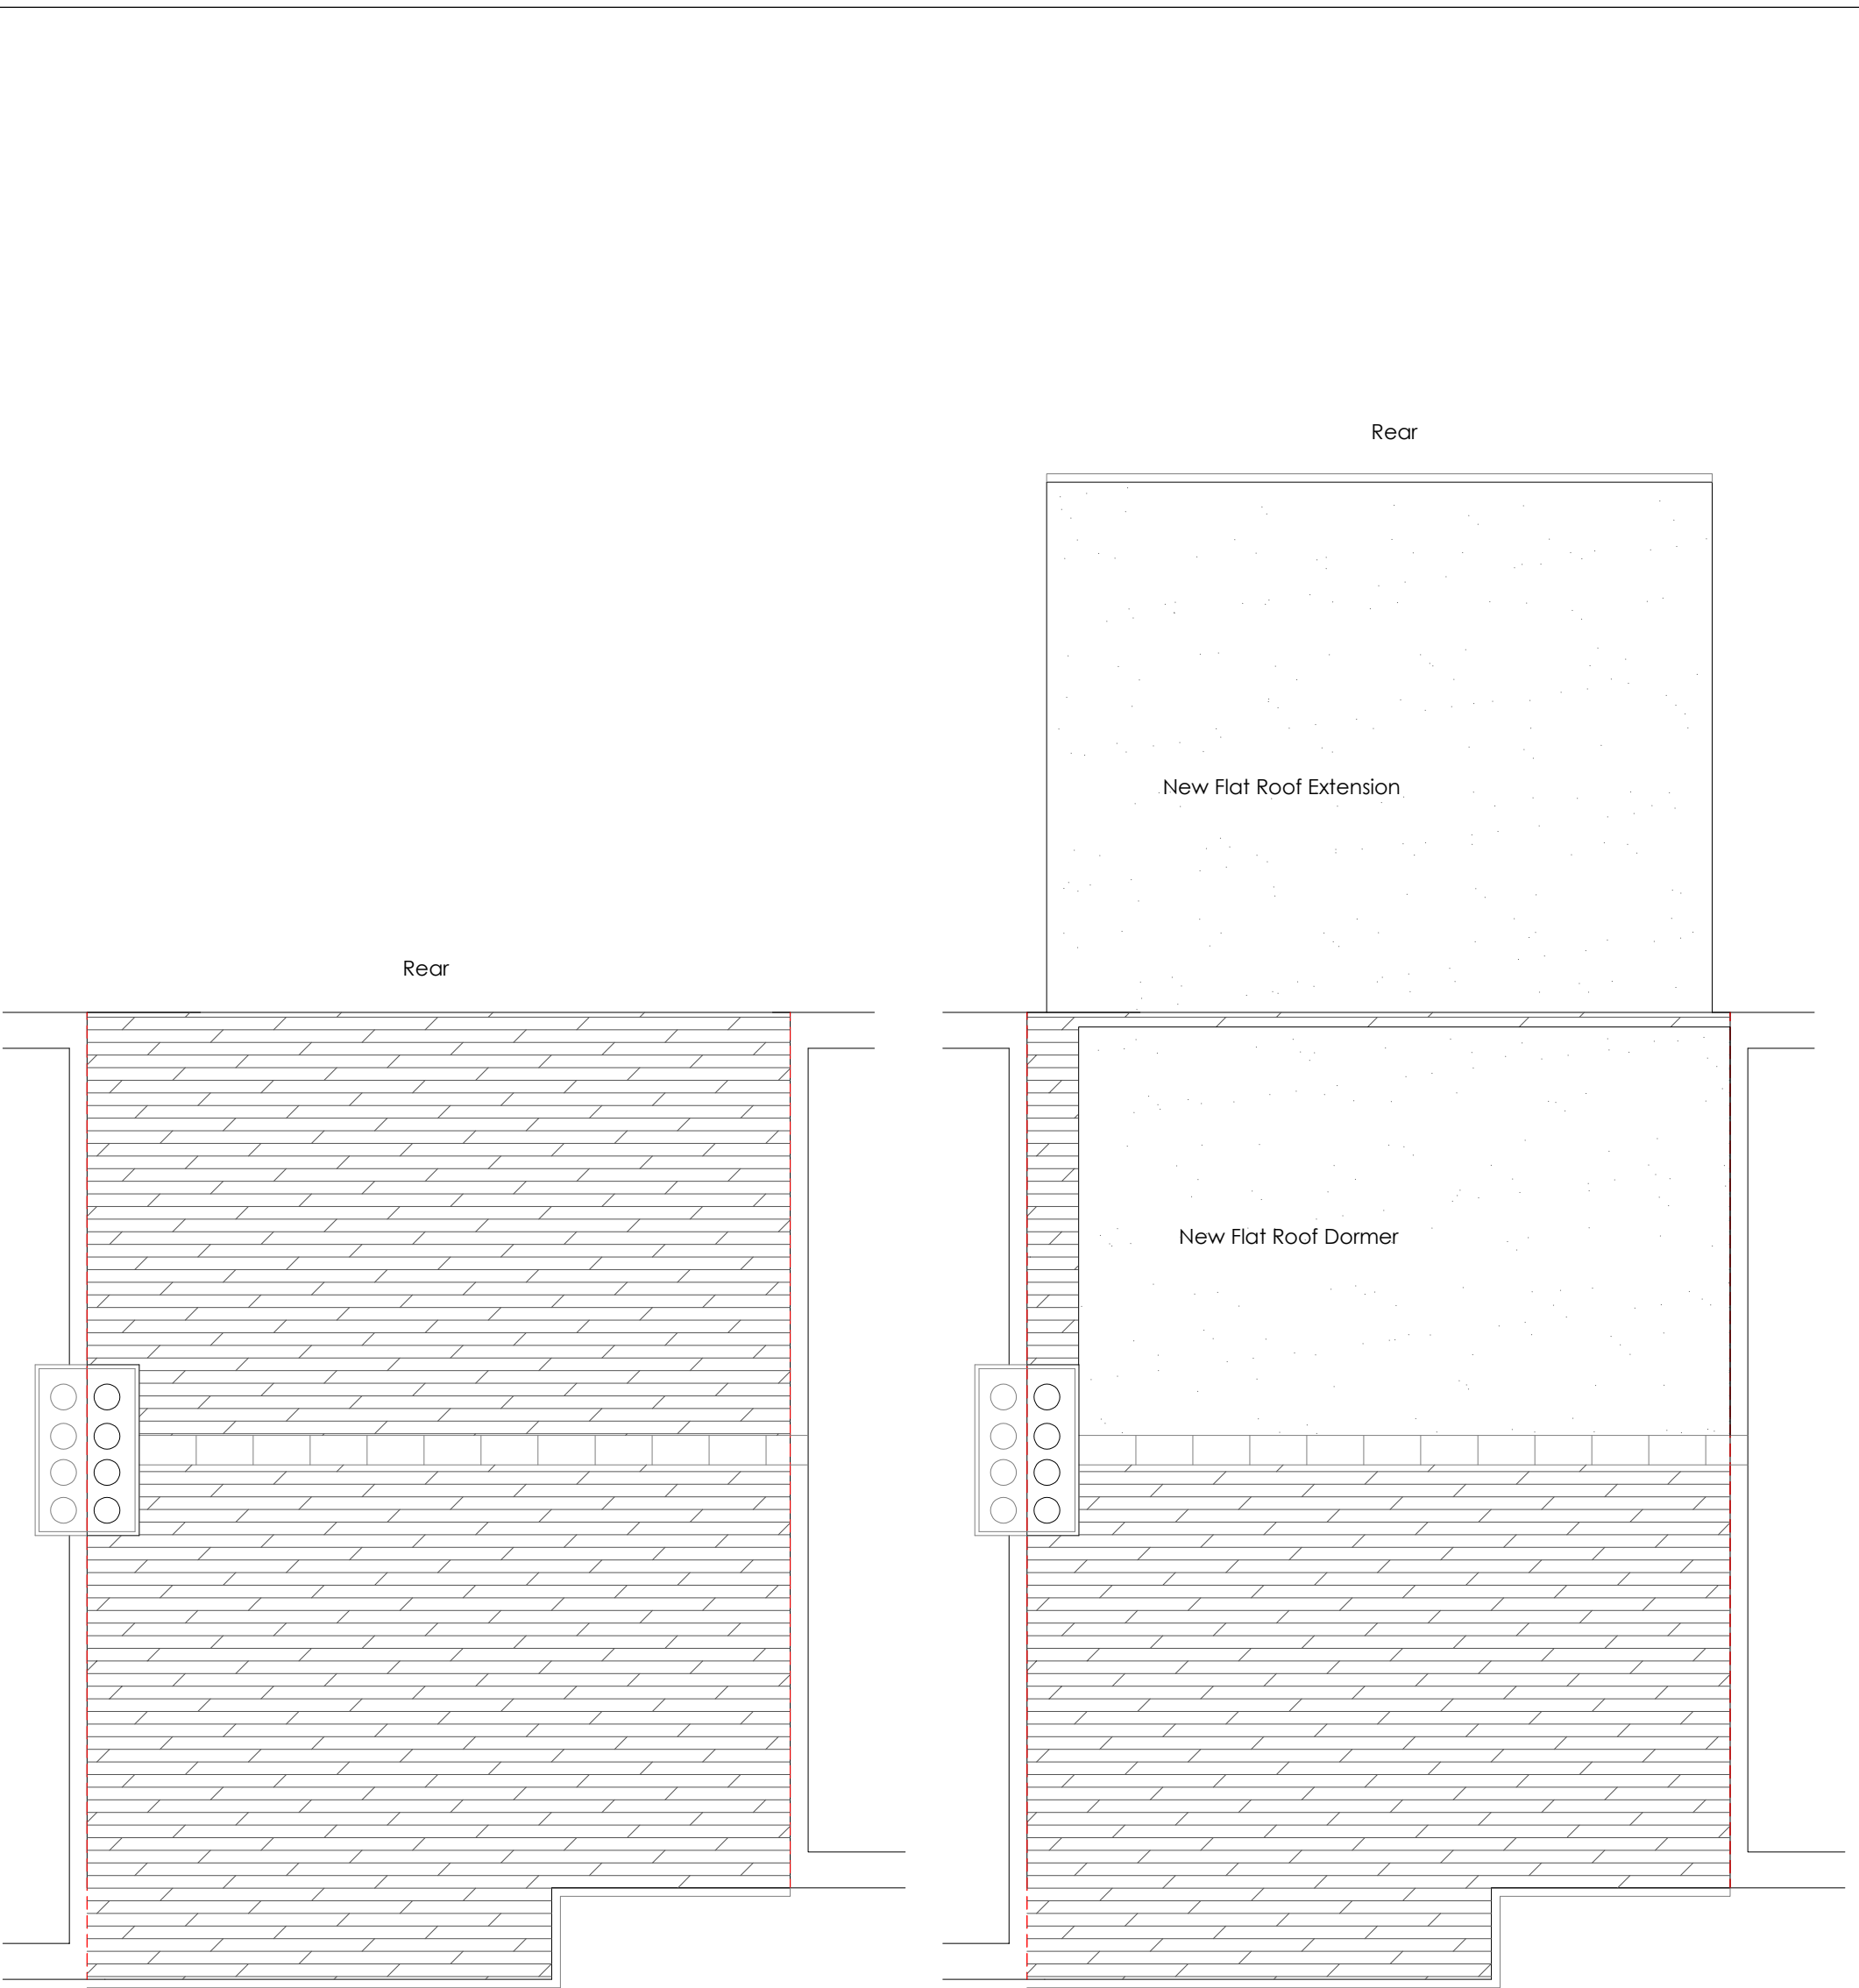

EXISTING ROOF PLAN
Scale 1:50@A3

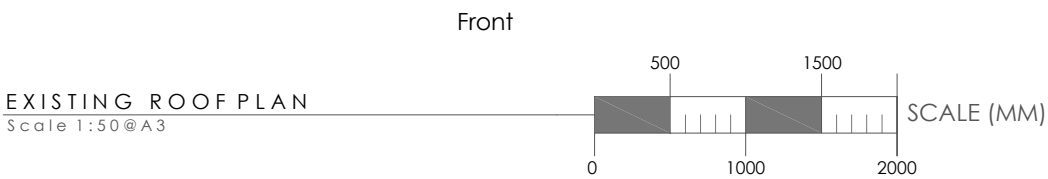

PROPOSED ROOF PLAN
Scale 1:50@A3

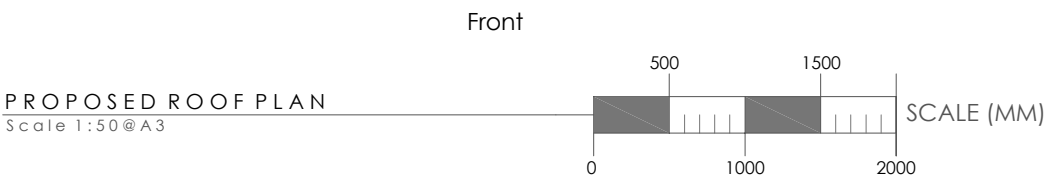


PROPERTY ADDRESS : 17 Oakleigh Road, Hillingdon. UB10 9EL

Roof Plans

DATE : 17-03-2021



Integrity
Client Care
Professionalism

 

STEF & PHILIPS LTD
The Grange, 100 High Street
London, N14 6BN

0208 882 8372 | info@stefphilips.com | stefphilips.com