




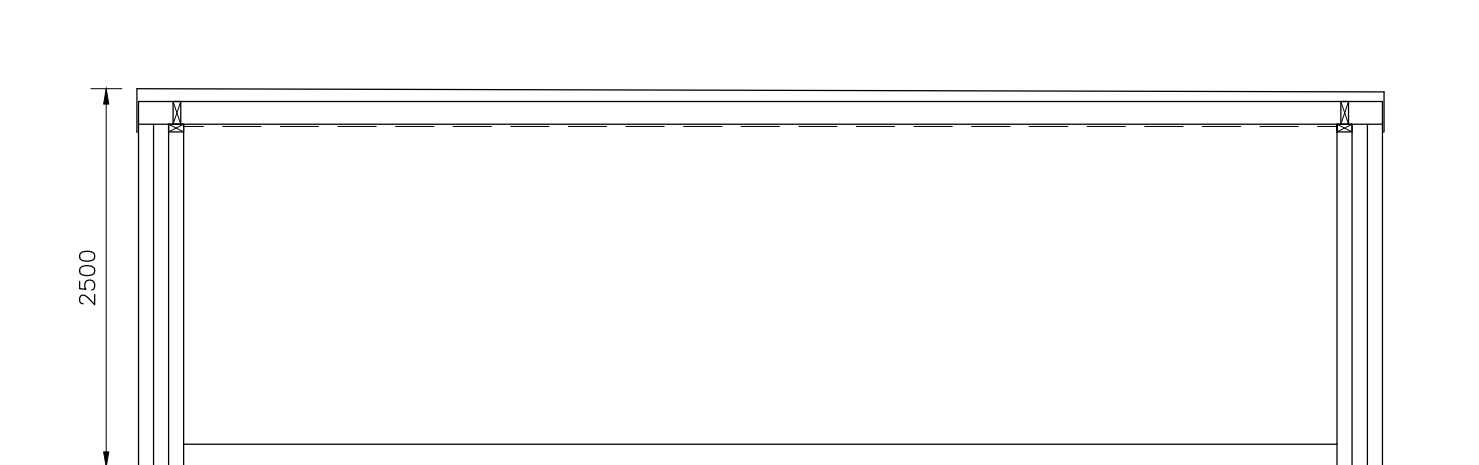


PROPOSED SECTION
(SCALE 1:50)

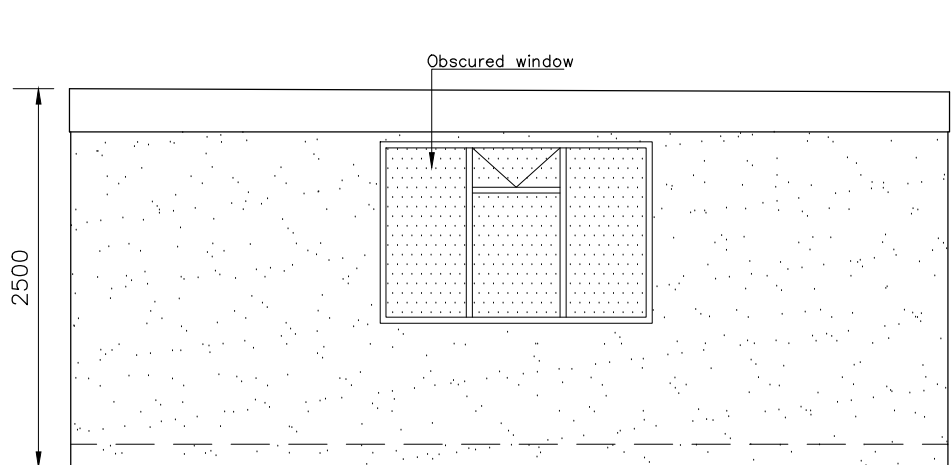


PROPOSED REAR ELEVATION
(SCALE 1:50)

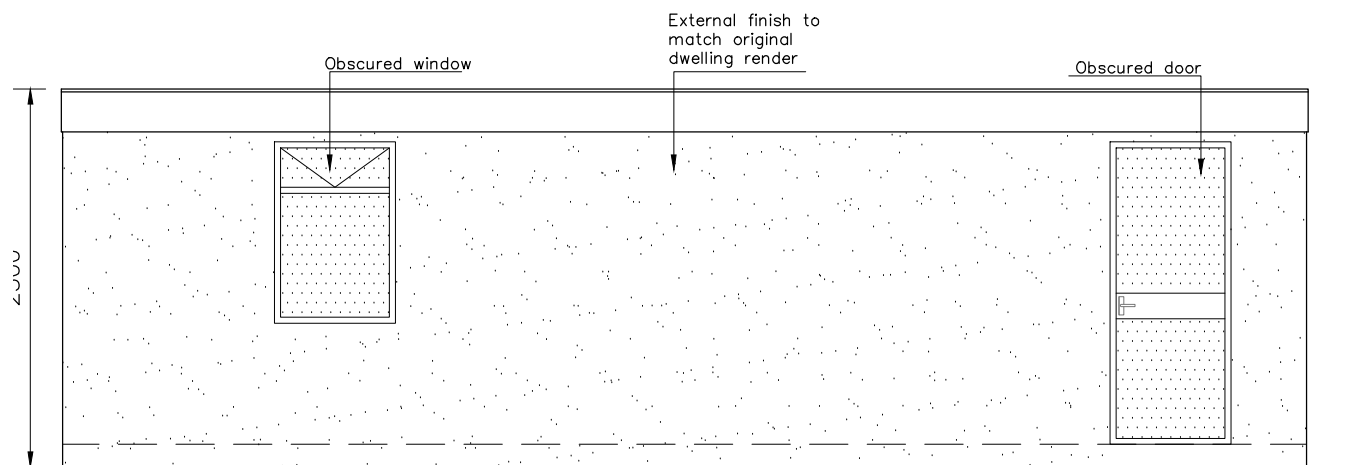


PROPOSED SIDE ELEVATION
(SCALE 1:50)

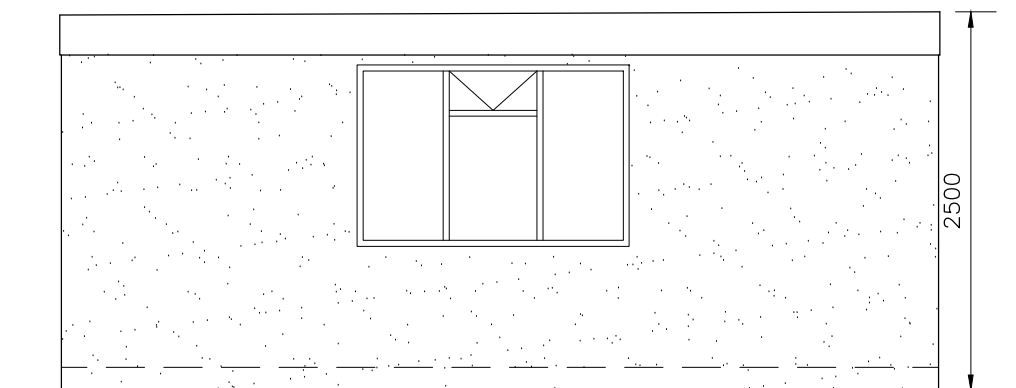

PROPOSED FRONT ELEVATION
(SCALE 1:50)

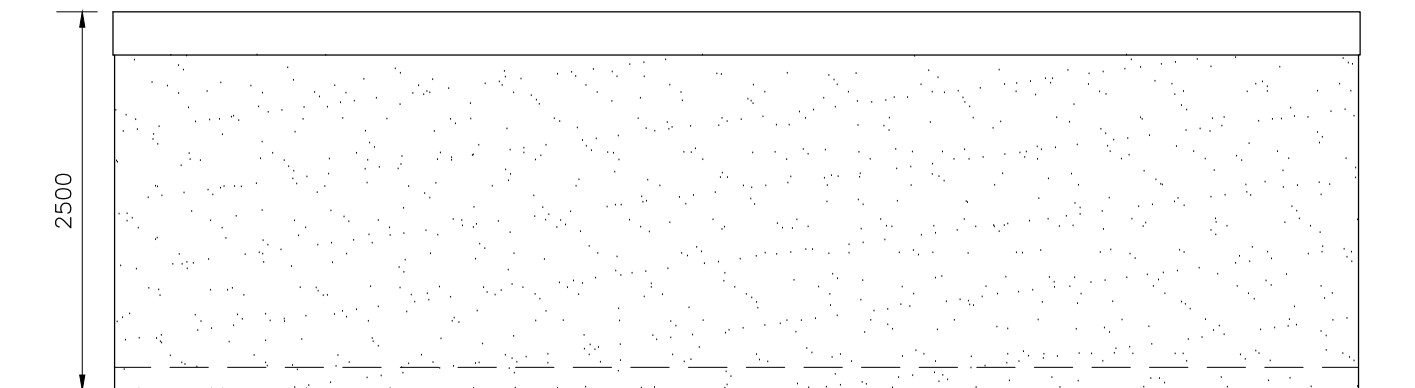

PROPOSED SIDE ELEVATION
(SCALE 1:50)

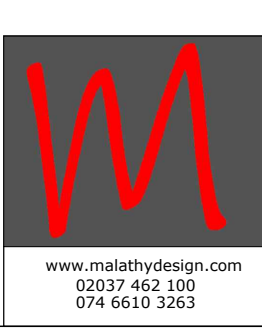Do not scale off the drawings (scale only for planning purposes).			
 www.malathydesign.com 02037 462 100 074 6610 3263	ARCH./CLIENT	Drawn UB	
	Project Title	Checked	
	181 SHAKESPEARE AVENUE UB4 0BH	Scale 1: 50 Size A2	
	Drawing Title	Project No.	Rev.
PROPOSED ELEVATIONS		1919	A
		Drawing No.	
		P-02	