

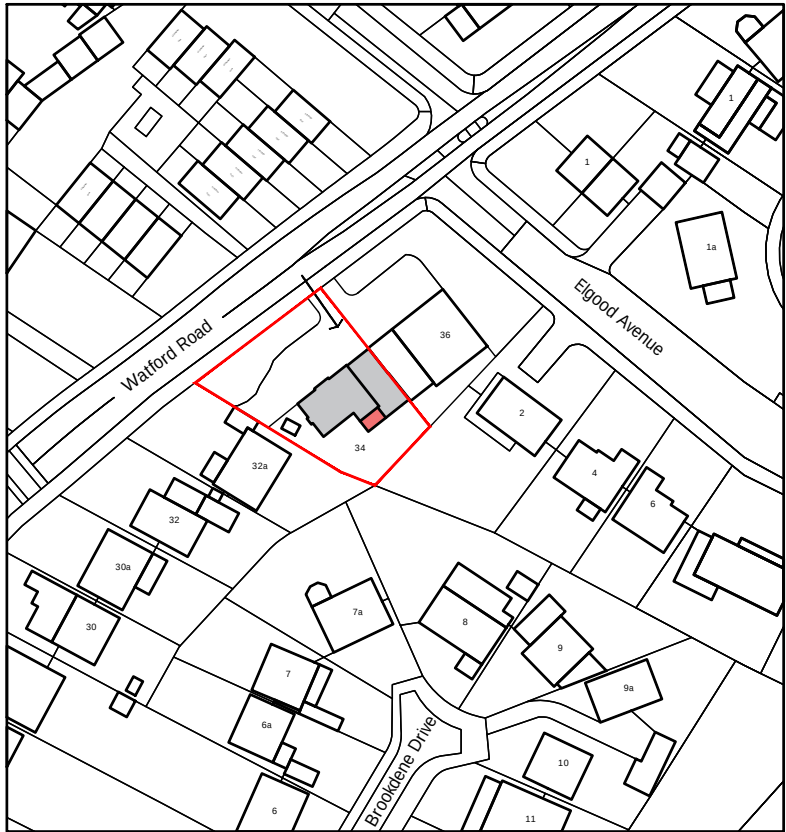


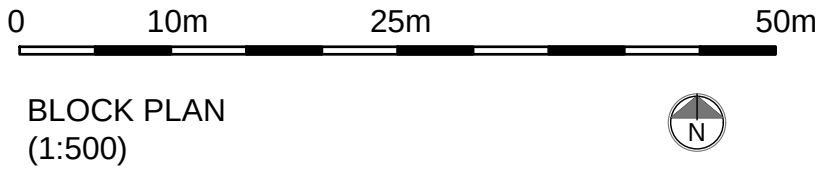

"(c) UKMap Copyright. The GeoInformation Group 2018 Licence No. LANDMLON100003121118"

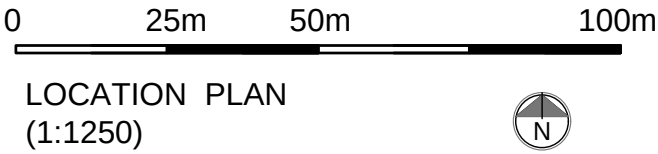

General Notes and DRA

1. These drawings are NOT suitable for construction purposes and are only issued only for the following purposes:

PLANNING APPLICATION

2. No Asbestos survey is available for this property. Given its age it is possible that asbestos may be uncovered during the works and the Principal Contractor should take their own precautions for dealing accordingly with the associated risks

3. The design is at an early stage but no other unusual risks have yet been identified as associated with this project for construction, maintenance or demolition. Any residual risks will be recorded here as the design develops.

Legend

Application Site Boundary

Area of Proposed Extension

Area of Existing Property

Drawing Revisions


A

29.04.21

Planning Set

This Drawing is Copyright © 2021

GROUND FLOOR PLAN
AS PROPOSED

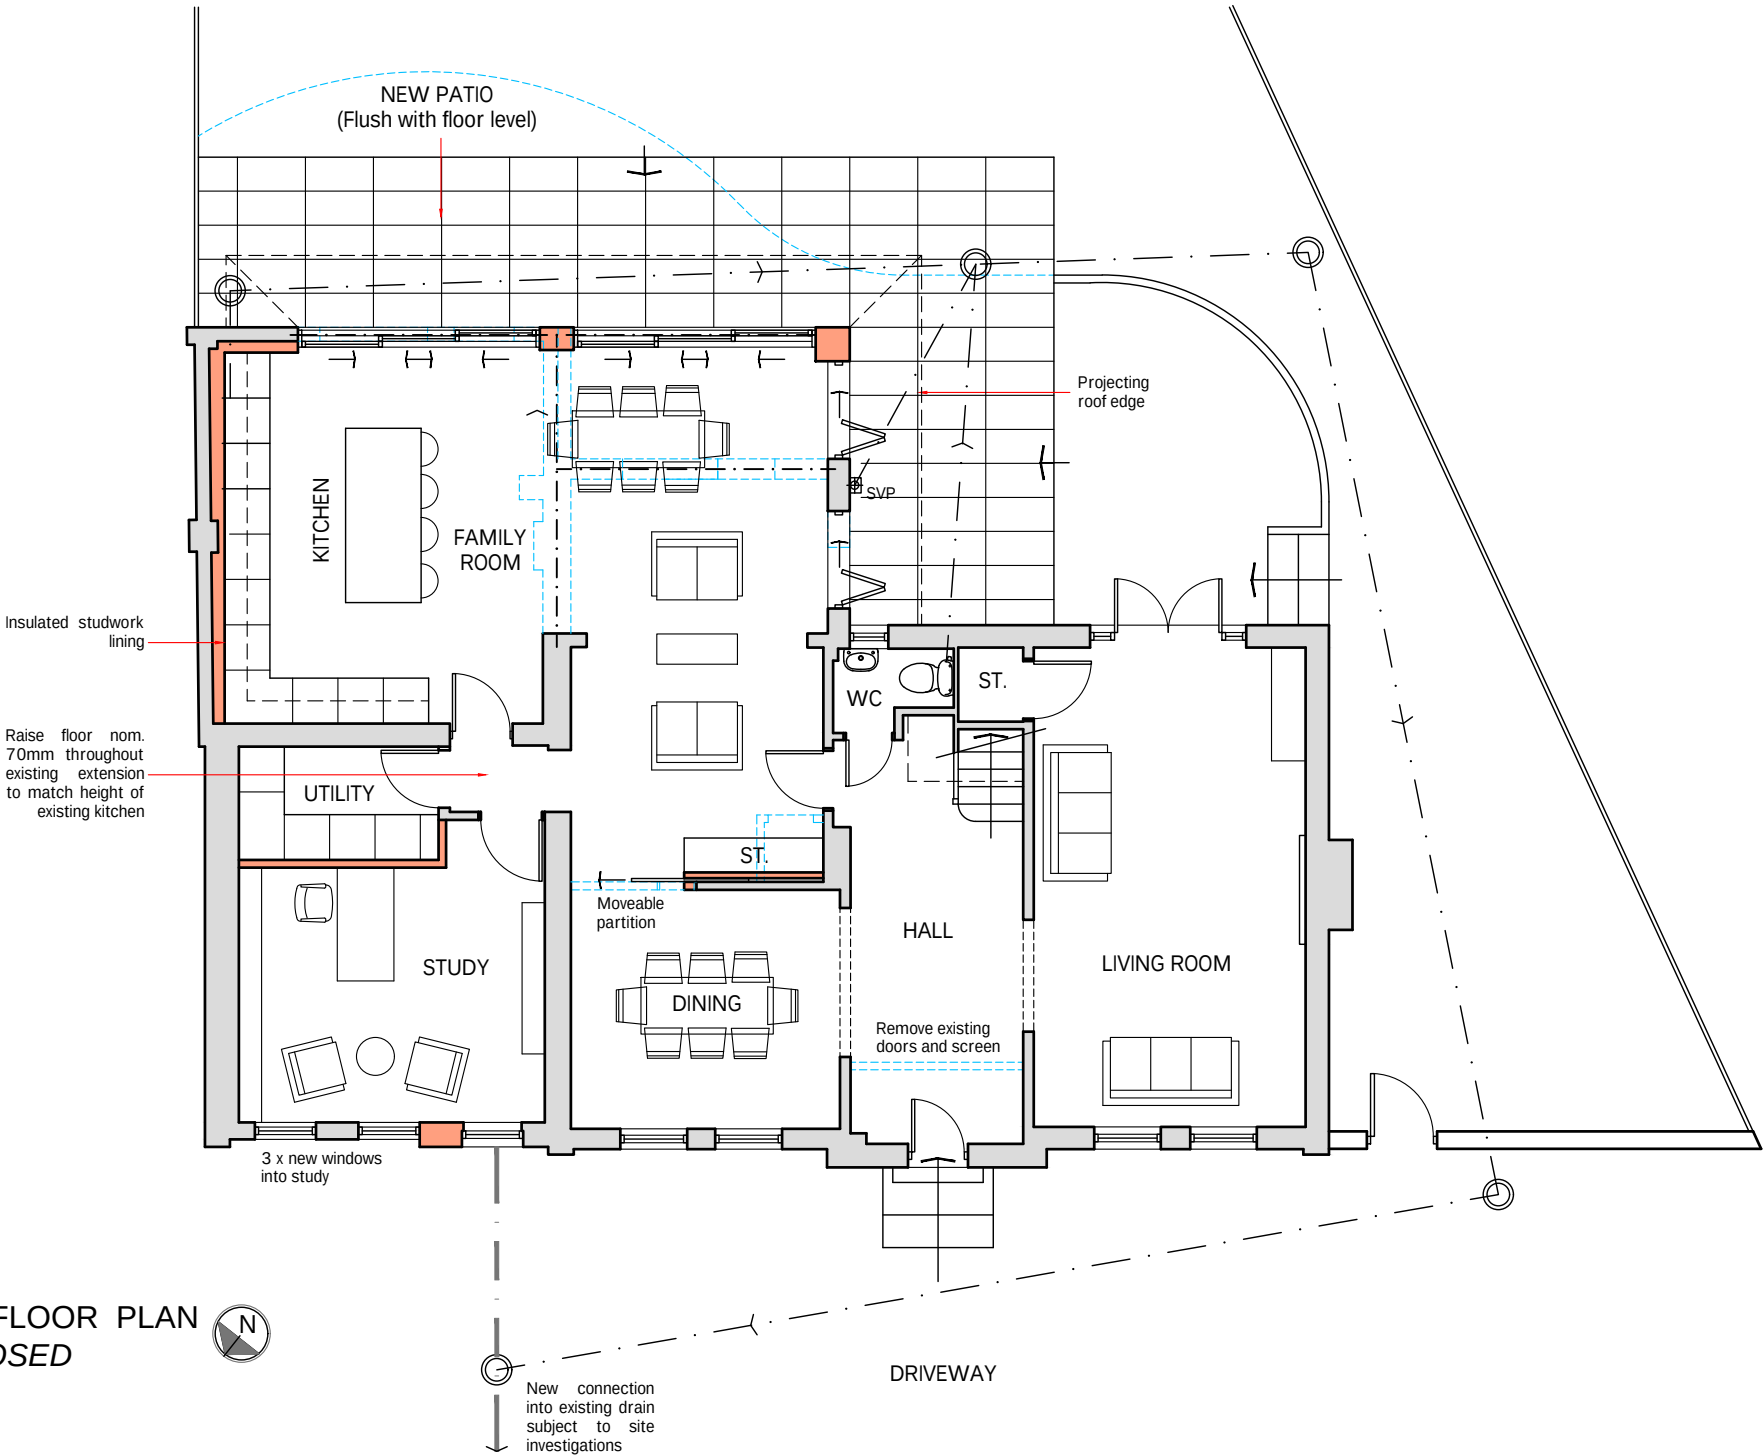

General Notes and DRA

1. These drawings are NOT suitable for construction purposes and are only issued only for the following purposes:

PLANNING APPLICATION

2. No Asbestos survey is available for this property. Given its age it is possible that asbestos may be uncovered during the works and the Principal Contractor should take their own precautions for dealing accordingly with the associated risks

3. The design is at an early stage but no other *unusual* risks have yet been identified as associated with this project for construction, maintenance or demolition. Any residual risks will be recorded here as the design develops.

Legend

- New Structural Beam Over
- Existing Structure to be Removed
- Existing Structure to be Retained
- Proposed Structure
- > - New Private Drain
- ⊙ New Inspection Chamber over Drain
- ⊕ New Soil and Vent Pipe
- ST Store
- W Wardrobe
- RLO New Roof Light Over

Drawing Revisions

A 29.04.21 Planning Set

This Drawing is Copyright © 2021

Proposed Extensions and Alterations
to
34 Watford Road
Northwood, London
for
Mr. and Mrs. Lothian


Date: 15.04.21 Scale: 1:100 @ A3 Drawn: NJL

Proposed Ground Floor Plan

5211

11A



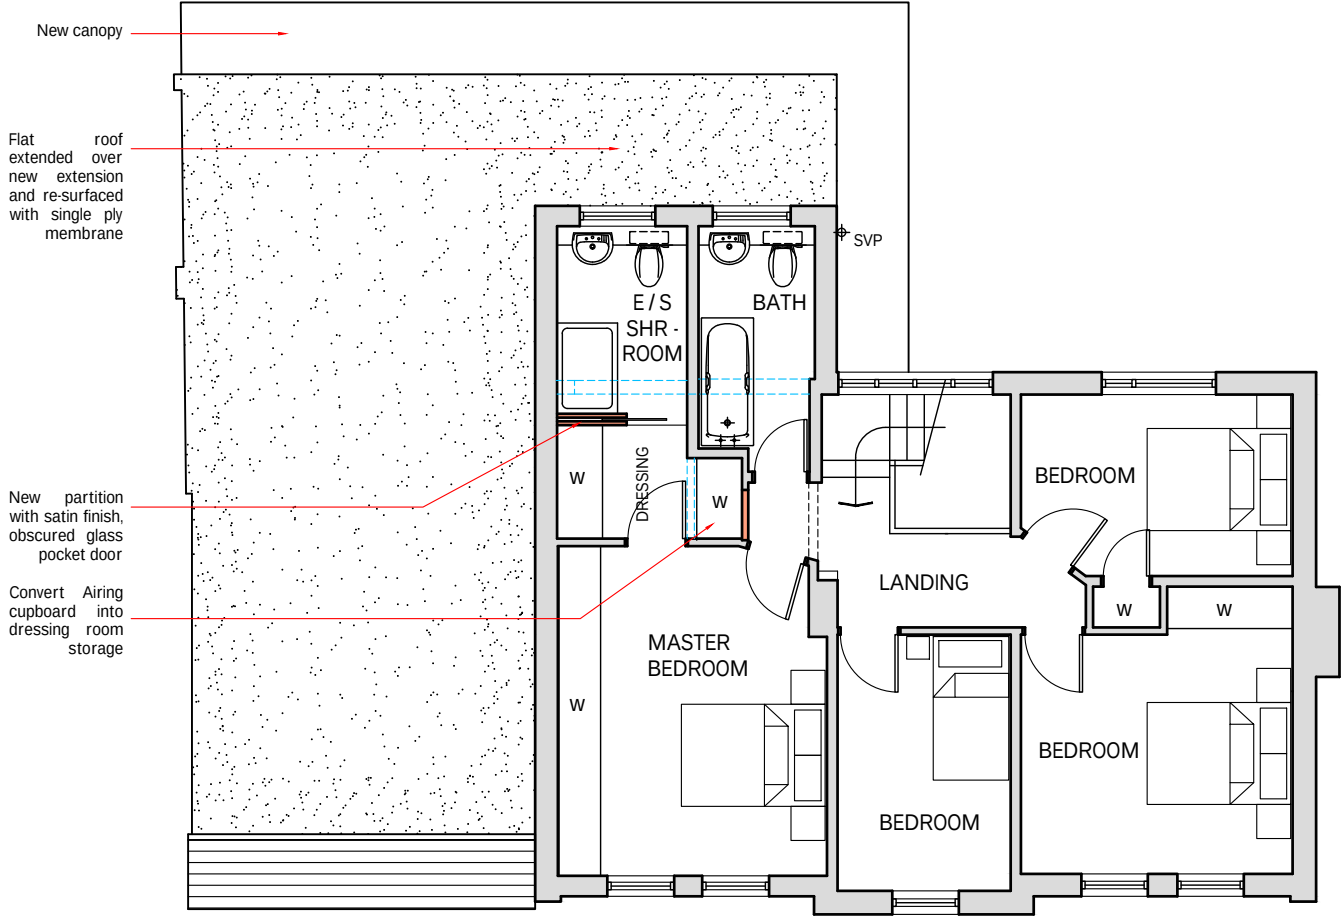

FIRST FLOOR PLAN
AS PROPOSED



General Notes and DRA		
1. These drawings are NOT suitable for construction purposes and are only issued only for the following purposes:		
PLANNING APPLICATION		
2. No Asbestos survey is available for this property. Given its age it is possible that asbestos may be uncovered during the works and the Principal Contractor should take their own precautions for dealing accordingly with the associated risks		
3. The design is at an early stage but no other unusual risks have yet been identified as associated with this project for construction, maintenance or demolition. Any residual risks will be recorded here as the design develops.		
Legend		
---	New Structural Beam Over	
---	Existing Structure to be Removed	
---	Existing Structure to be Retained	
---	Proposed Structure	
---	New Private Drain	
---	New Inspection Chamber over Drain	
---	New Soil and Vent Pipe	
ST	Store	
W	Wardrobe	
RLO	New Roof Light Over	
Drawing Revisions		
A	29.04.21	Planning Set
This Drawing is Copyright © 2021		

Proposed Extensions and Alterations
to
34 Watford Road
Northwood, London
for
Mr. and Mrs. Lothian


Date: 15.04.21 Scale: 1:100 @ A3 Drawn: NJL

Proposed First Floor Plan

5211

12A



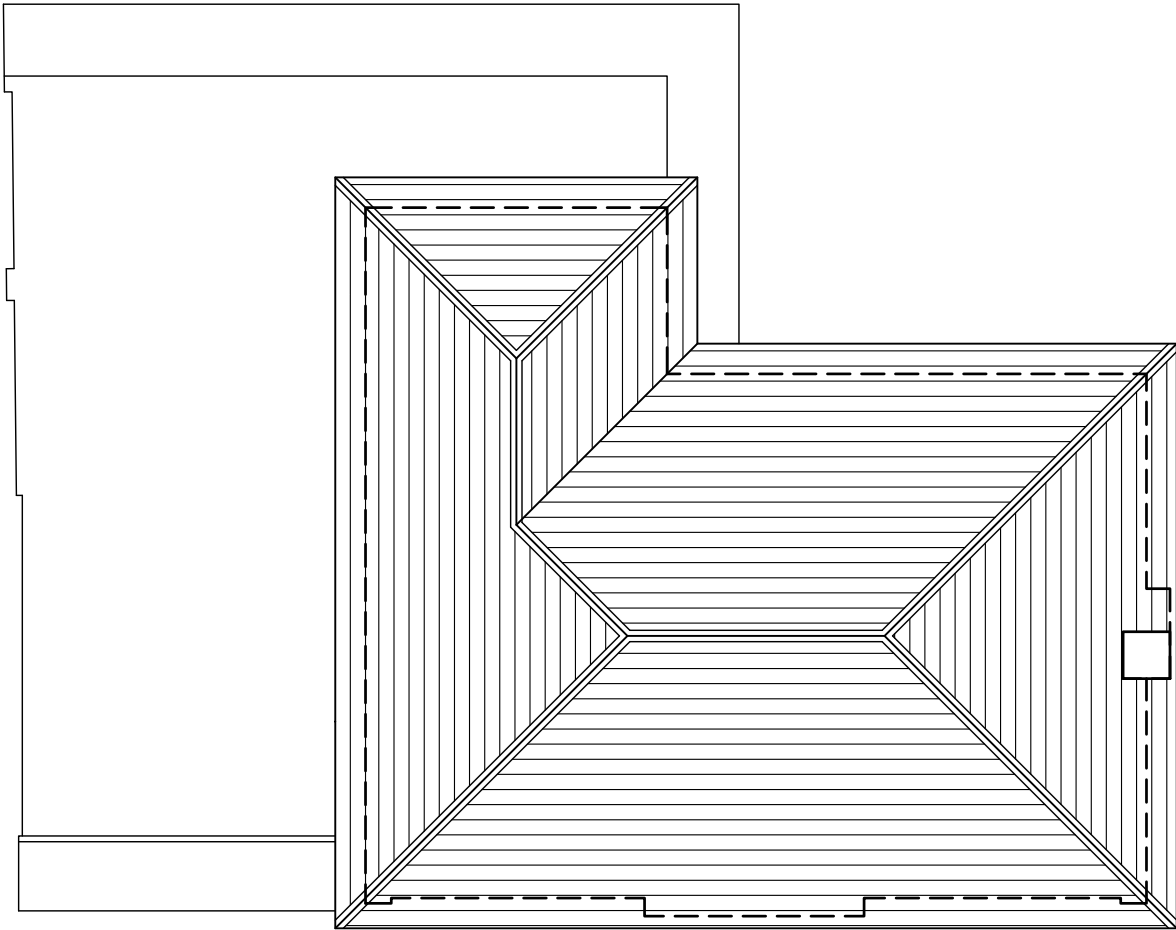

ROOF PLAN
AS PROPOSED



General Notes and DRA

1. These drawings are NOT suitable for construction purposes and are only issued only for the following purposes:

PLANNING APPLICATION

2. No Asbestos survey is available for this property. Given its age it is possible that asbestos may be uncovered during the works and the Principal Contractor should take their own precautions for dealing accordingly with the associated risks

3. The design is at an early stage but no other *unusual* risks have yet been identified as associated with this project for construction, maintenance or demolition. Any residual risks will be recorded here as the design develops.

Legend

- New Structural Beam Over
- Existing Structure to be Removed
- Existing Structure to be Retained
- Proposed Structure
- > — New Private Drain
- ⊙ New Inspection Chamber over Drain
- ⊕ New Soil and Vent Pipe
- ST Store
- W Wardrobe
- RLO New Roof Light Over

Drawing Revisions

A 29.04.21 Planning Set

This Drawing is Copyright © 2021

Proposed Extensions and Alterations
to
34 Watford Road
Northwood, London
for
Mr. and Mrs. Lothian

Date: 15.04.21 Scale: 1:100 @ A3 Drawn: NJL

Proposed Roof Plan


5211

14A





NORTH WEST ELEVATION (FRONT)
AS PROPOSED

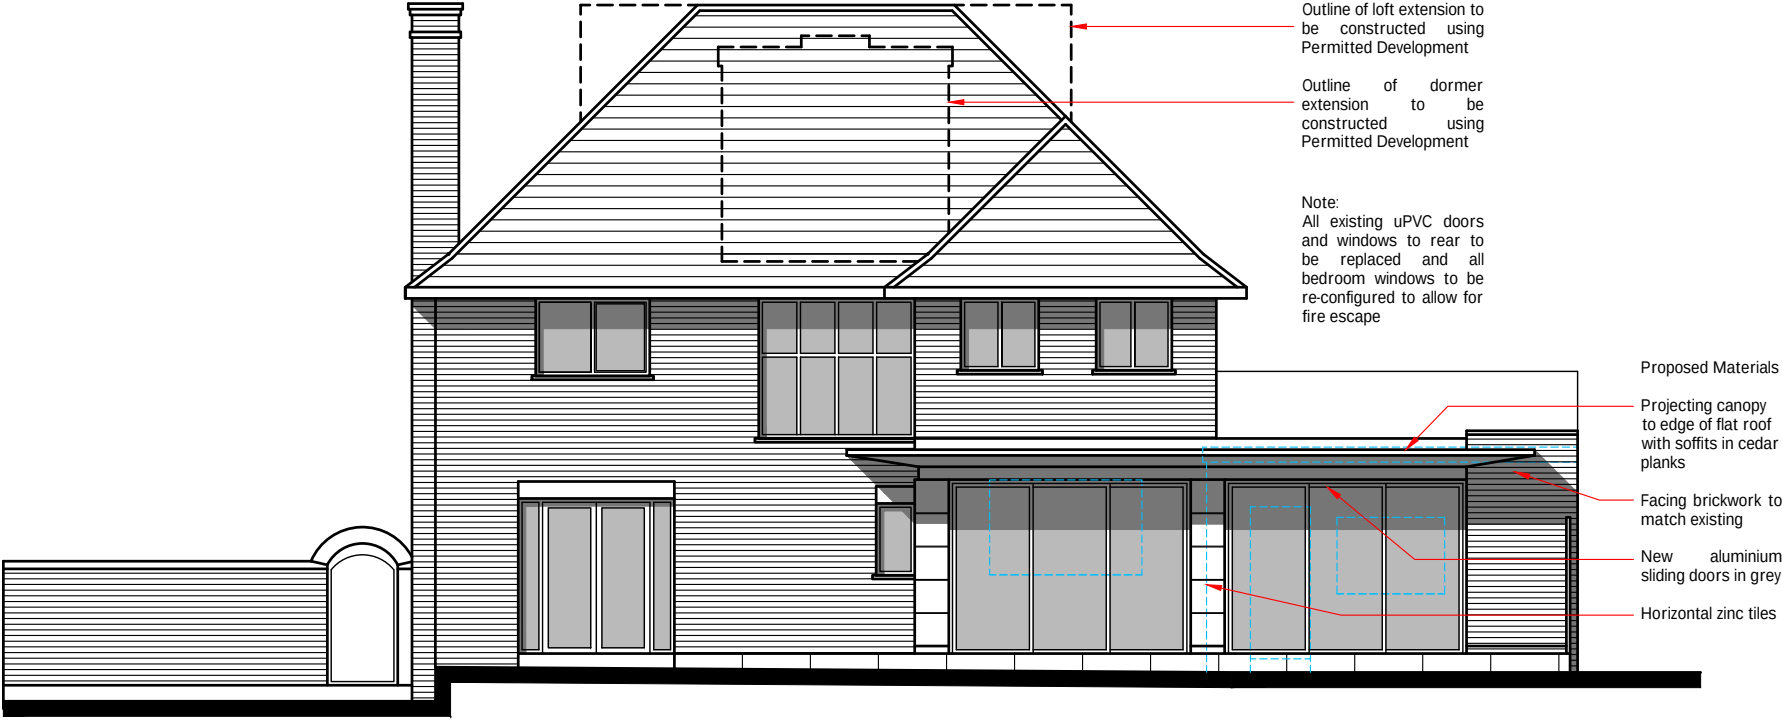

SOUTH EAST ELEVATION (REAR)
AS PROPOSED

General Notes and DRA

1. These drawings are NOT suitable for construction purposes and are only issued only for the following purposes:

PLANNING APPLICATION

2. No Asbestos survey is available for this property. Given its age it is possible that asbestos may be uncovered during the works and the Principal Contractor should take their own precautions for dealing accordingly with the associated risks

3. The design is at an early stage but no other unusual risks have yet been identified as associated with this project for construction, maintenance or demolition. Any residual risks will be recorded here as the design develops.

Legend

Existing Structure to be Removed

Drawing Revisions

A 29.04.21 Planning Set

This Drawing is Copyright © 2021

Proposed Extensions and Alterations
to
34 Watford Road
Northwood, London
for
Mr. and Mrs. Lothian


Date: 15.04.21 Scale: 1:100 @ A3 Drawn: NJL

Elevations Sheet 4


5211

15A



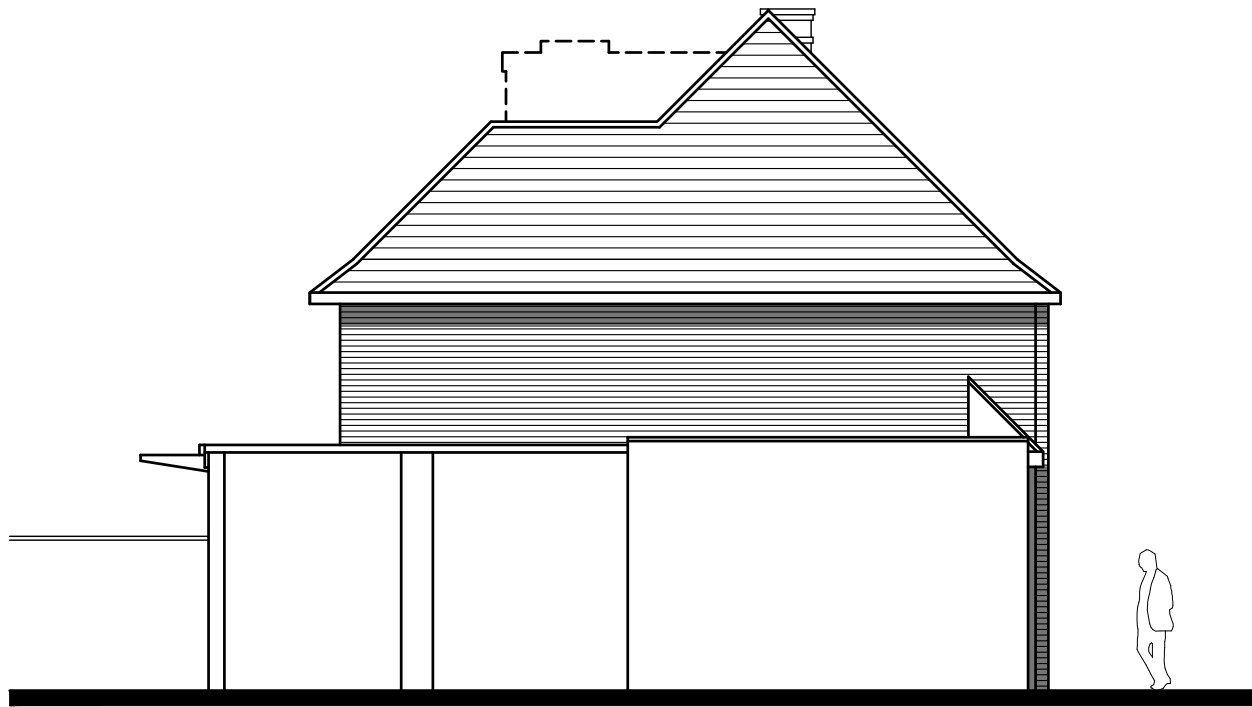

NORTH EAST ELEVATION
AS PROPOSED

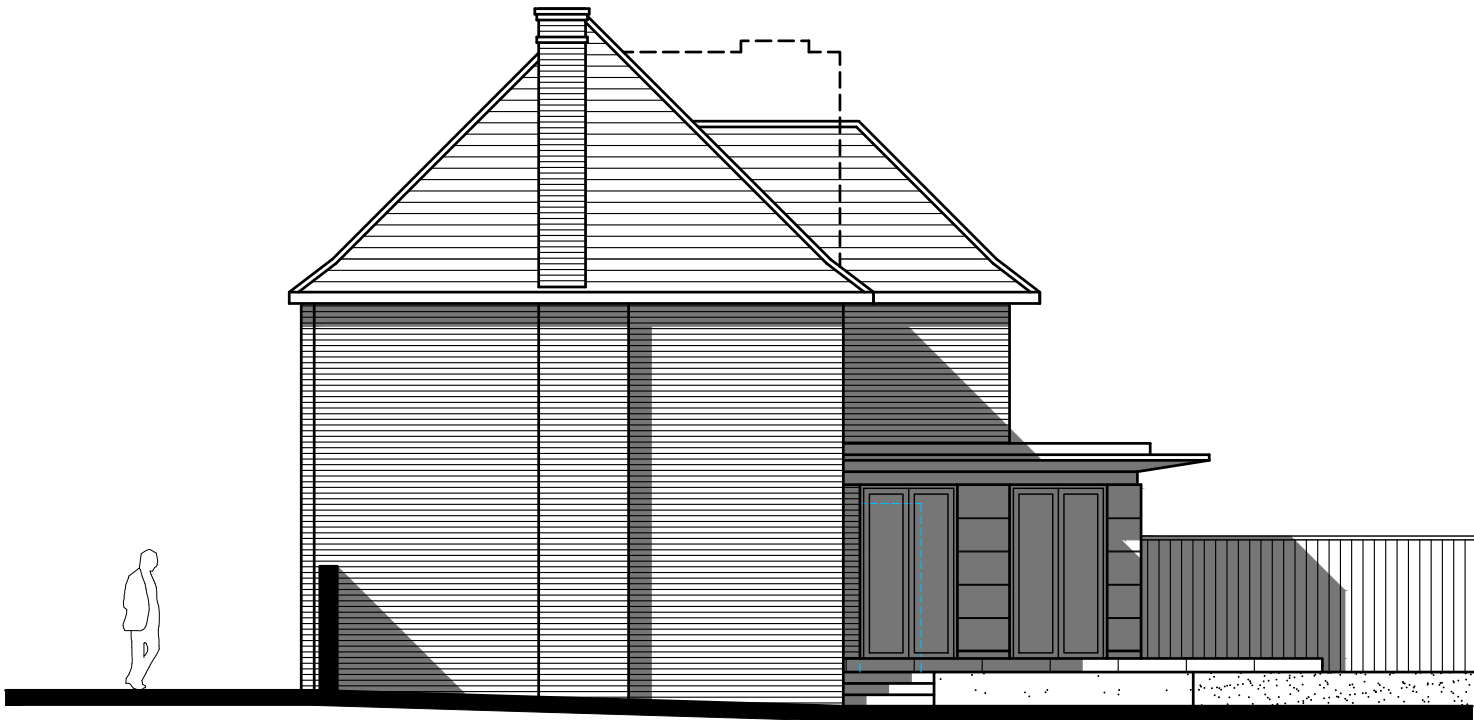

SOUTH WEST ELEVATION
AS PROPOSED

General Notes and DRA

1. These drawings are NOT suitable for construction purposes and are only issued only for the following purposes:

PLANNING APPLICATION

2. No Asbestos survey is available for this property. Given its age it is possible that asbestos may be uncovered during the works and the Principal Contractor should take their own precautions for dealing accordingly with the associated risks

3. The design is at an early stage but no other *unusual* risks have yet been identified as associated with this project for construction, maintenance or demolition. Any residual risks will be recorded here as the design develops.

Legend

Existing Structure to be Removed

Drawing Revisions

A 29.04.21 Planning Set

This Drawing is Copyright © 2021

Proposed Extensions and Alterations
to
34 Watford Road
Northwood, London
for
Mr. and Mrs. Lothian

Date: 15.04.21 Scale: 1:100 @ A3 Drawn: NJL

Elevations Sheet 2

5211

16A

