




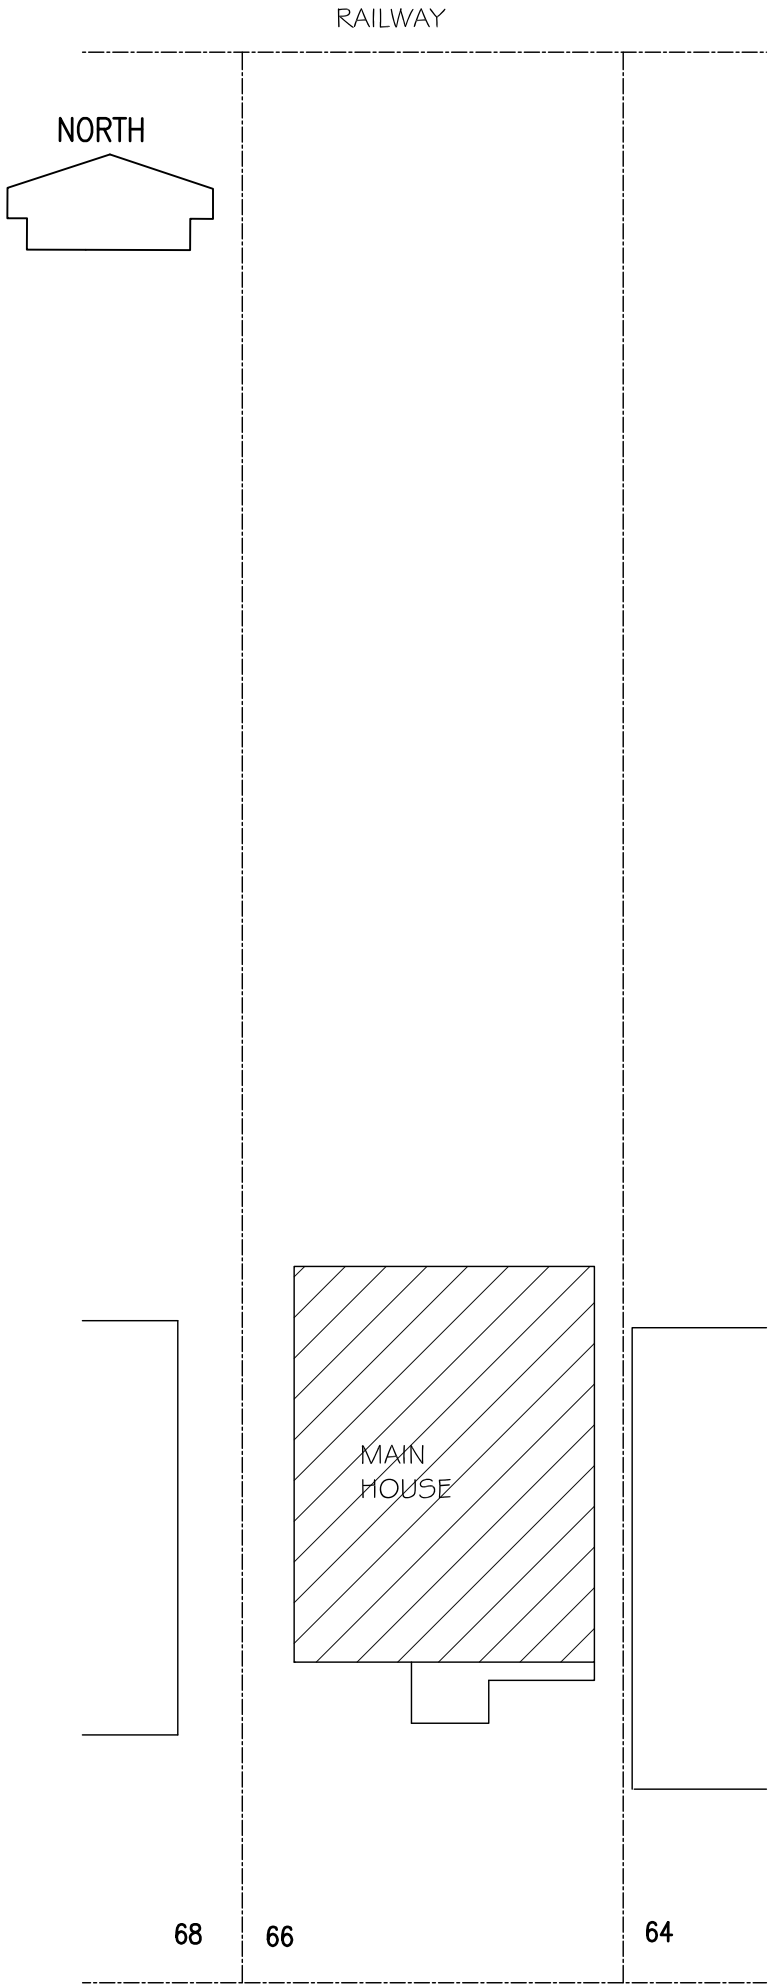


SITE PLAN
SCALE:1/250

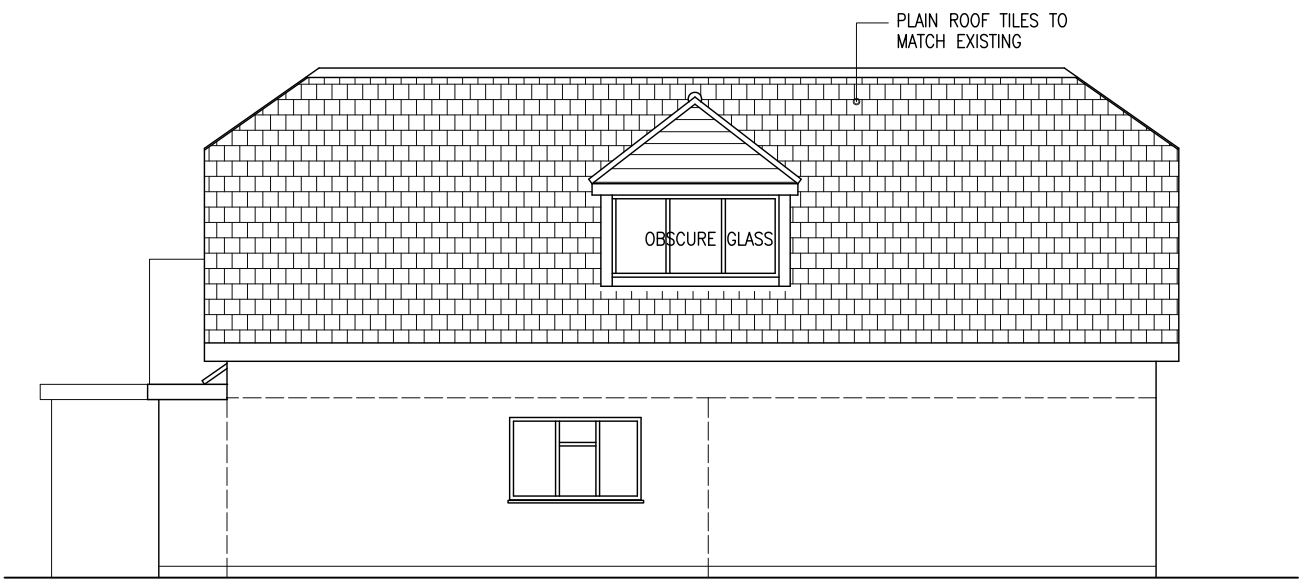


SIDE ELEVATION

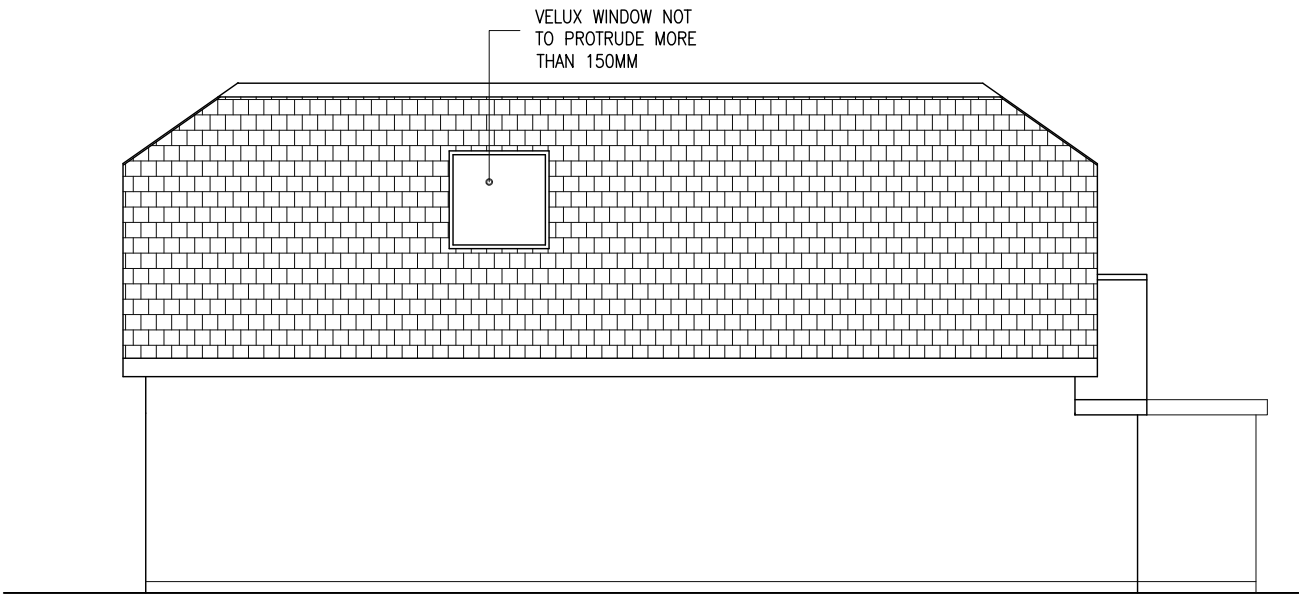

SIDE ELEVATION **PROPOSED**

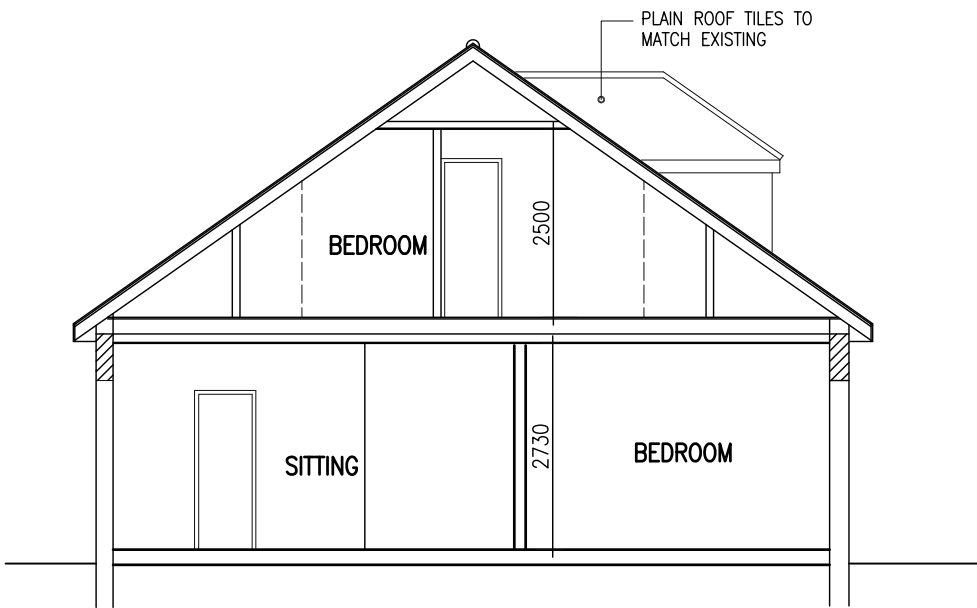

SECTION AA

 

Project
PROPOSED RAISING AND ENLARGEMENT OF ROOF TO
CREATE HABITABLE ROOF SPACE TO INCLUDE A
DORMER TO SIDE AND PORCH TO FRONT
TO 66 FAIRWAY AVENUE WEST DRAYTON UB7 7AW

Drawing
PLAN, ELEVATIONS, SECTION

Scale
1/100 @ A3

Date AUG. 2017
Drawn

Drawing No.
Z/549/03

A