

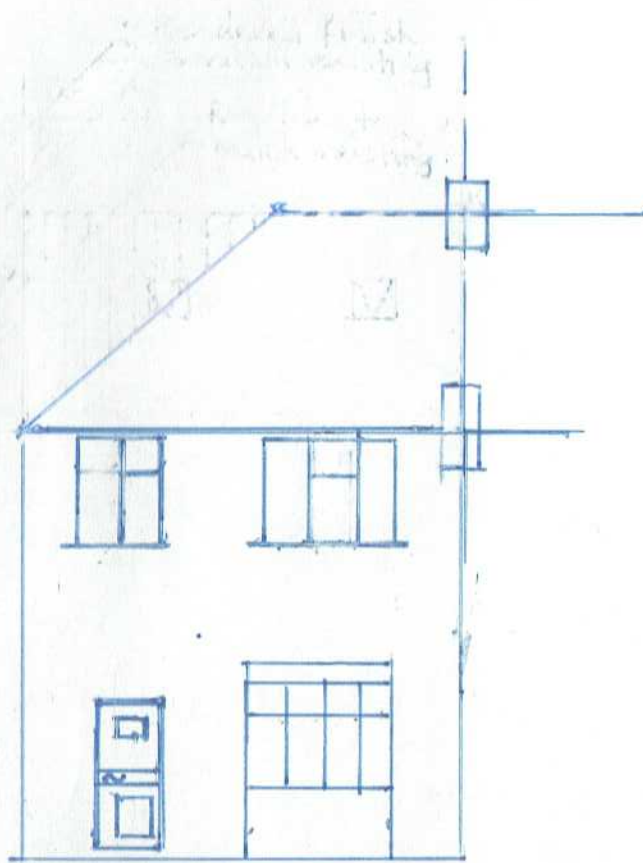



Notes:-
All materials to match existing

 


Proposed Front Elevation
(No change)

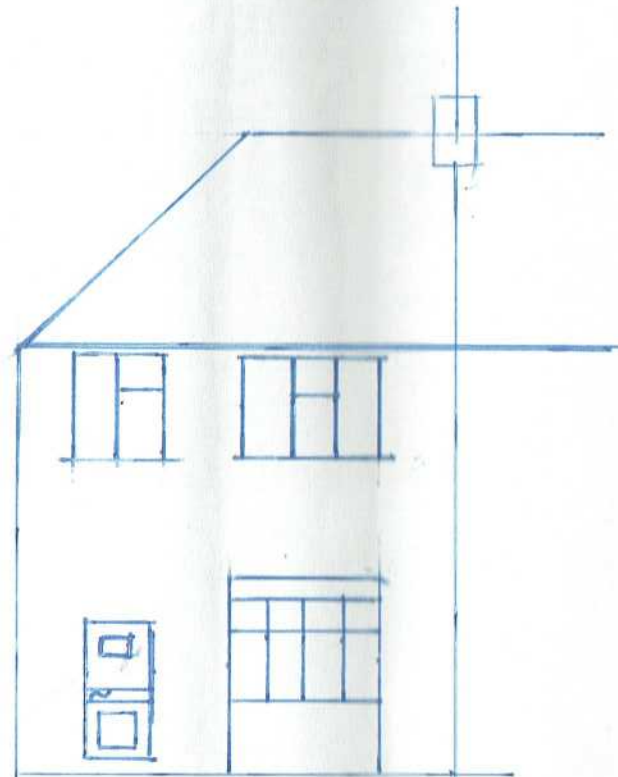

Existing Front Elevation

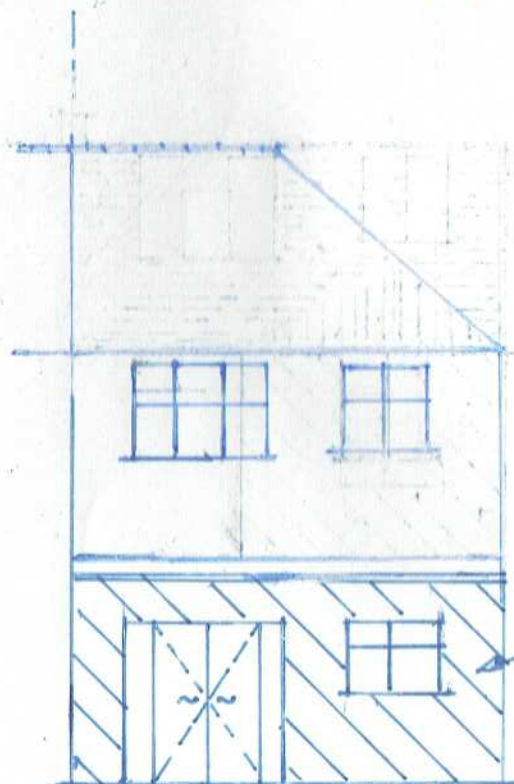

Proposed Rear Elevation

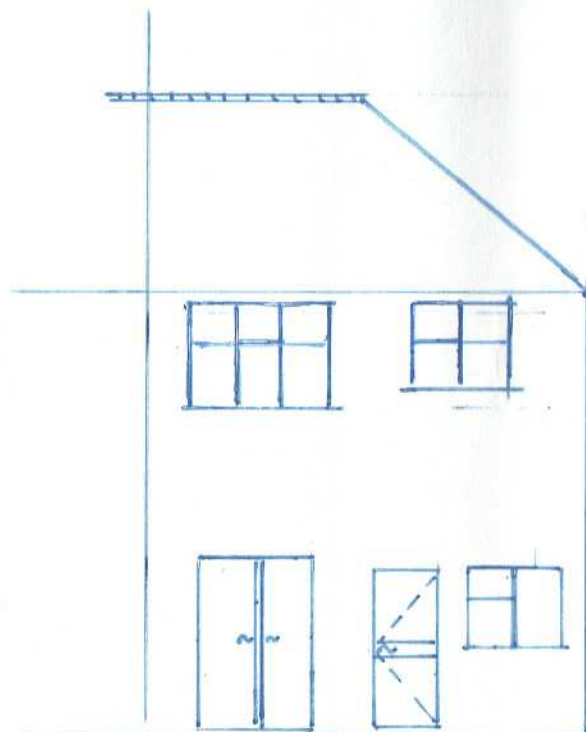

Existing Rear Elevation

Project:-
Ground floor Rear Extension
and Garden Gym Room

Address:-
92, Tudor Road, Hayes
UB3 2QF

Scale: 1:100

Date:- Jun. 2020

Drawing No:- MM/92/03