

Contact:
Email: info@bluearchdesign.co.uk,
Cell: 044 + 078 3293 8374
Web site: www.bluearchdesign.co.uk

Notes:
© 2021 Blue Architecture Limited.
All rights reserved.
All drawings are for the purpose of gaining
Planning Permission approval only.
All written dimensions to be taken in
preferences to scaled dimensions.
Side/Rear Extension :
Carpet Area : **14.43** Sq.M

Rev.	Description	By	Ckd	Date

Client:
Mr. Man Bahadur Pun.


Project:
Single storey rear infilled, installation of one
additional sky light on existing side extension
and Demolished Existing Conservatory.

Location:
34 Barnhill Road, Hayes,
UB4 9AP.

Status:
PLANNING

Title:
Existing and Proposed Roof plans.

Drawn by:	Str. Fr.	Checked by:
L.p	---	R.k
Project no: BAL-1534	Sheet Size A3	Sheet no.
Date: 22/07/2021	Scale: 1:100	02

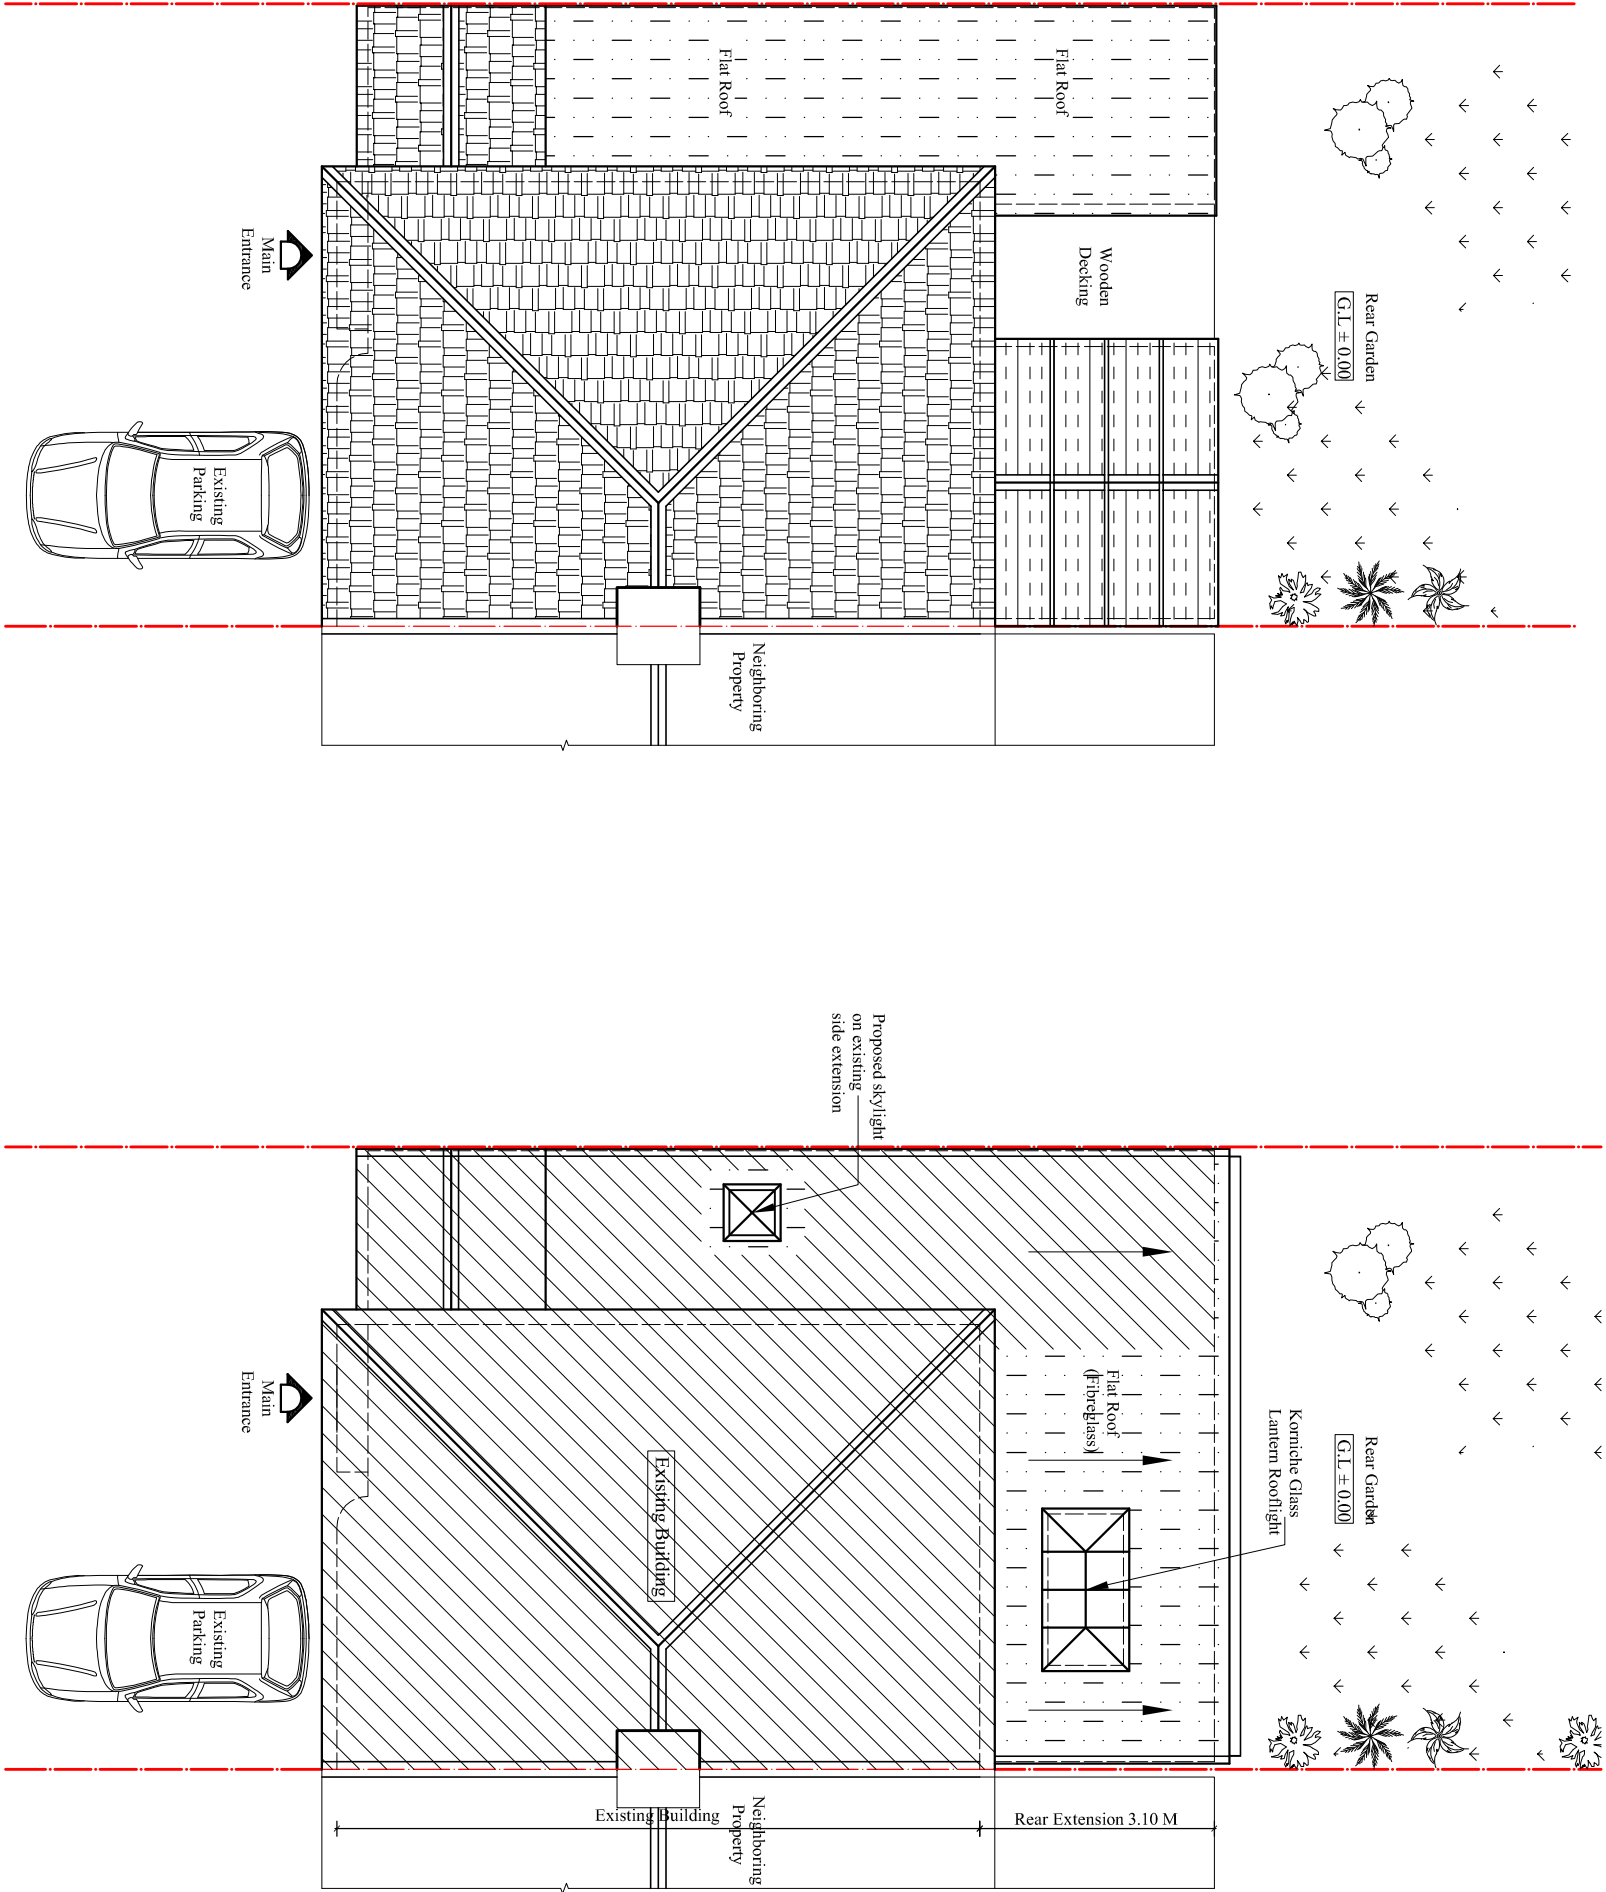

Existing Roof Plan
Scale:1:100

Proposed Roof Plan
Scale:1:100