

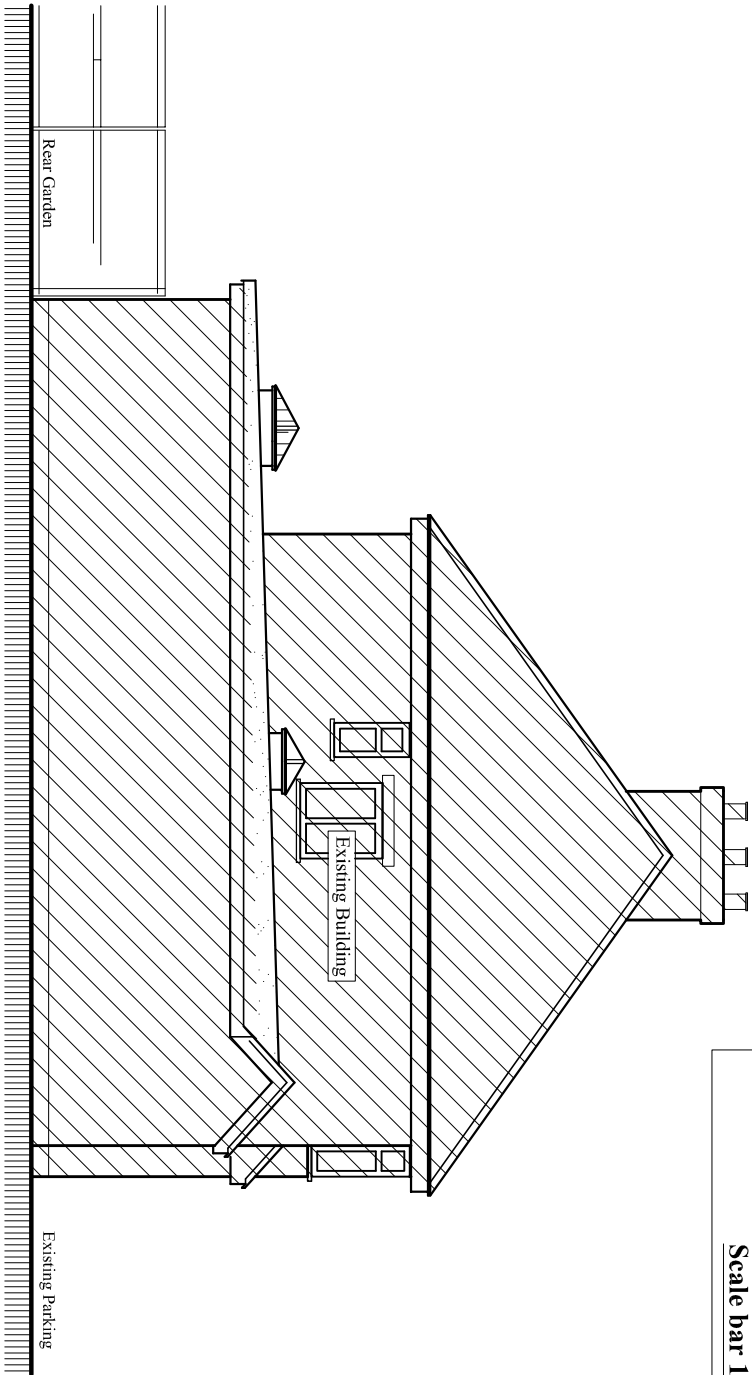


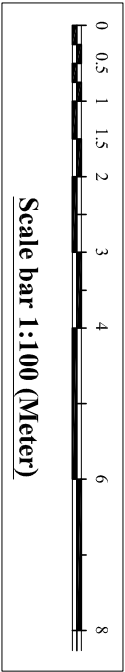


Proposed West Elevation

Scale: 1:100

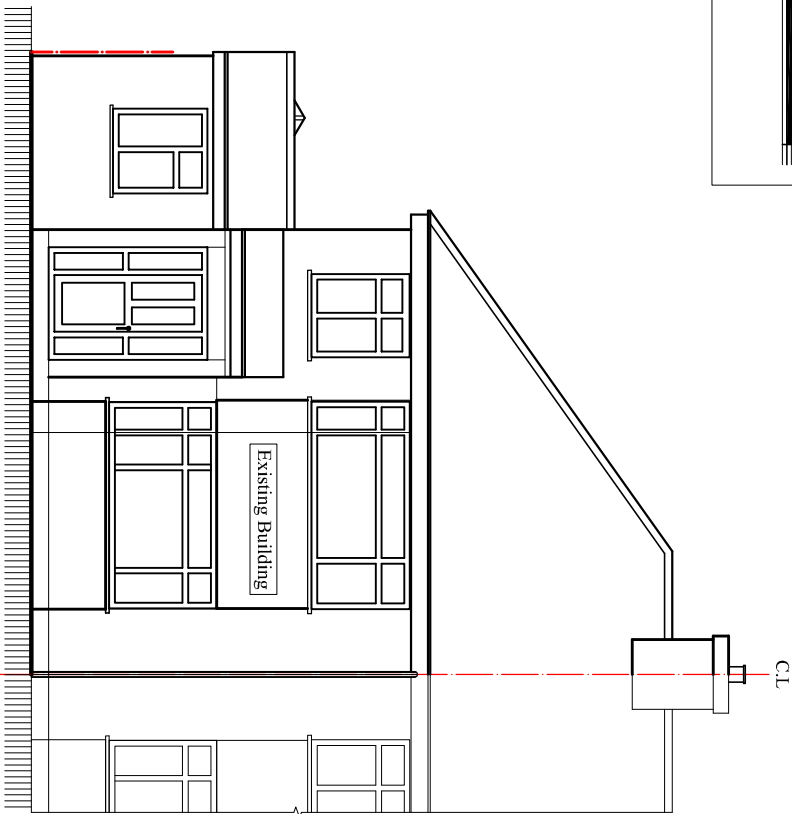


Proposed South Elevation

Scale: 1:100

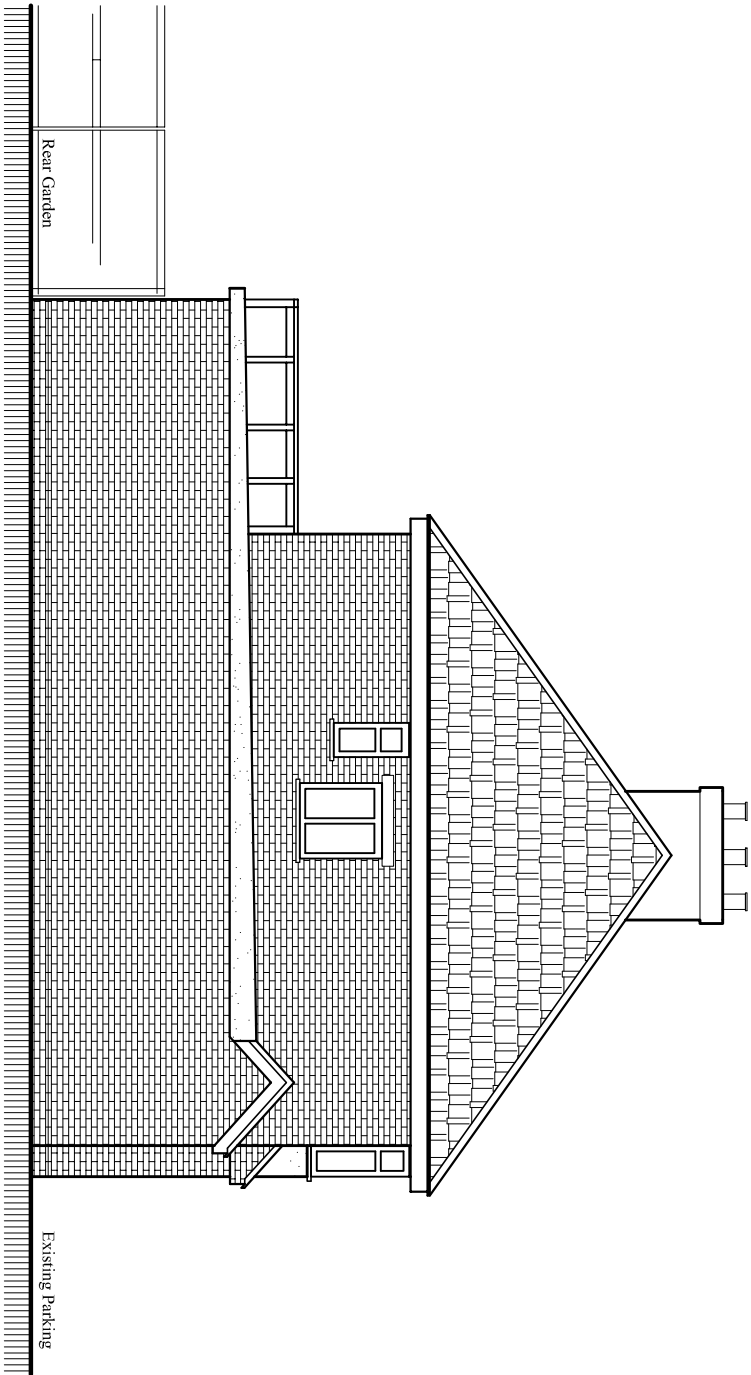

Existing West Elevation

Scale: 1:100

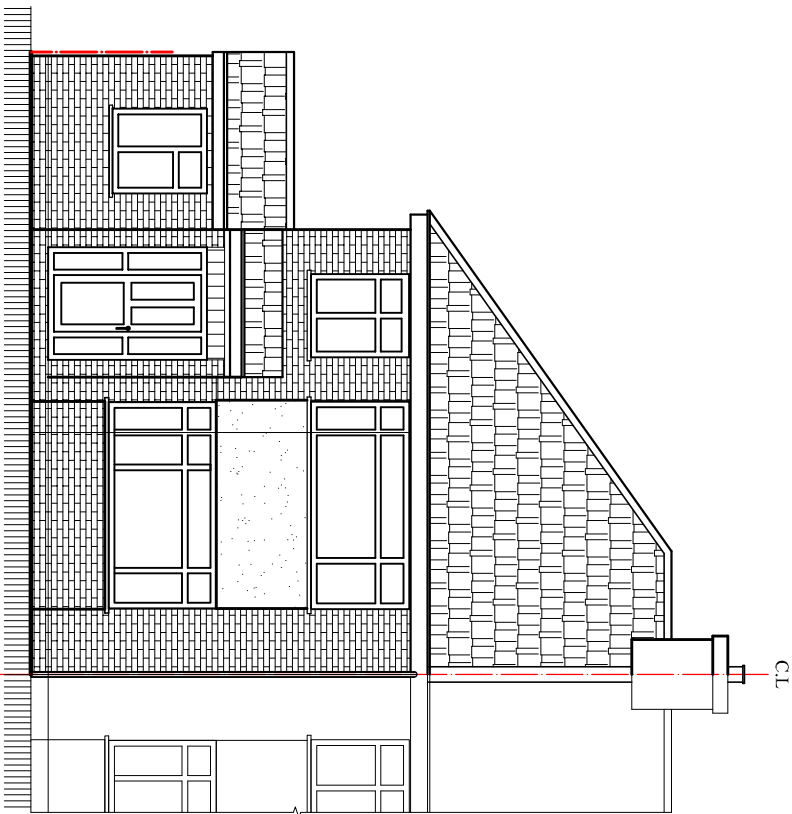

Existing South Elevation

Scale: 1:100

Rev.	Description	By	Ckd	Date

Client:
Mr. Man Bahadur Pun.

Project:
Single storey rear infilled, installation of one
additional sky light on existing side extension
and Demolished Existing Conservatory.

Location:
34 Barnhill Road, Hayes,
UB4 9AP.

Status:
PLANNING

Title:
Existing and Proposed Elevations-1.

Drawn by:	Str. Fr.	Checked by:
L.p	---	R.k
Project no: BAL-1534	Sheet Size A3	Sheet no.
Date: 22/07/2021	Scale: 1:100	03