

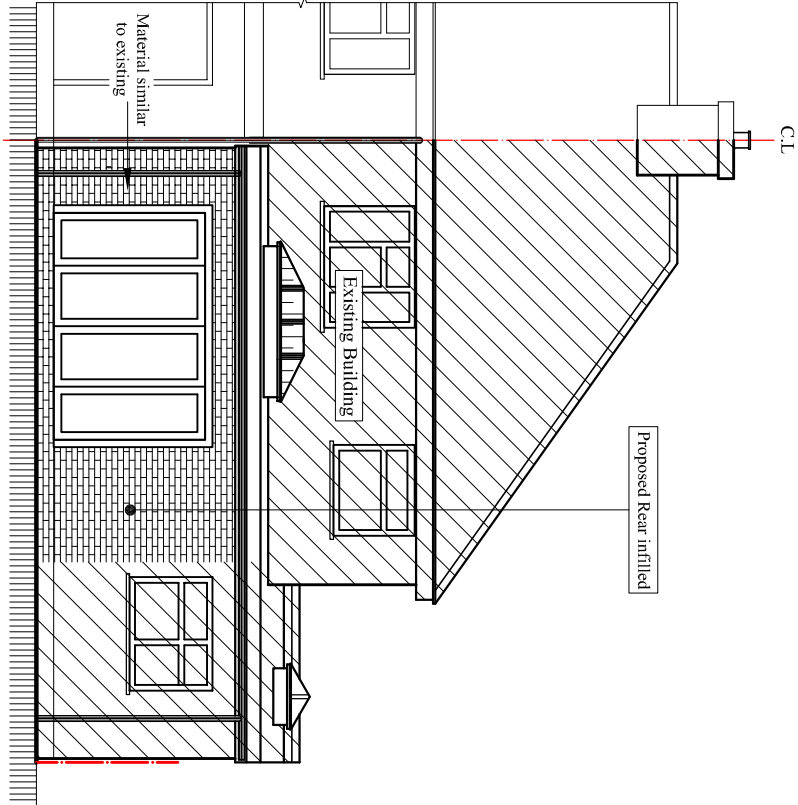


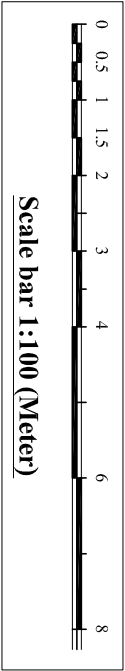


Proposed North Elevation

Scale:1:100

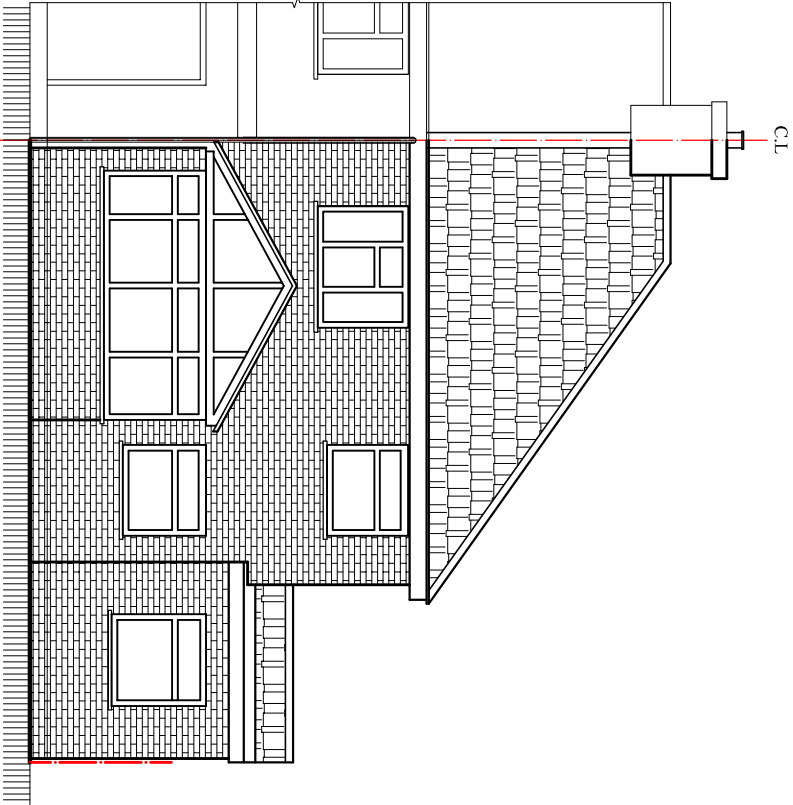


Existing North Elevation

Scale:1:100

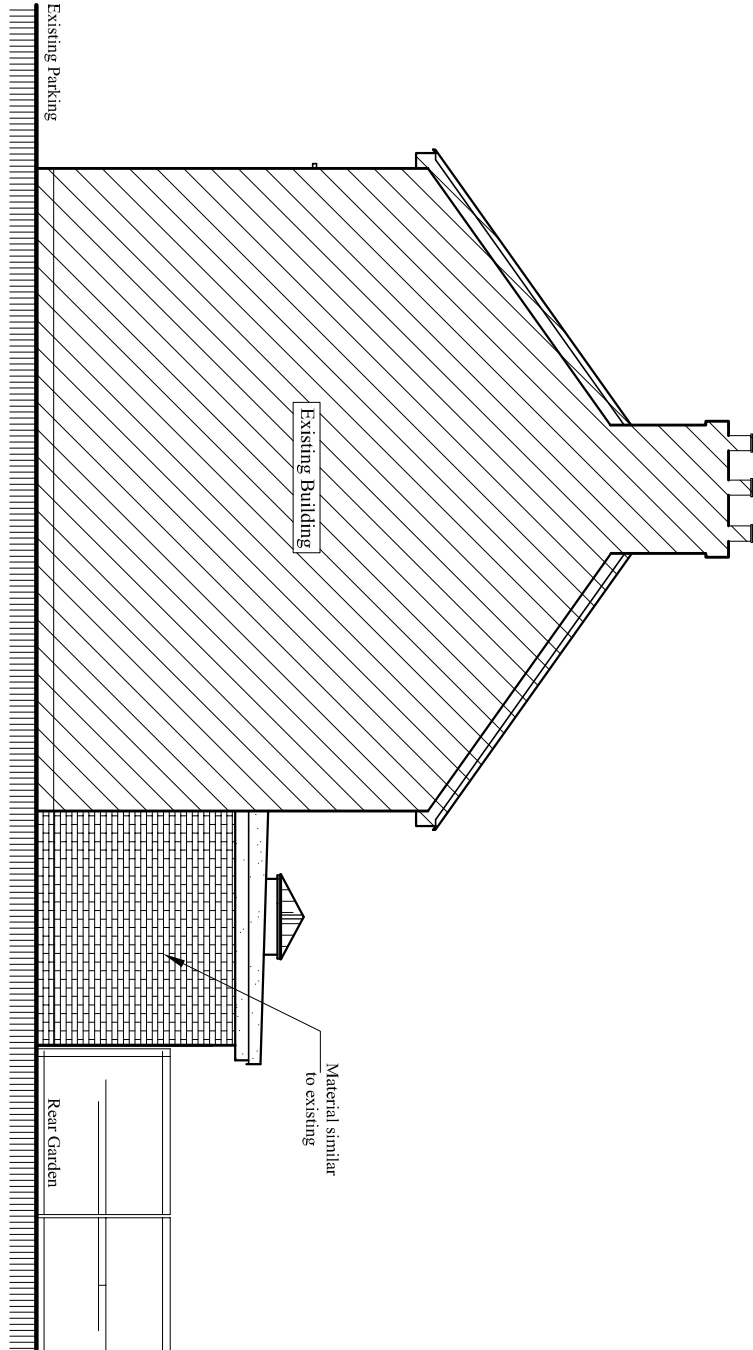

Proposed East Elevation

Scale:1:100

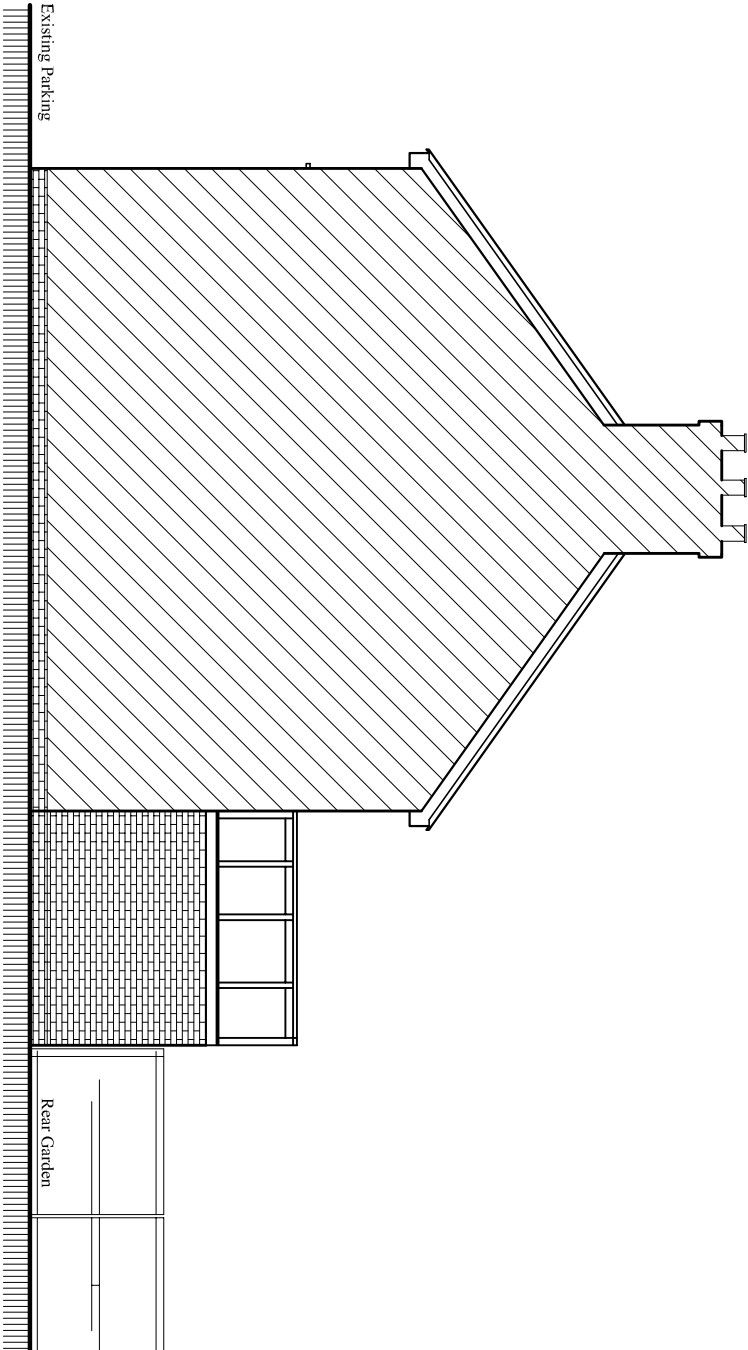

Existing East Elevation

Scale:1:100

Rev.	Description	By	Ckd	Date

Client:
Mr. Man Bahadur Pun.

Project:
Single storey rear infilled, installation of one additional sky light on existing side extension and Demolished Existing Conservatory.

Location:
34 Barnhill Road, Hayes,
UB4 9AP.

Status:
PLANNING

Title:
Existing and Proposed Elevations-2.

Drawn by: L.p	Str. Er. --	Checked by: R.k	Sheet no.
Project no: BAL-1534	Sheet Size A3		
Date: 22/07/2021	Scale: 1:100		04