




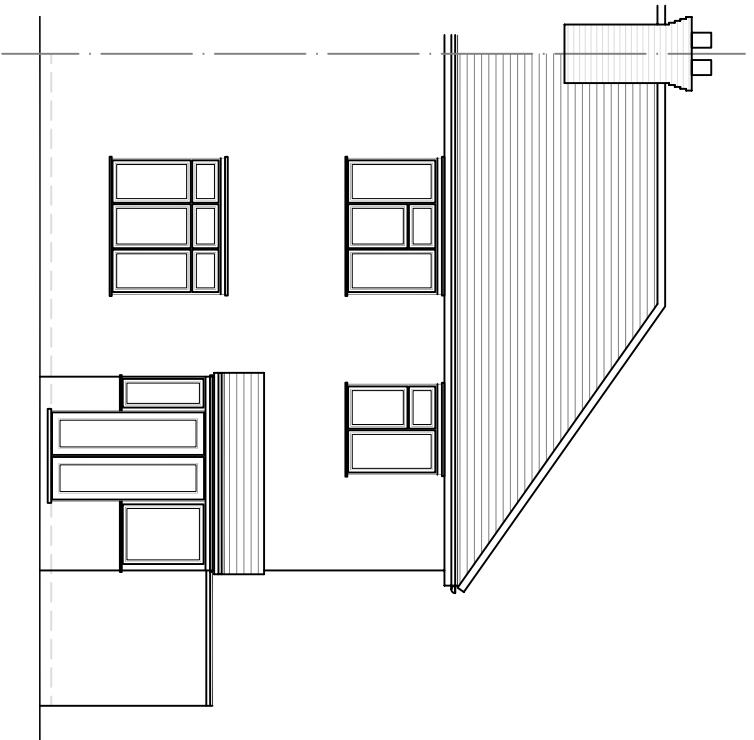


Front Elevation

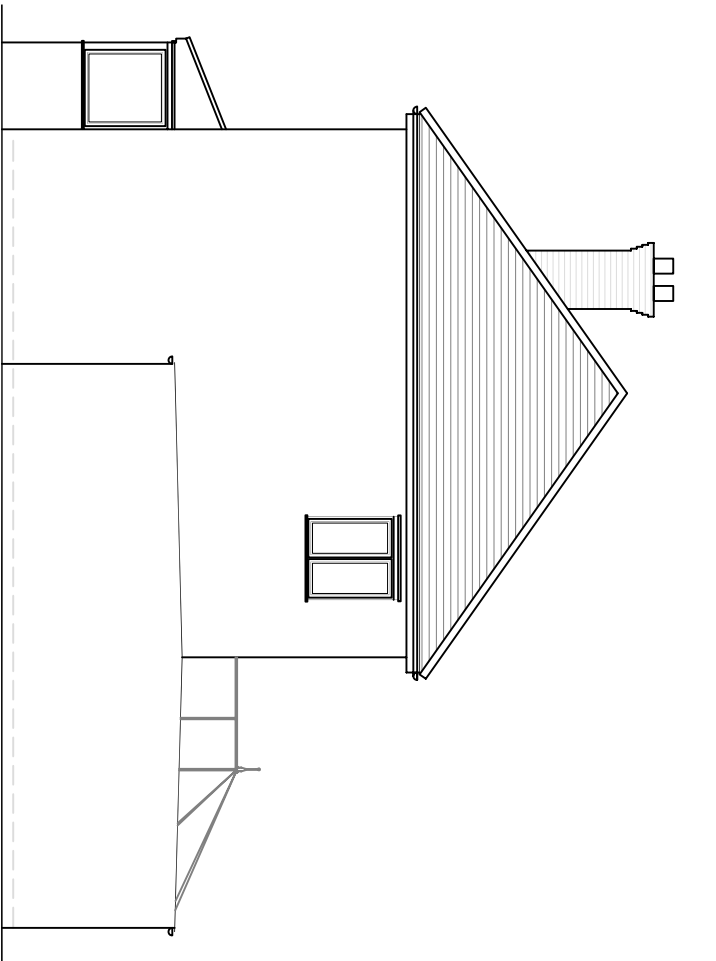


Side Elevation (RHS)

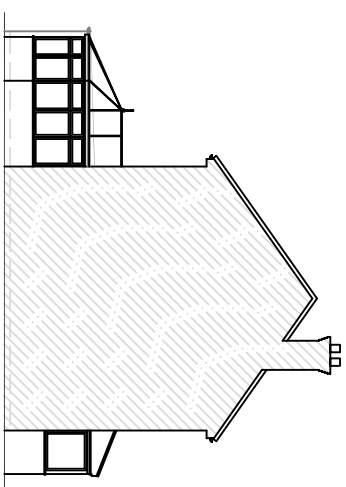


Side Elevation (LHS) scale 1:200

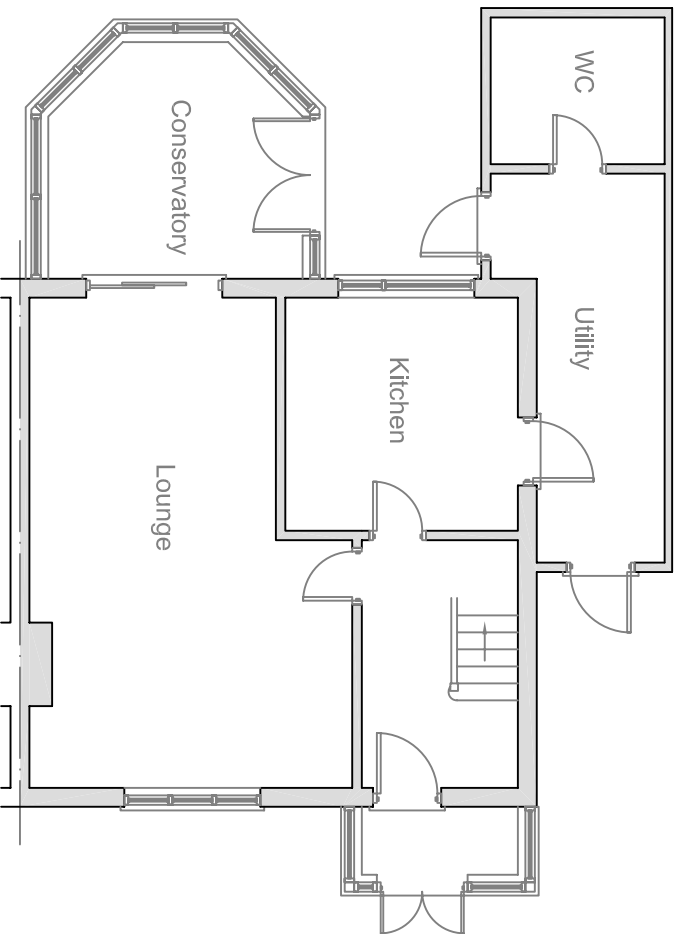

Ground Floor Plan

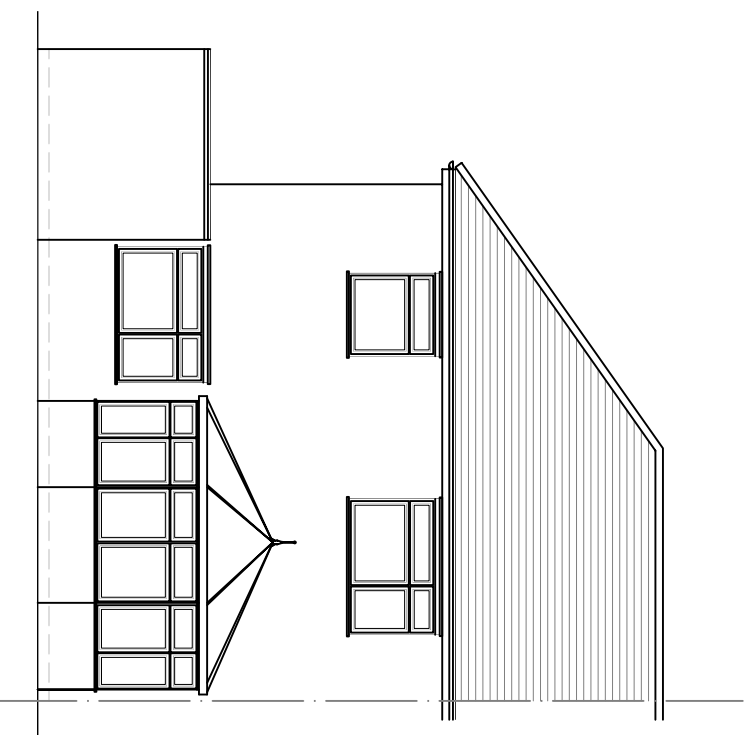

Rear Elevation

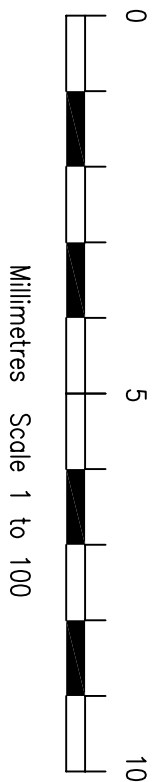

Millimetres Scale 1 to 100

rev	

These drawings should be approved by local Authority

No dimensions to be scaled from this drawing. All dimensions to be checked on site. This drawing is copyright and should not be reproduced without permission of the Architects.

client:

Mr. Sofiane Laifa

project:

26 Skipton Drive
Hayes
UB3 1PL

drawing:

Existing Elevations &
Ground Floor Plan

scale: 1:100 date: May 2018 drawn:

02 / 10

rev: